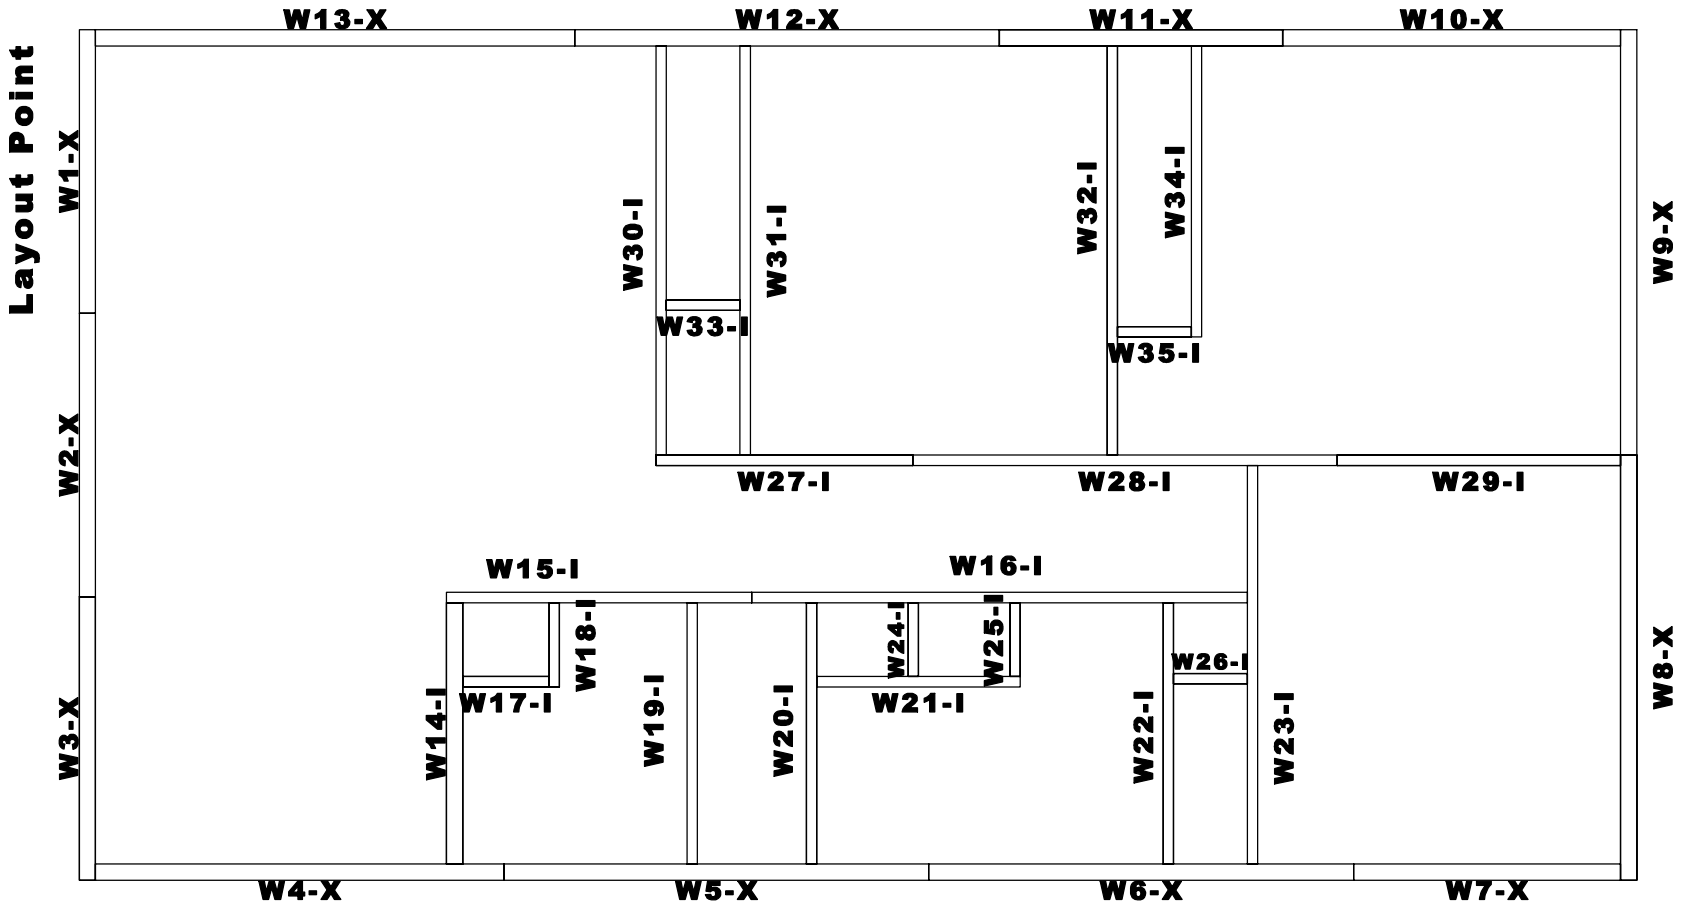

Engler House (Crawl)
2x6
Panel Layout