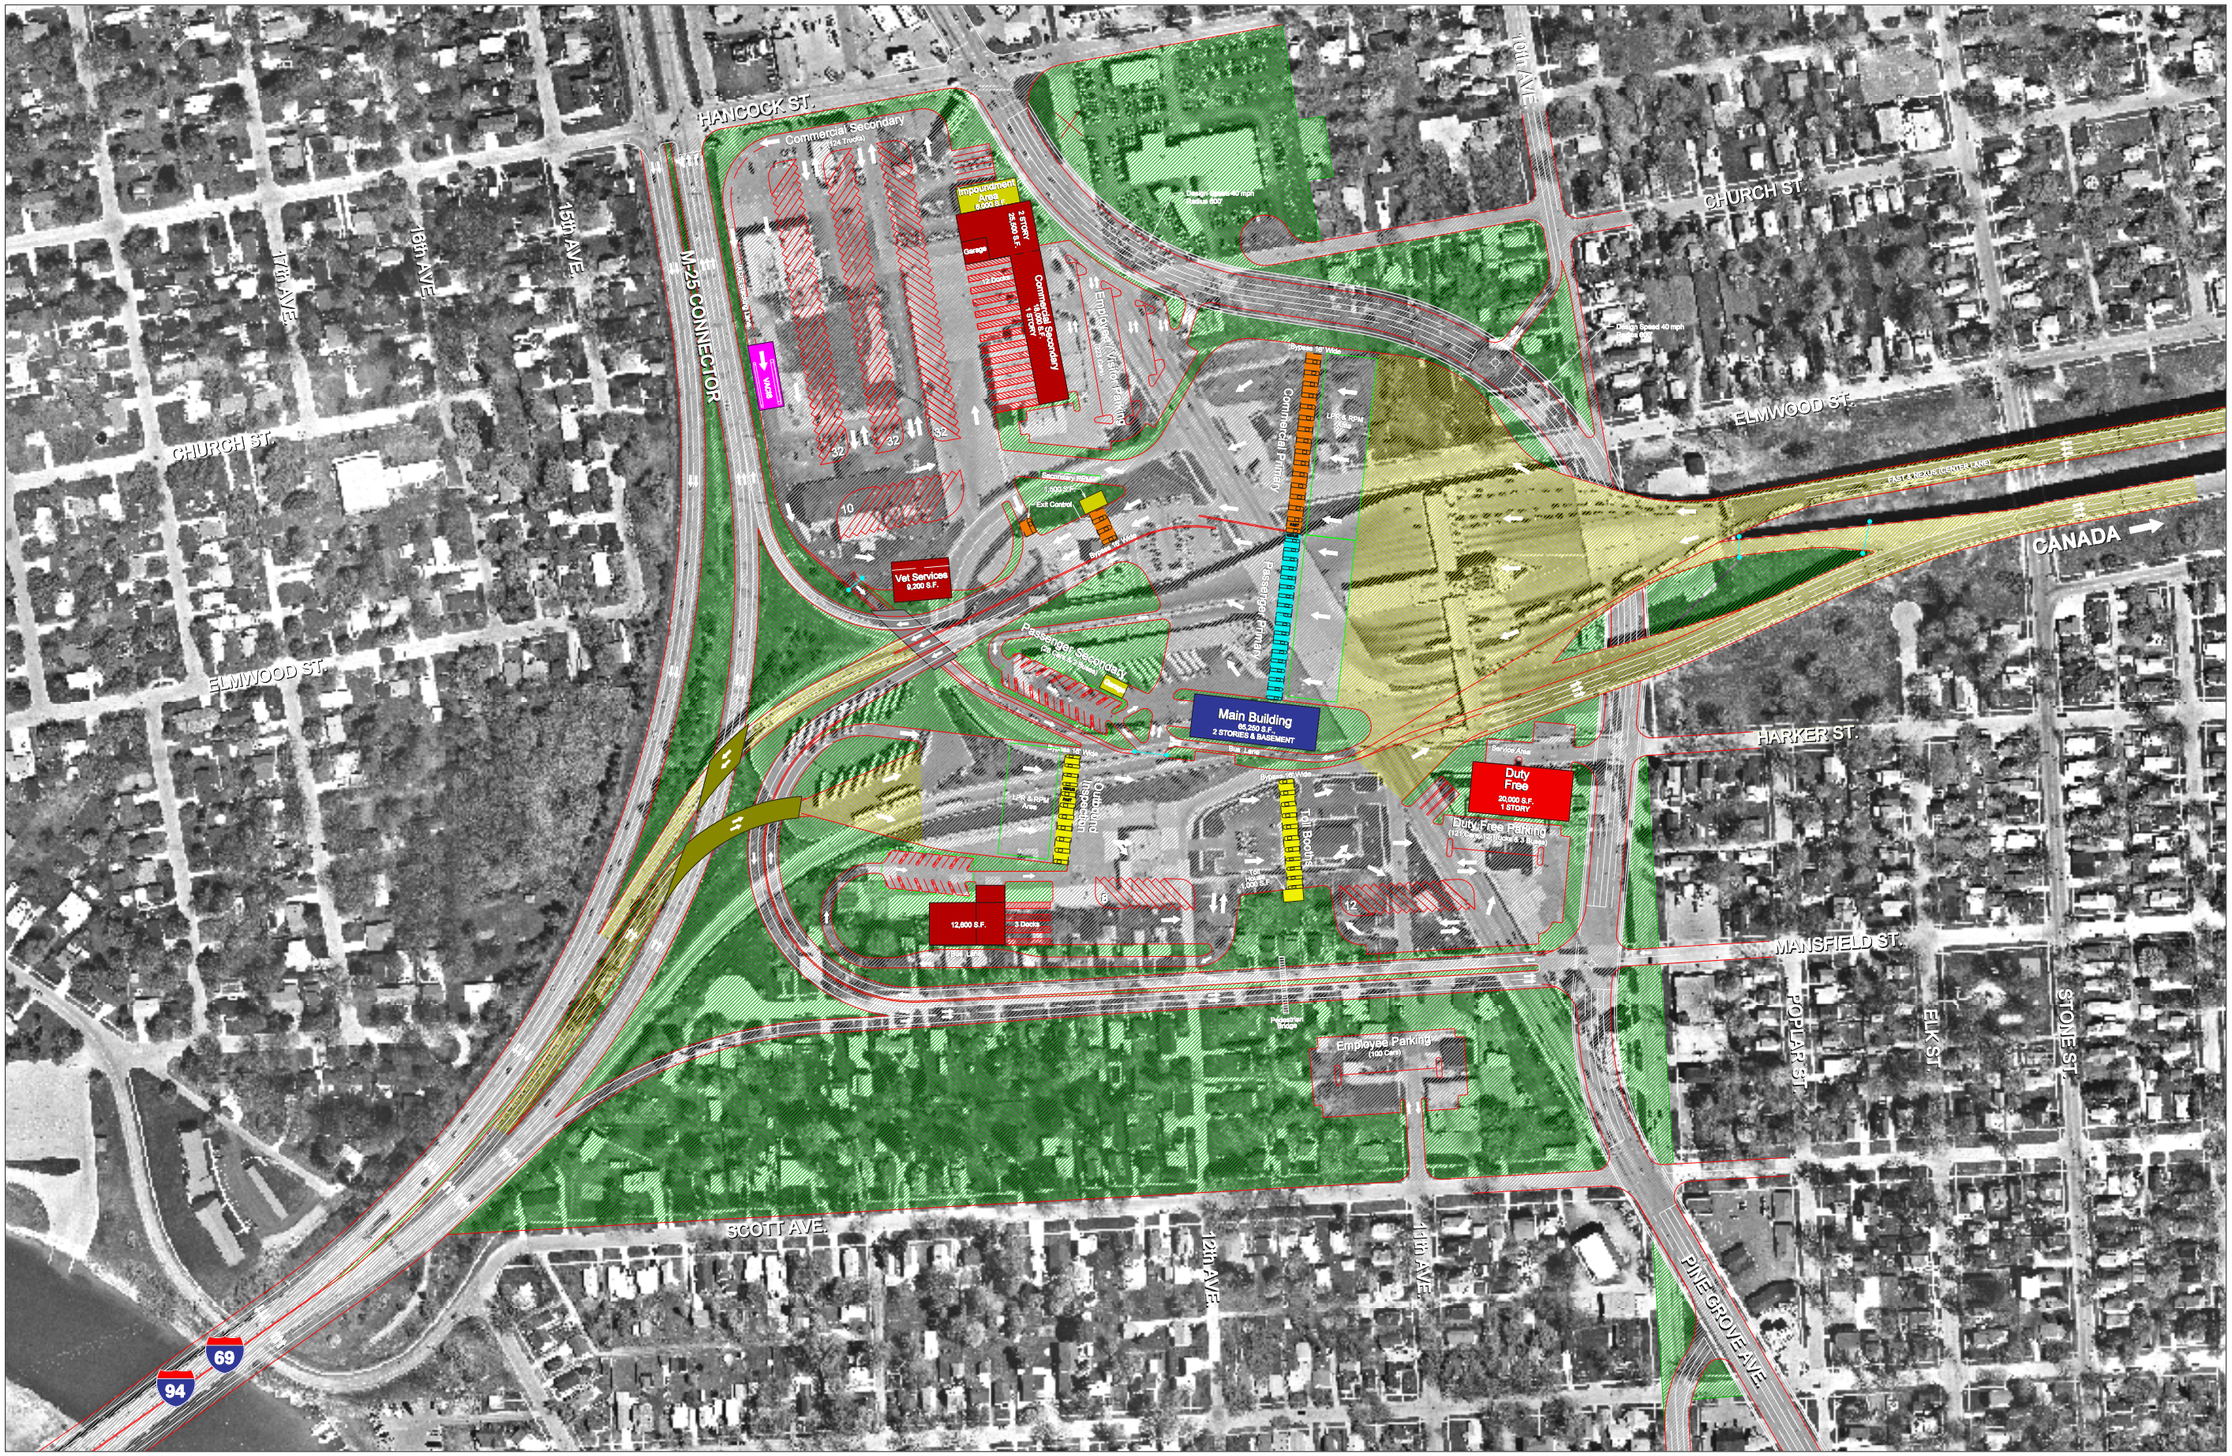

MDOT
Michigan Department of Transportation

SCALE
(IN FEET)
0 100 200 300 400 500

Alternative 2
Blue Water Bridge Plaza Study

LEGEND
- Rising or Elevated Sections
- At Grade
- Undeveloped/Green Space

N
W E
S

Wilbur Smith Associates
ENGINEERS PLANNERS ECONOMISTS