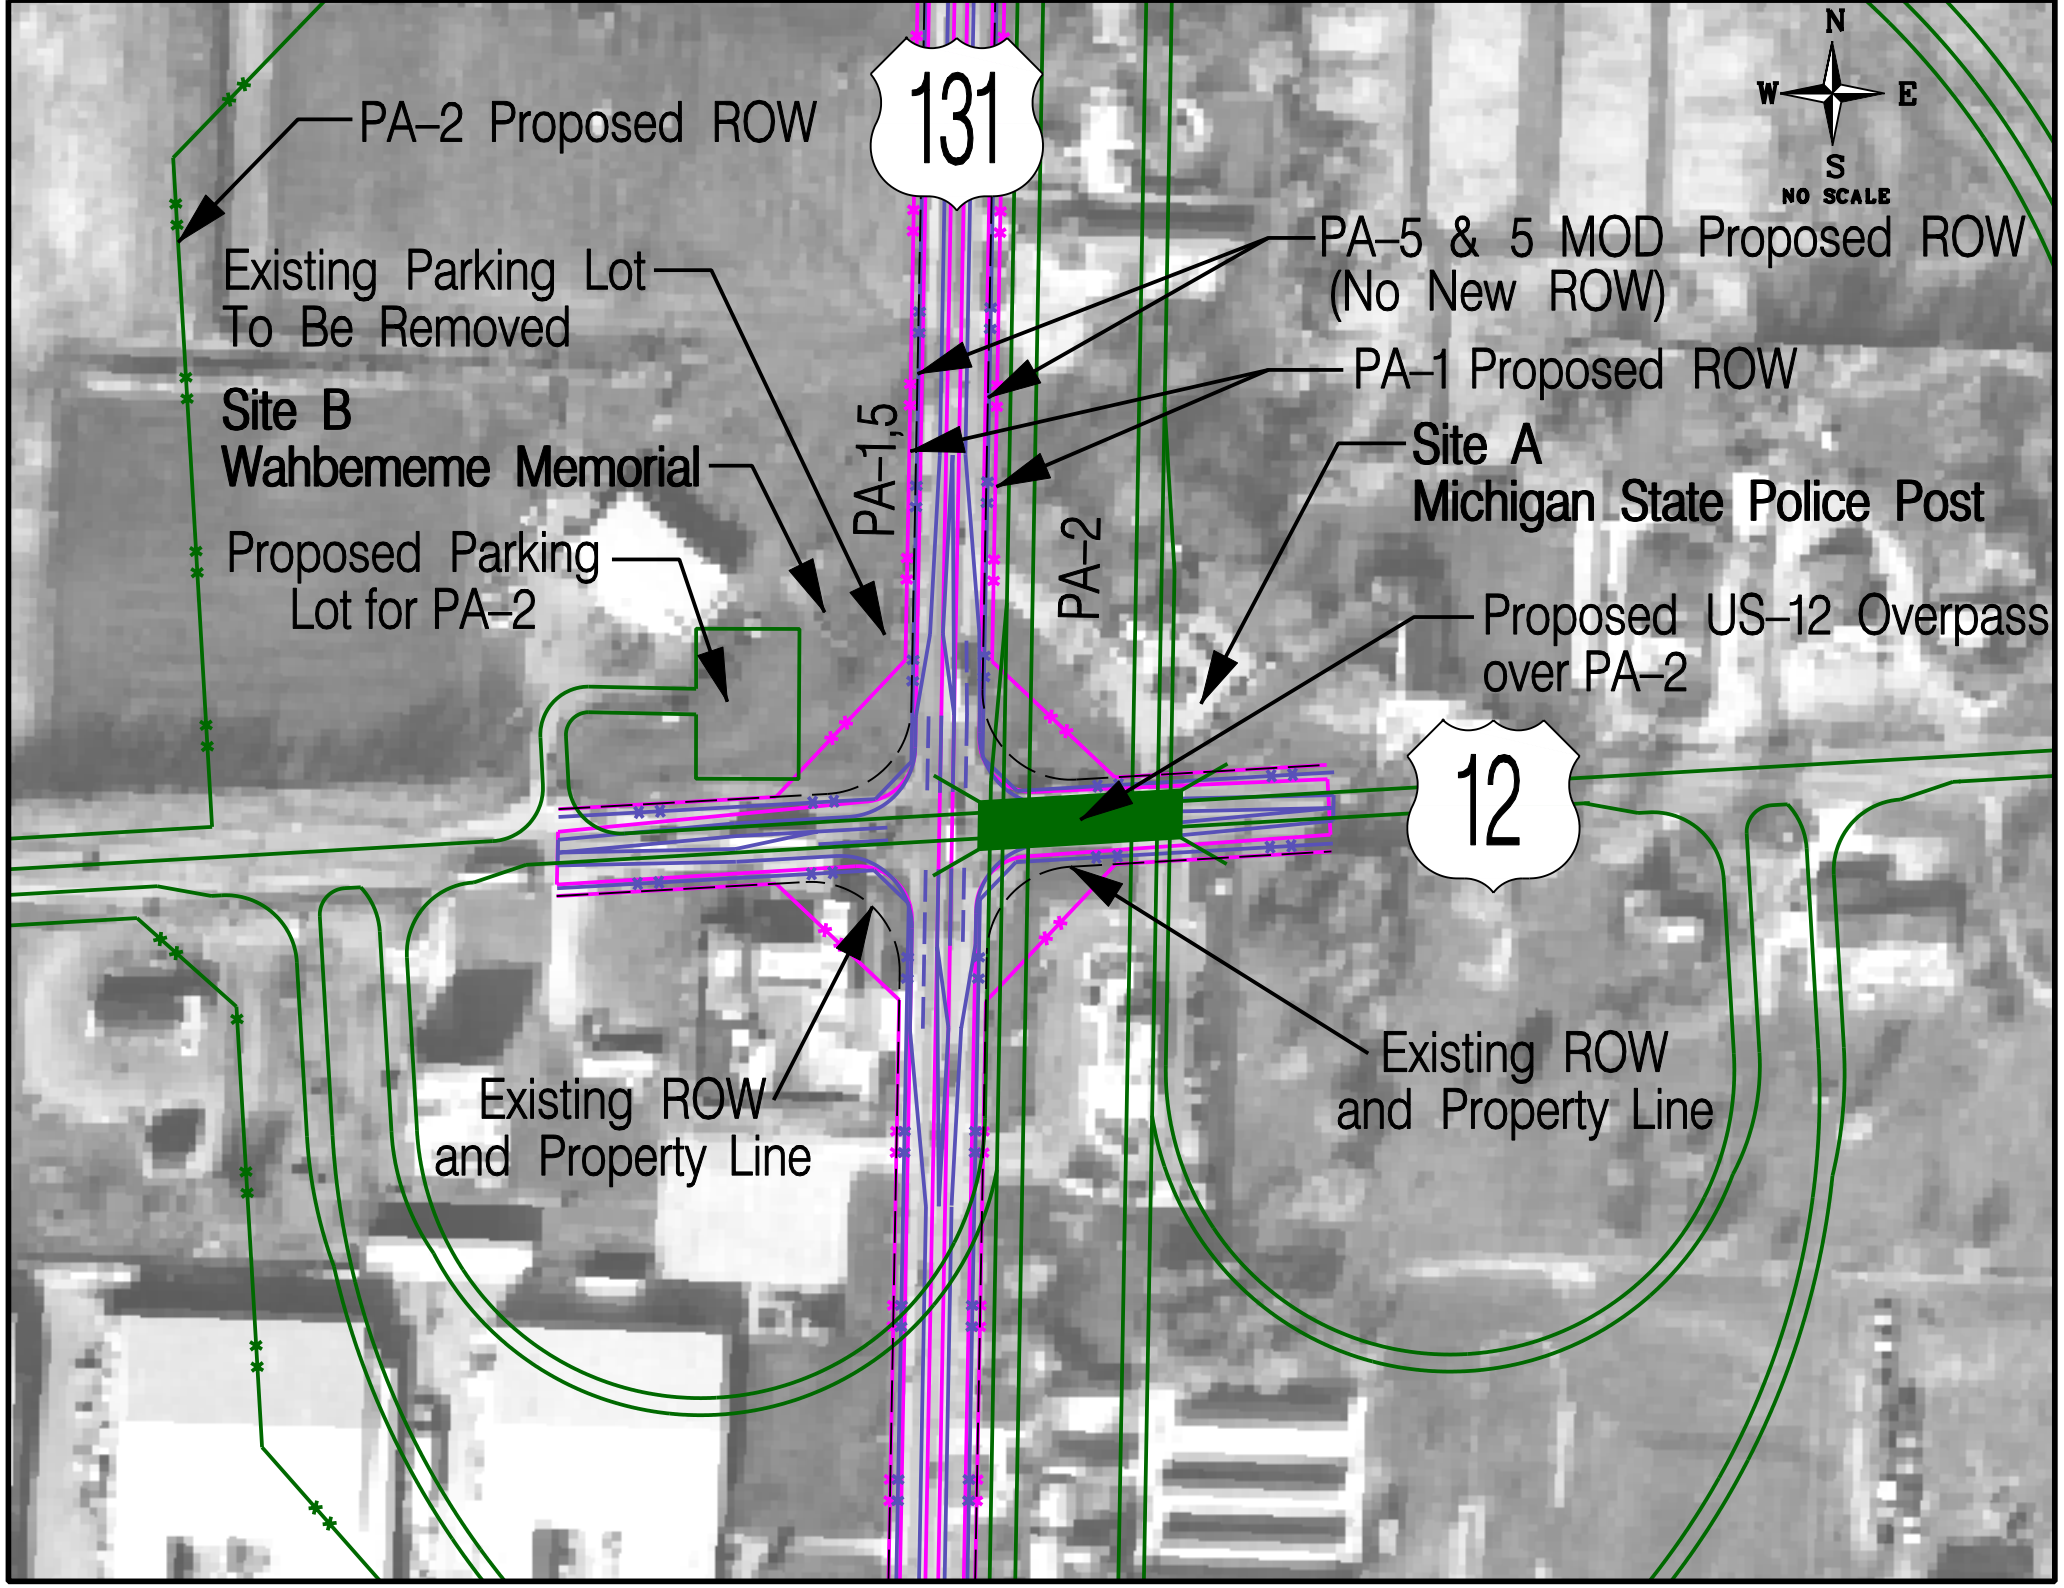
PA–2 Proposed ROW
131
N
W
E
S
NO SCALE
PA–5 & 5 MOD Proposed ROW
(No New ROW)
Existing Parking Lot
To Be Removed
PA–1 Proposed ROW
Site B
Wahbememe Memorial
PA–1,5
PA–2
Site A
Michigan State Police Post
Proposed Parking
Lot for PA–2
Proposed US–12 Overpass
over PA–2
12
Existing ROW
and Property Line
Existing ROW
and Property Line