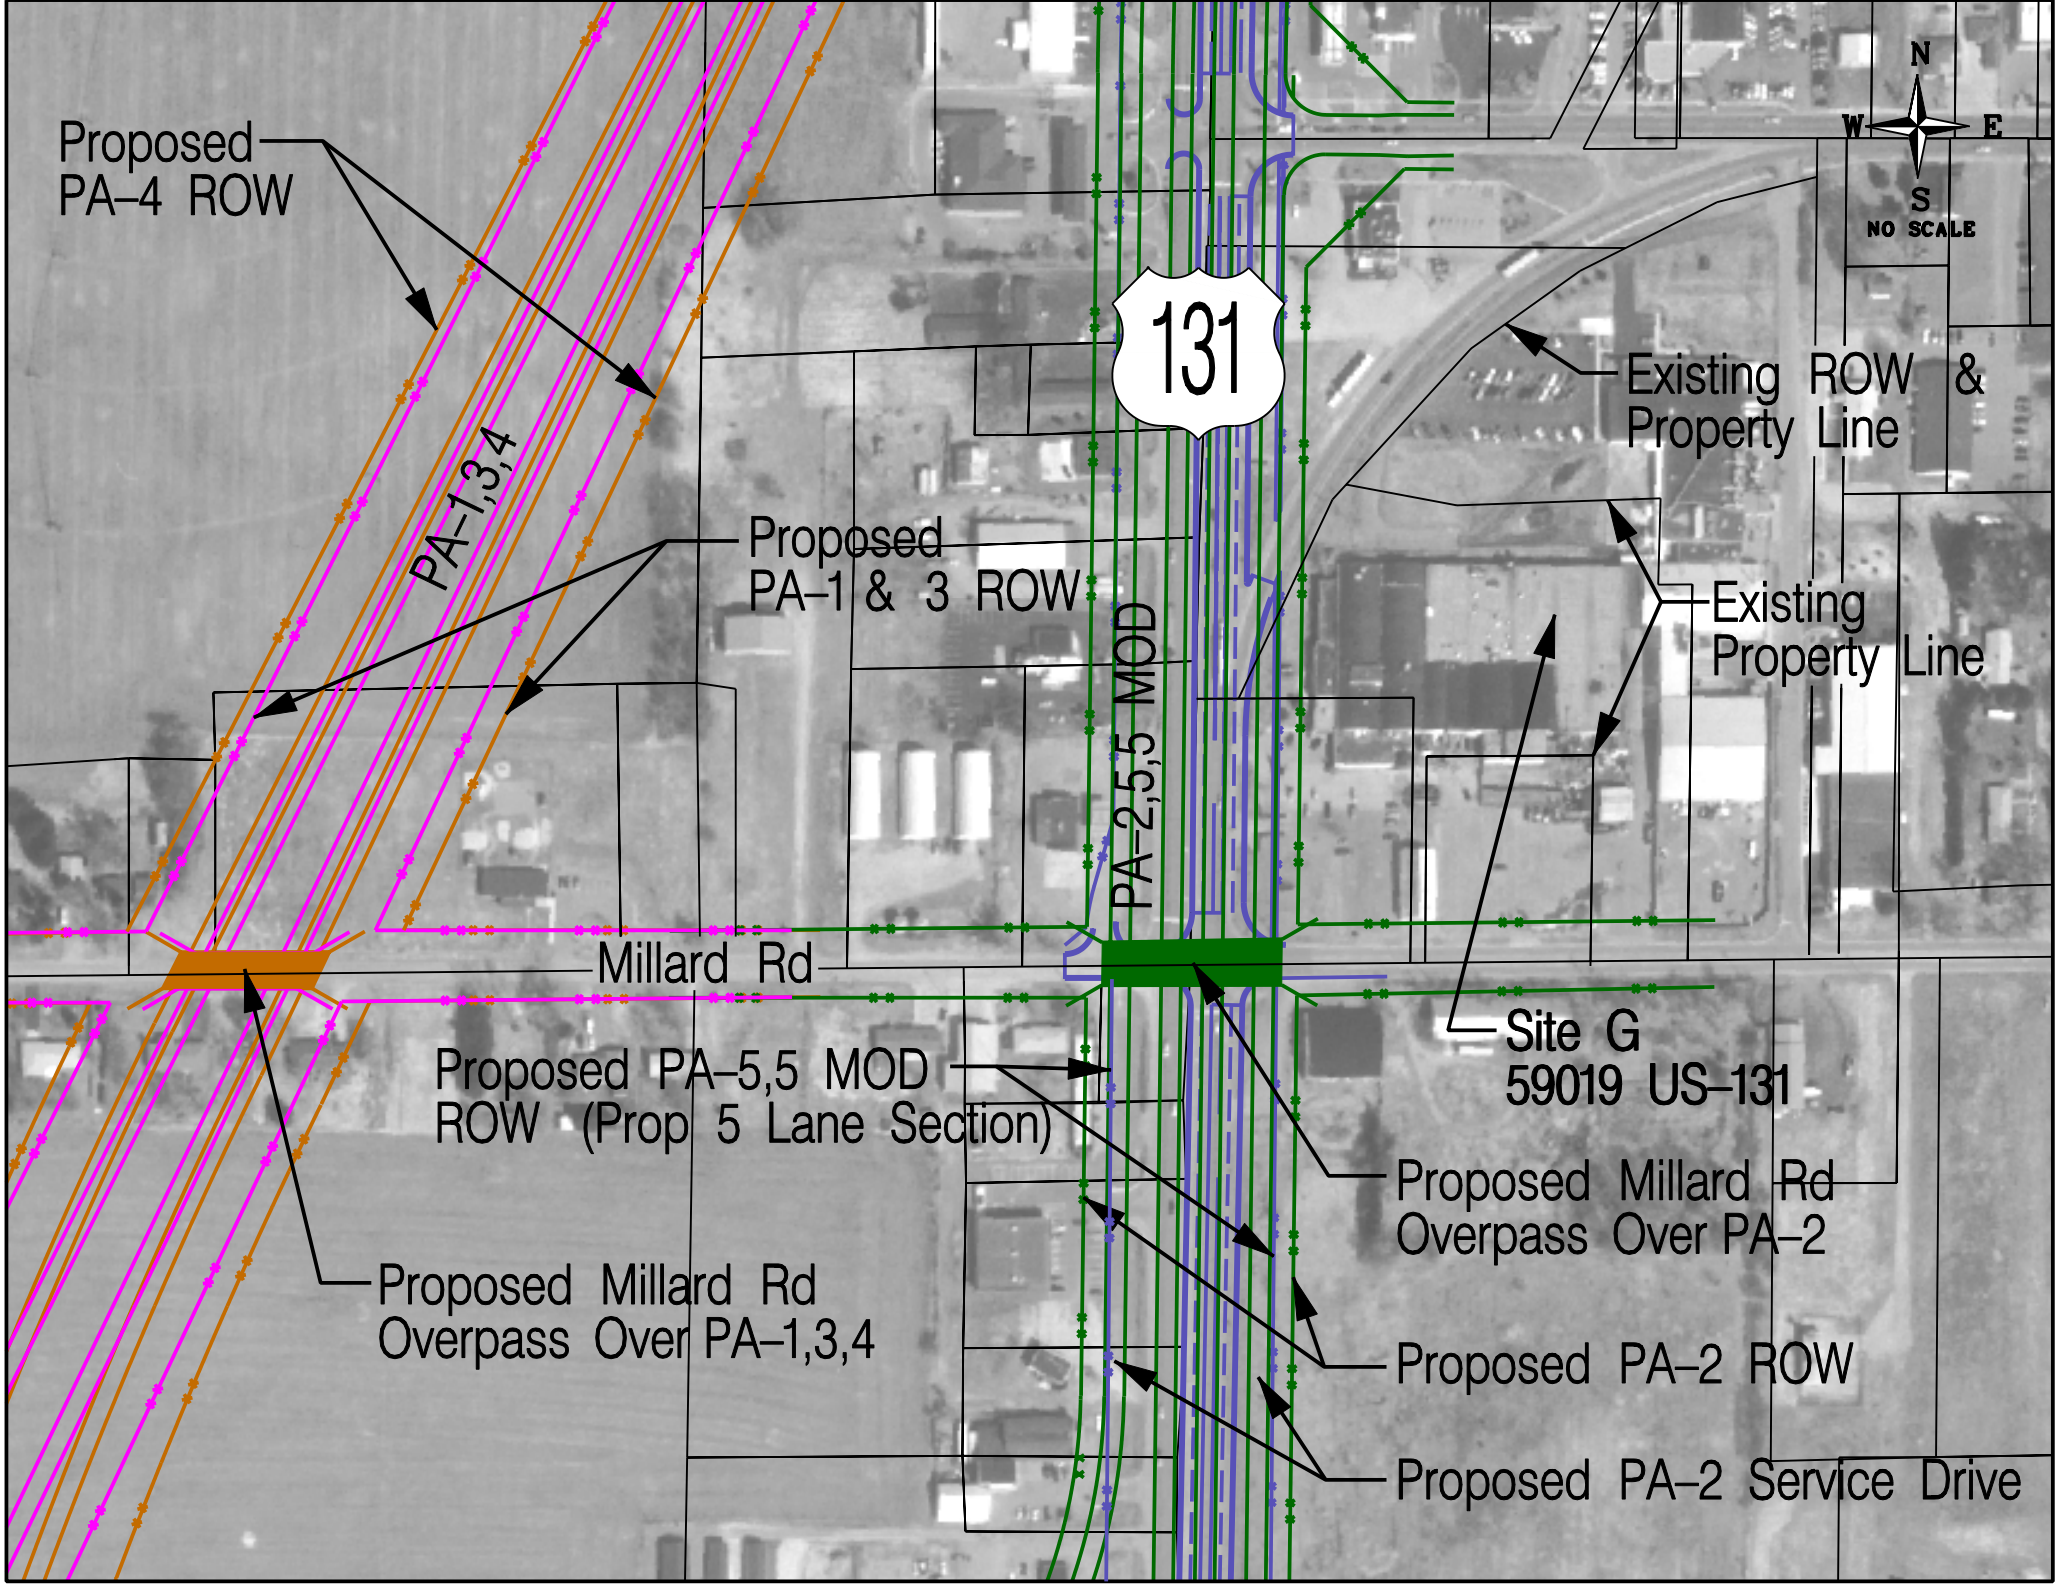
Proposed
PA–4 ROW
PA–1,3,4
Proposed
PA–1 & 3 ROW
131
PA–2,5,5 MOD
Existing ROW &
Property Line
Existing
Property Line
N
W
E
S
NO SCALE
Millard Rd
Site G
59019 US–131
Proposed PA–5,5 MOD
ROW (Prop 5 Lane Section)
Proposed Millard Rd
Overpass Over PA–2
Proposed Millard Rd
Overpass Over PA–1,3,4
Proposed PA–2 ROW
Proposed PA–2 Service Drive