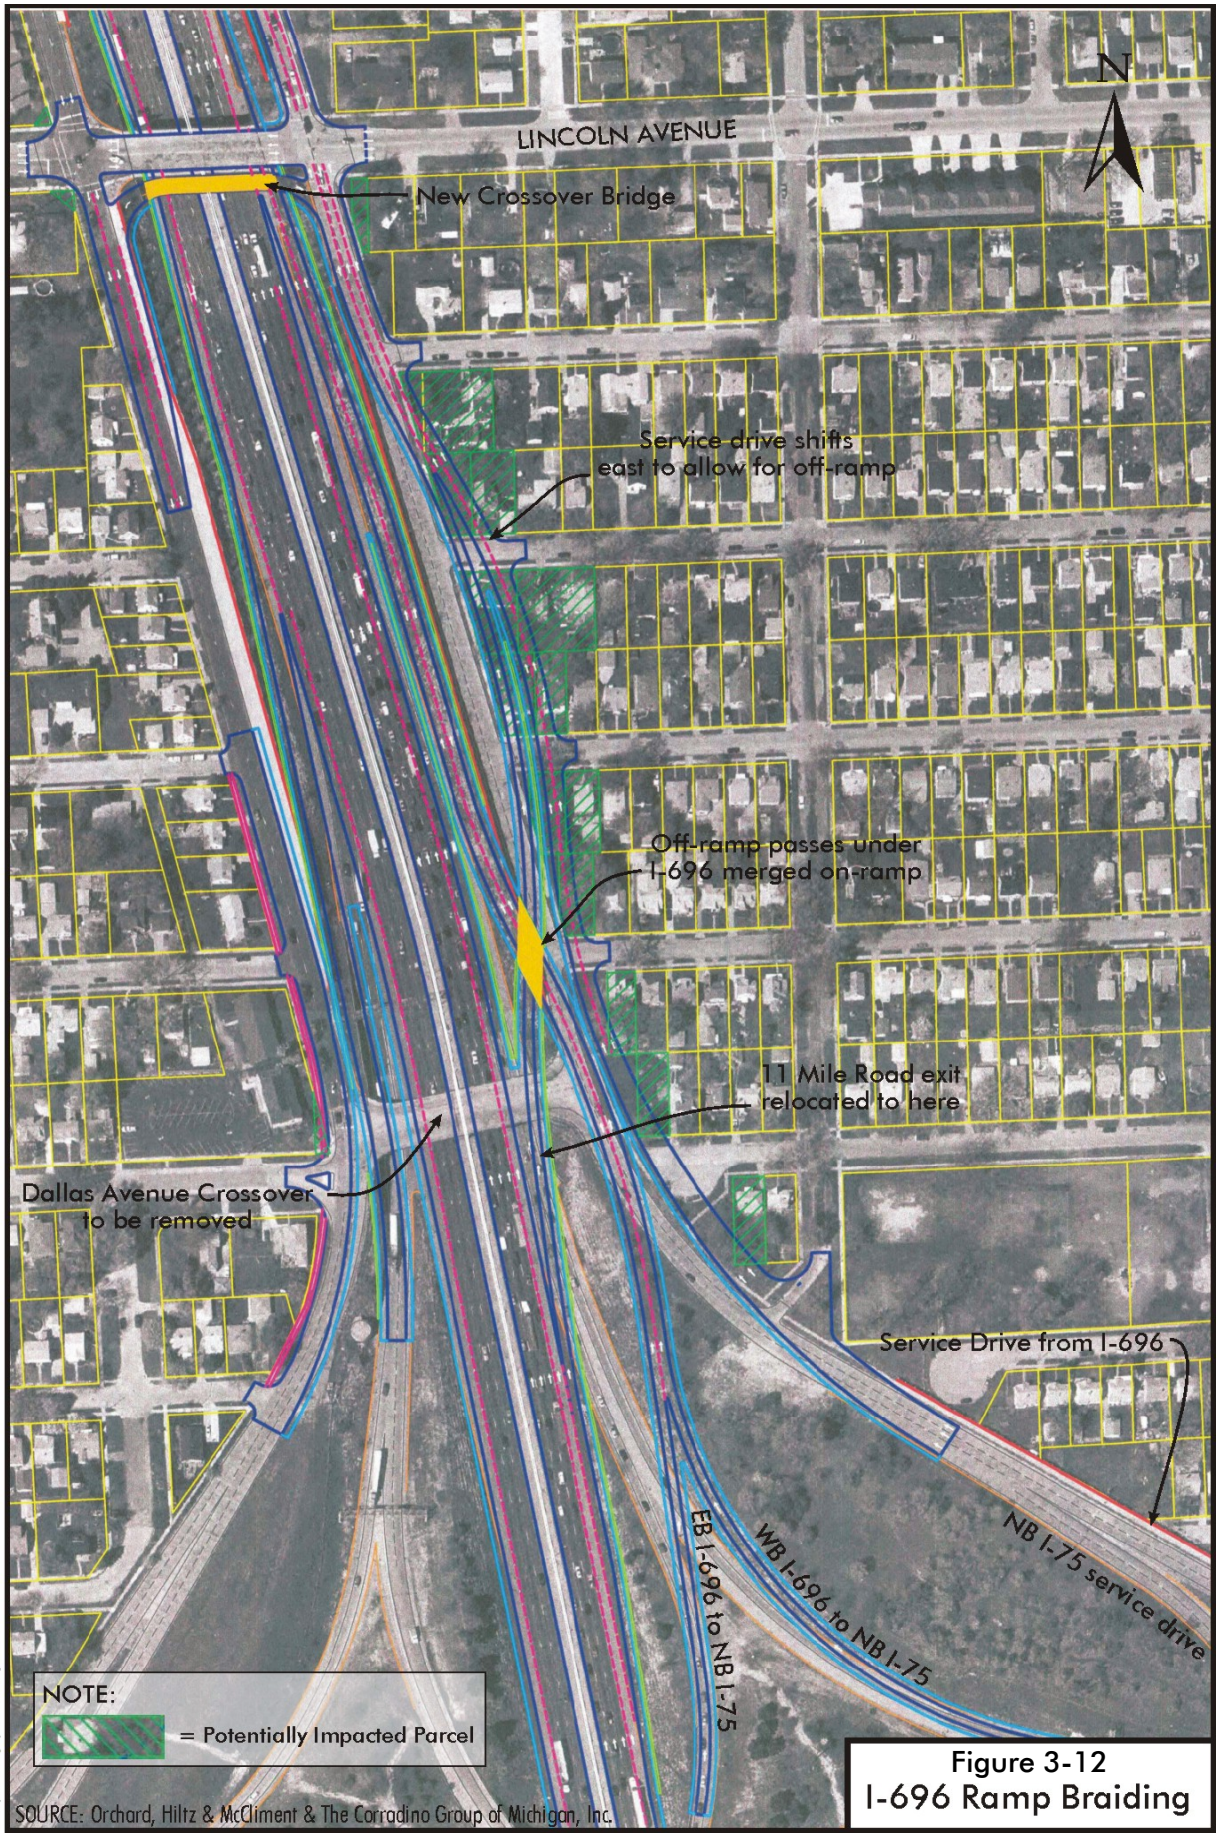

Figure 3-12
I-696 Ramp Braiding