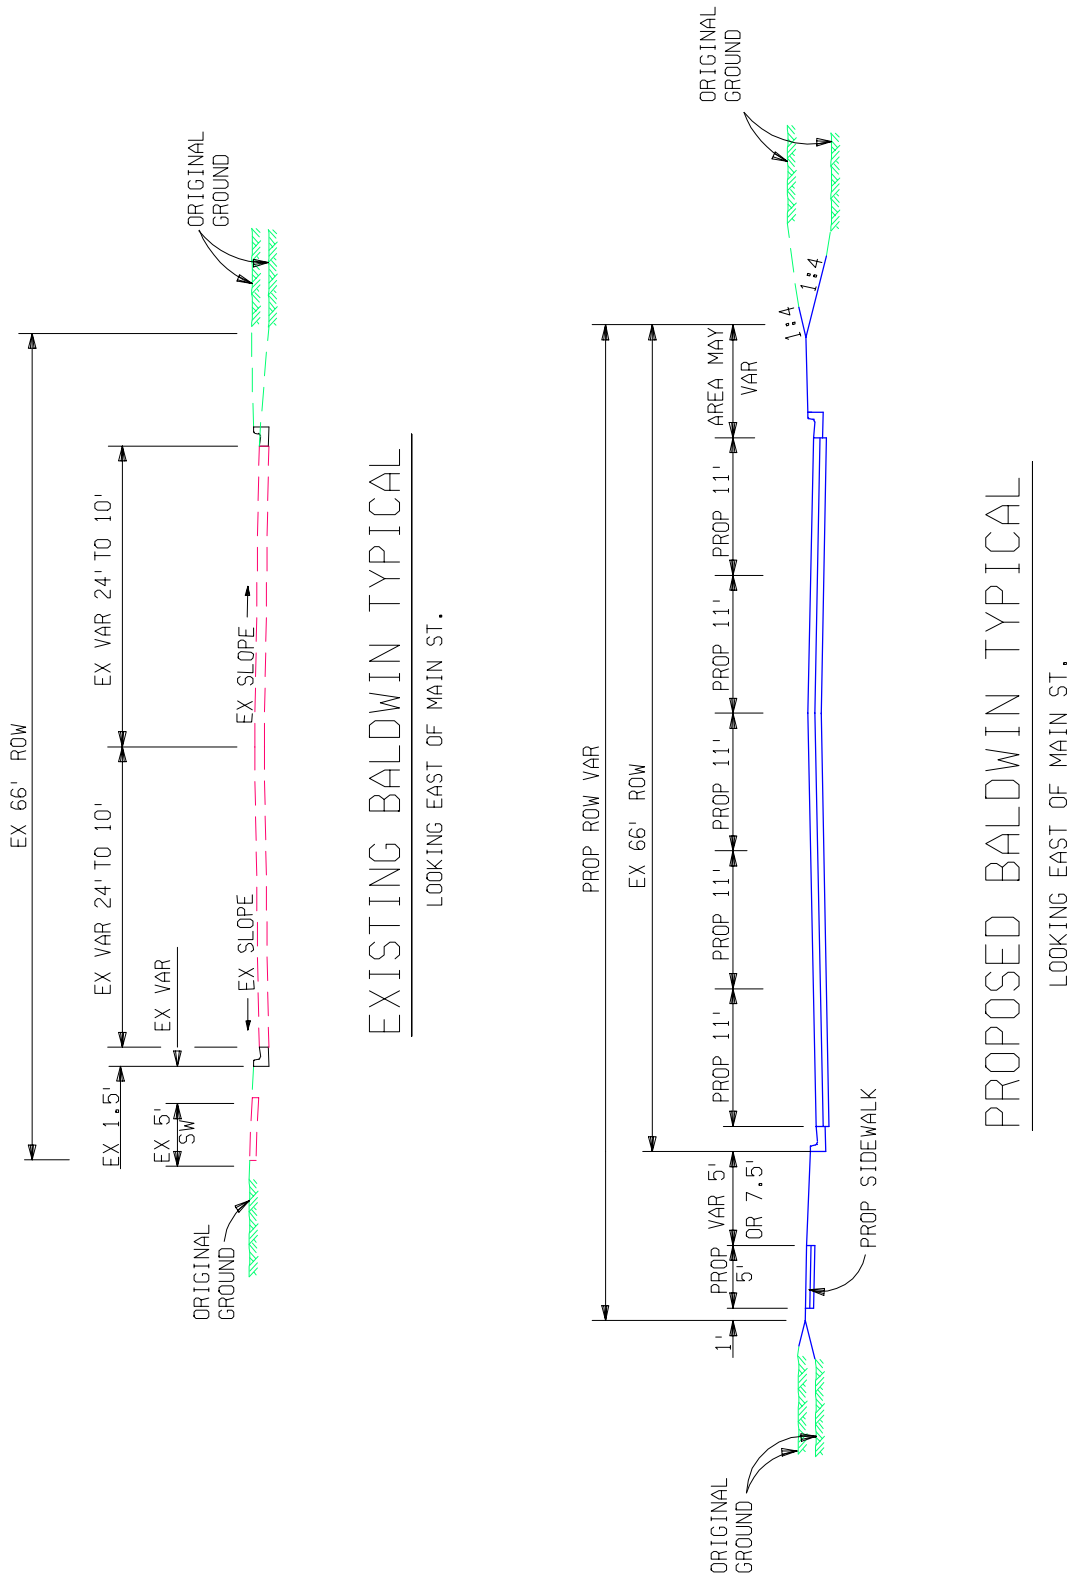

MDOT Michigan Department of Transportation	STATE PROJ. NO. 46274	MICHIGAN DEPARTMENT OF TRANSPORTATION / I-196 CHICAGO DRIVE DESIGN STUDY	
	FEDERAL NO.	PREFERRED ALTERNATIVE BALDWIN STREET TYPICAL	EXHIBIT 1.5