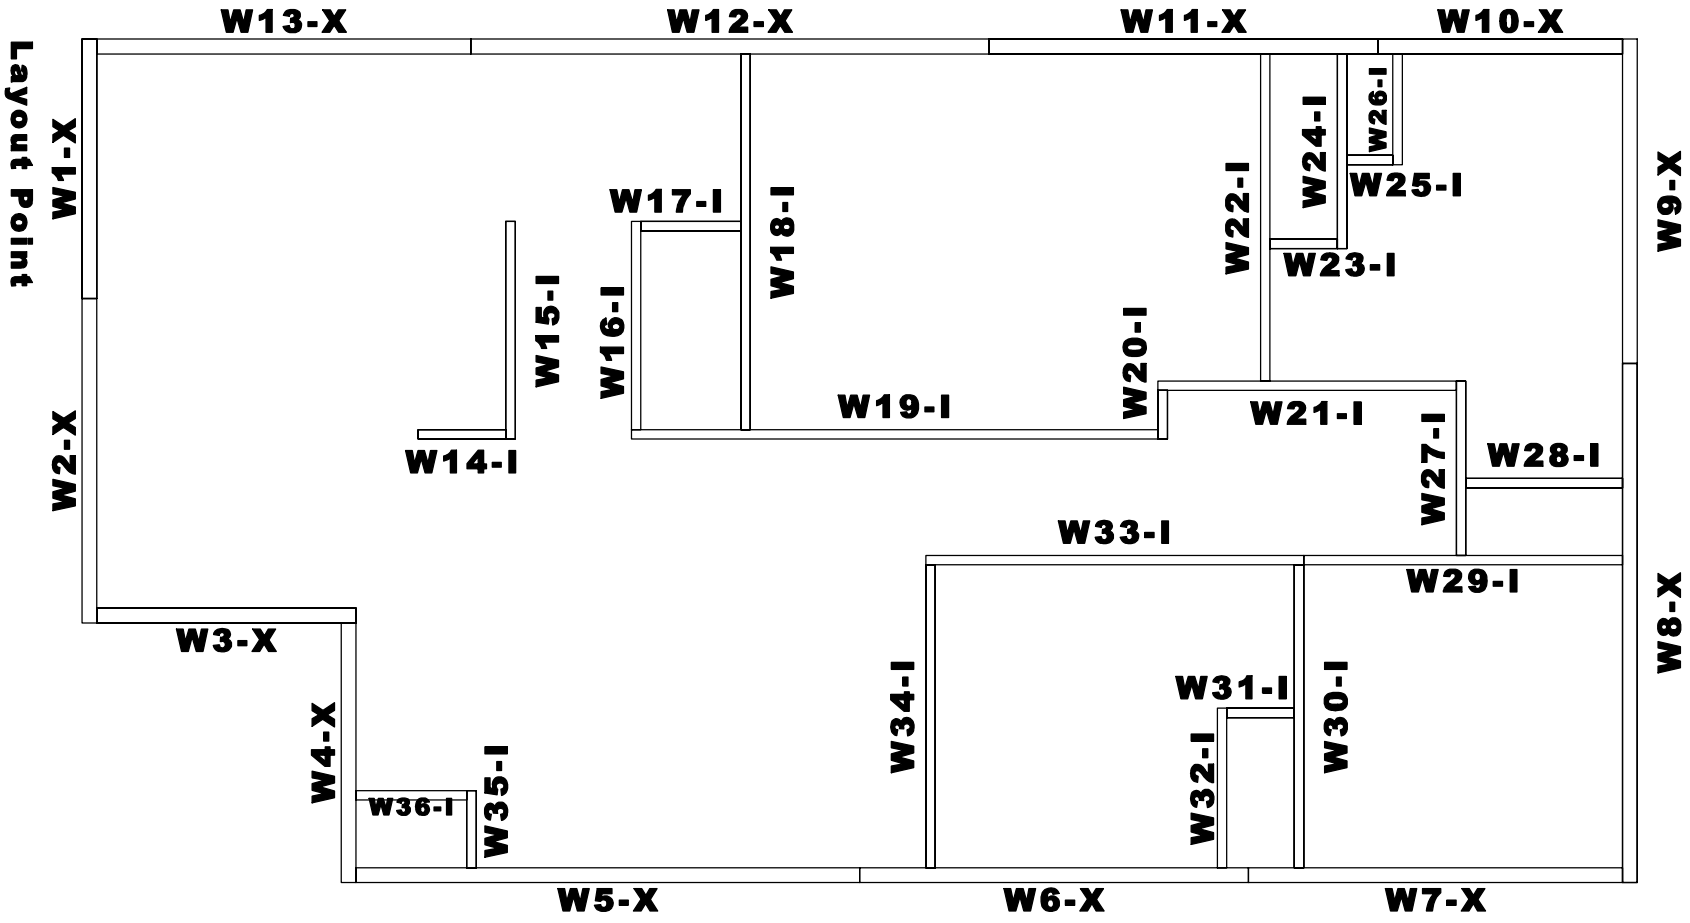

Roscommon (Crawl)
2x6
Panel Layout