WEST LINE - SO. SHORE

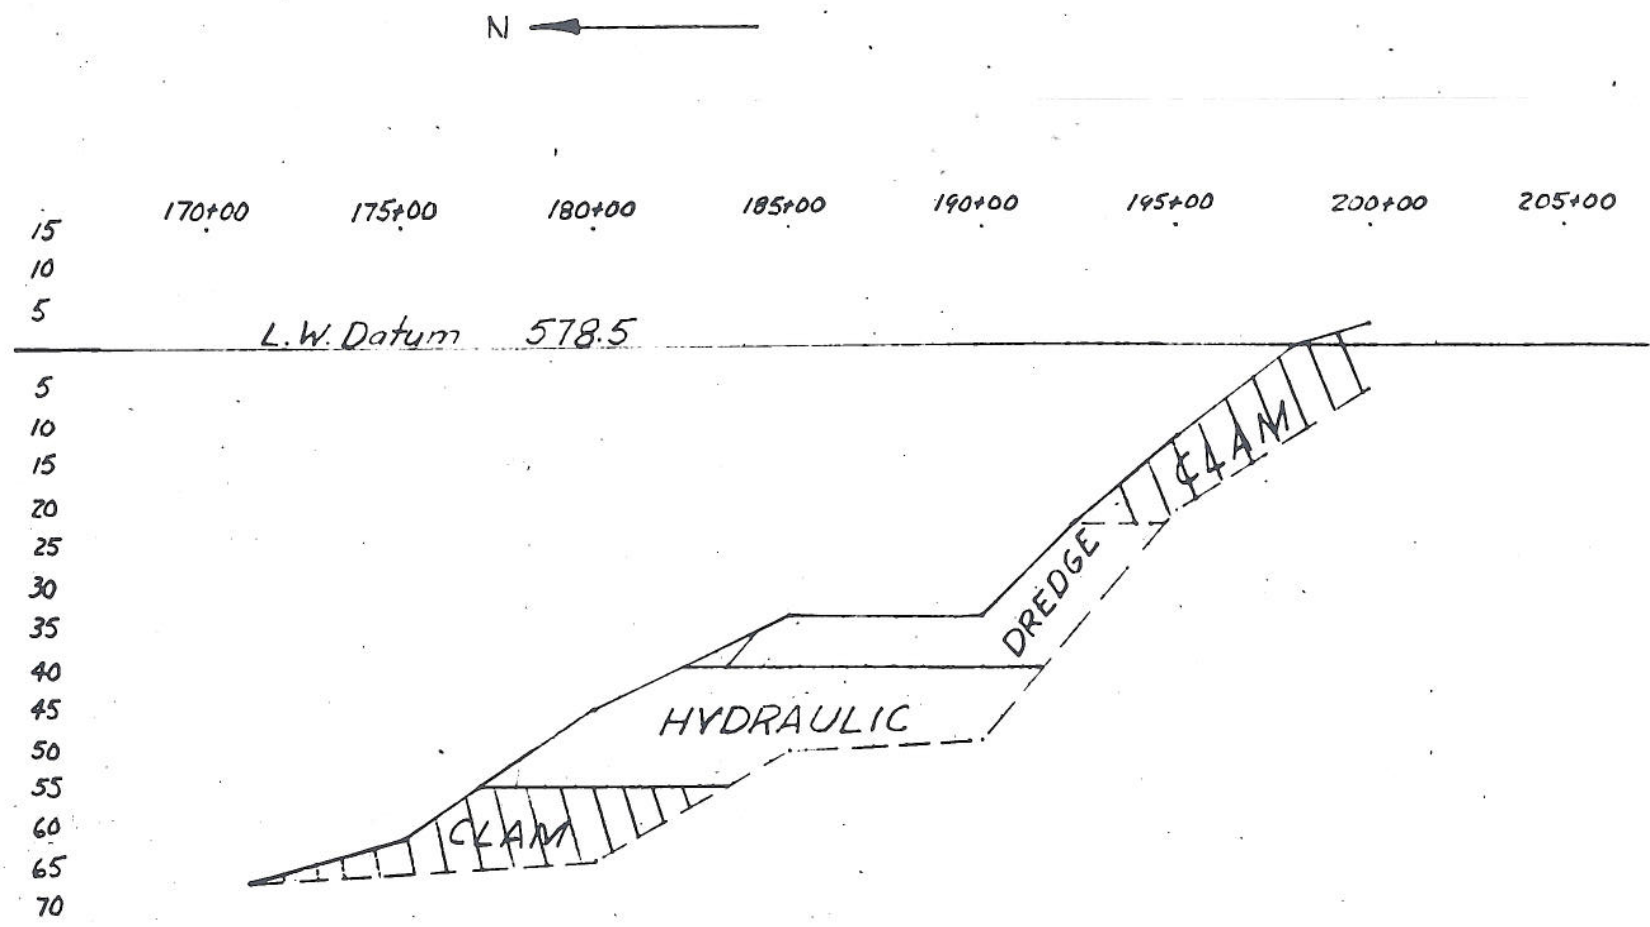

Job No.
Sketch