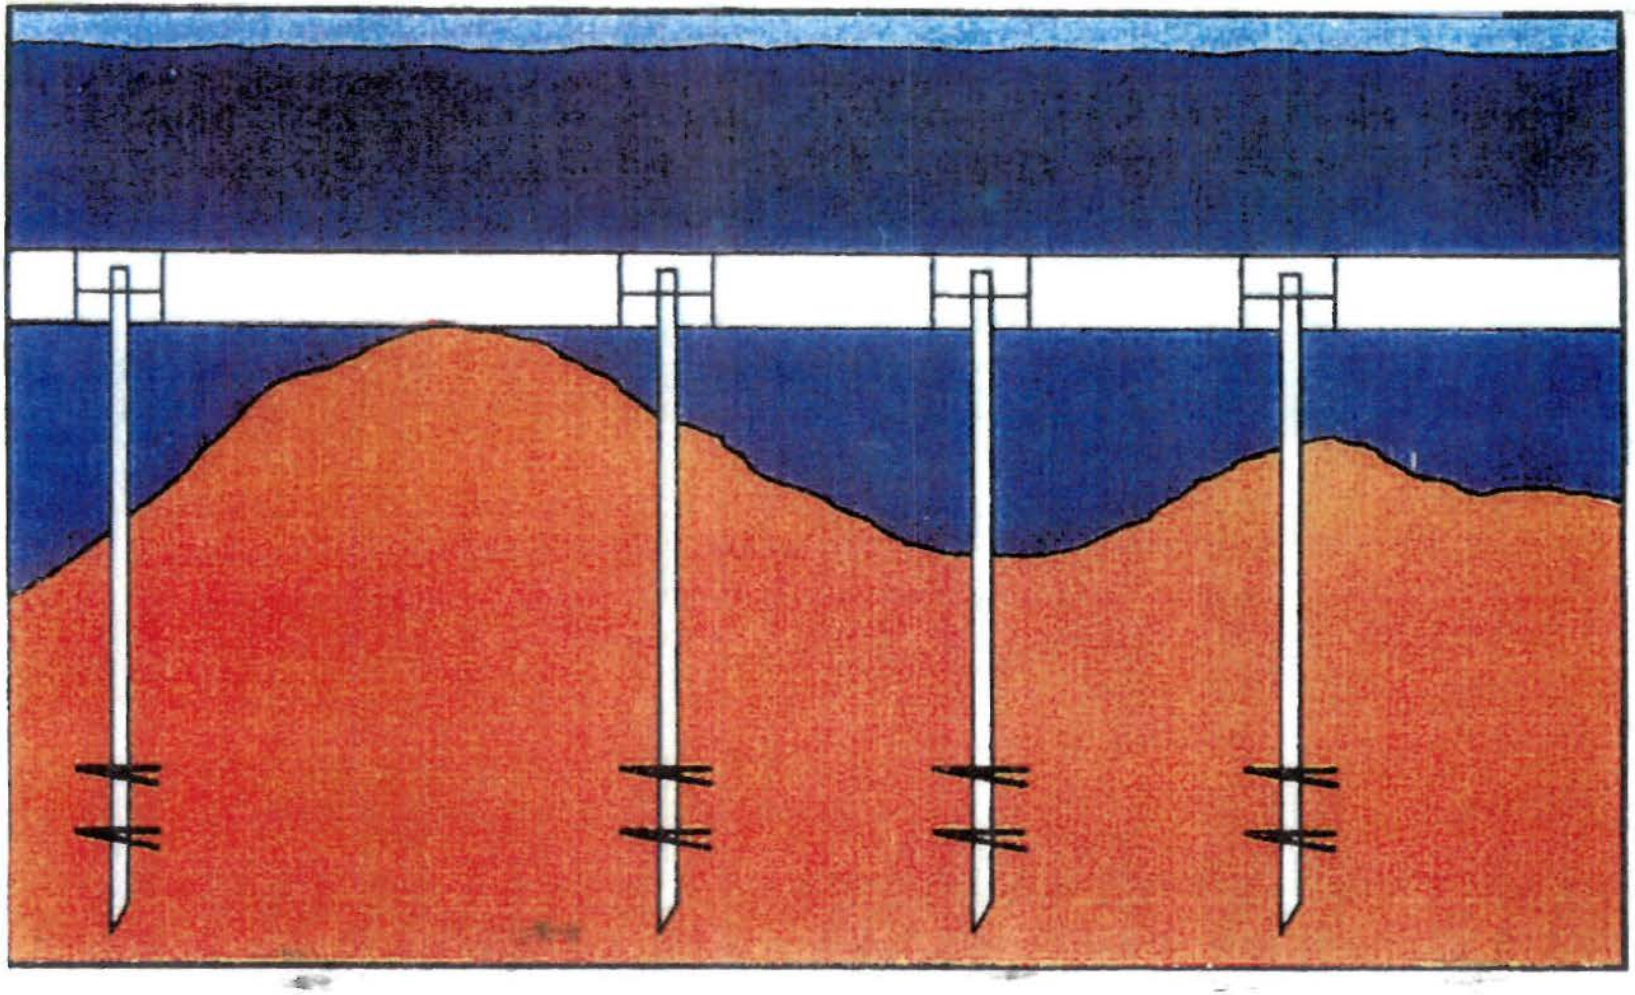

ENBRIDGE

*Not drawn to scale

ENBRIDGE™

Enbridge Pipelines (Lakehead), L.L.C.

Conceptual Design Installation

DATE ISSUED: 3/8/2005	
DATE REVISED:	
SCALE: Not to Scale	
DRAWN BY: NREC	
SERIES: Underwater Inspections	

Natural Resources Engineering Co.
215-395-5680

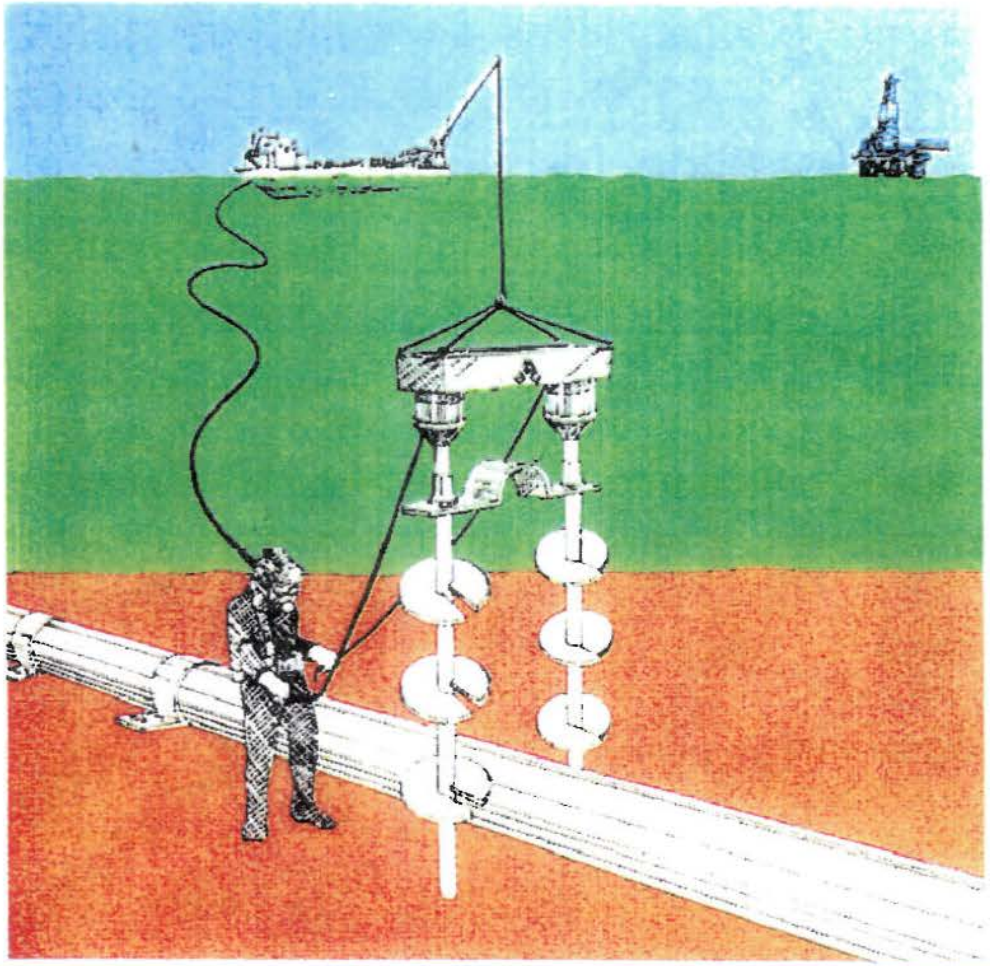

ENBRIDGE

*Not drawn to scale

ENBRIDGE

Enbridge Pipelines (Lakehead), L.L.C.

Conceptual Design Installation

DATE ISSUED: 3/8/2005	
DATE REVISED:	
SCALE: Not to Scale	
DRAWN BY: NREC	
SERIES: Underwater Inspections	

Natural Resources Engineering Co.

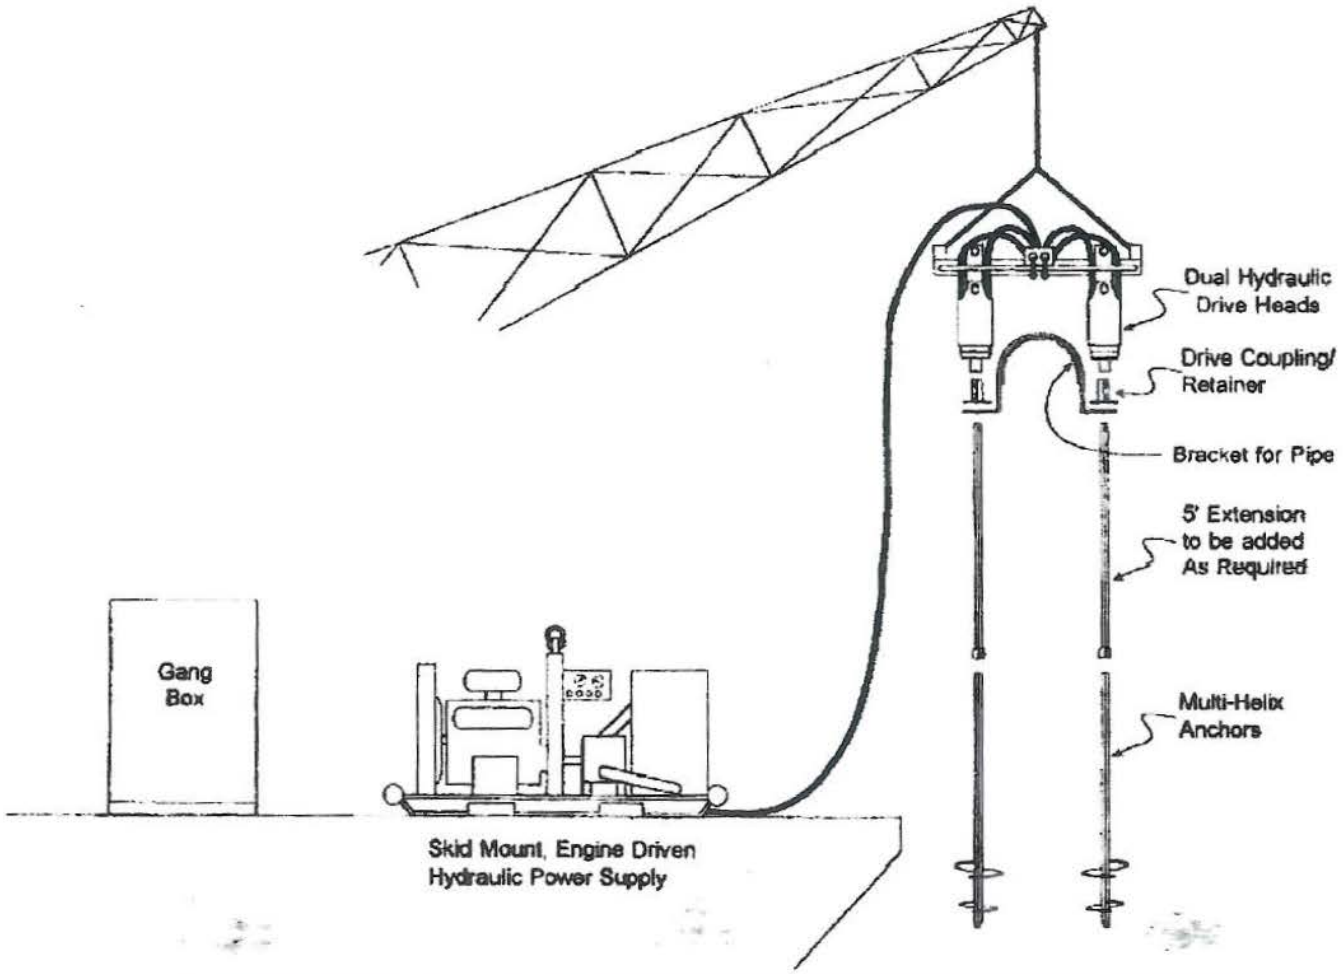

ENBRIDGE

*Not drawn to scale

ENBRIDGE

Enbridge Pipelines (Lakehead), L.L.C.

Conceptual Design Equipment

DATE ISSUED: 3/8/2005	
DATE REVISED:	
SCALE: Not to Scale	
DRAWN BY: NREC	
SERIES: Underwater Inspections	

Natural Resources Engineering Co.
715-395-5680

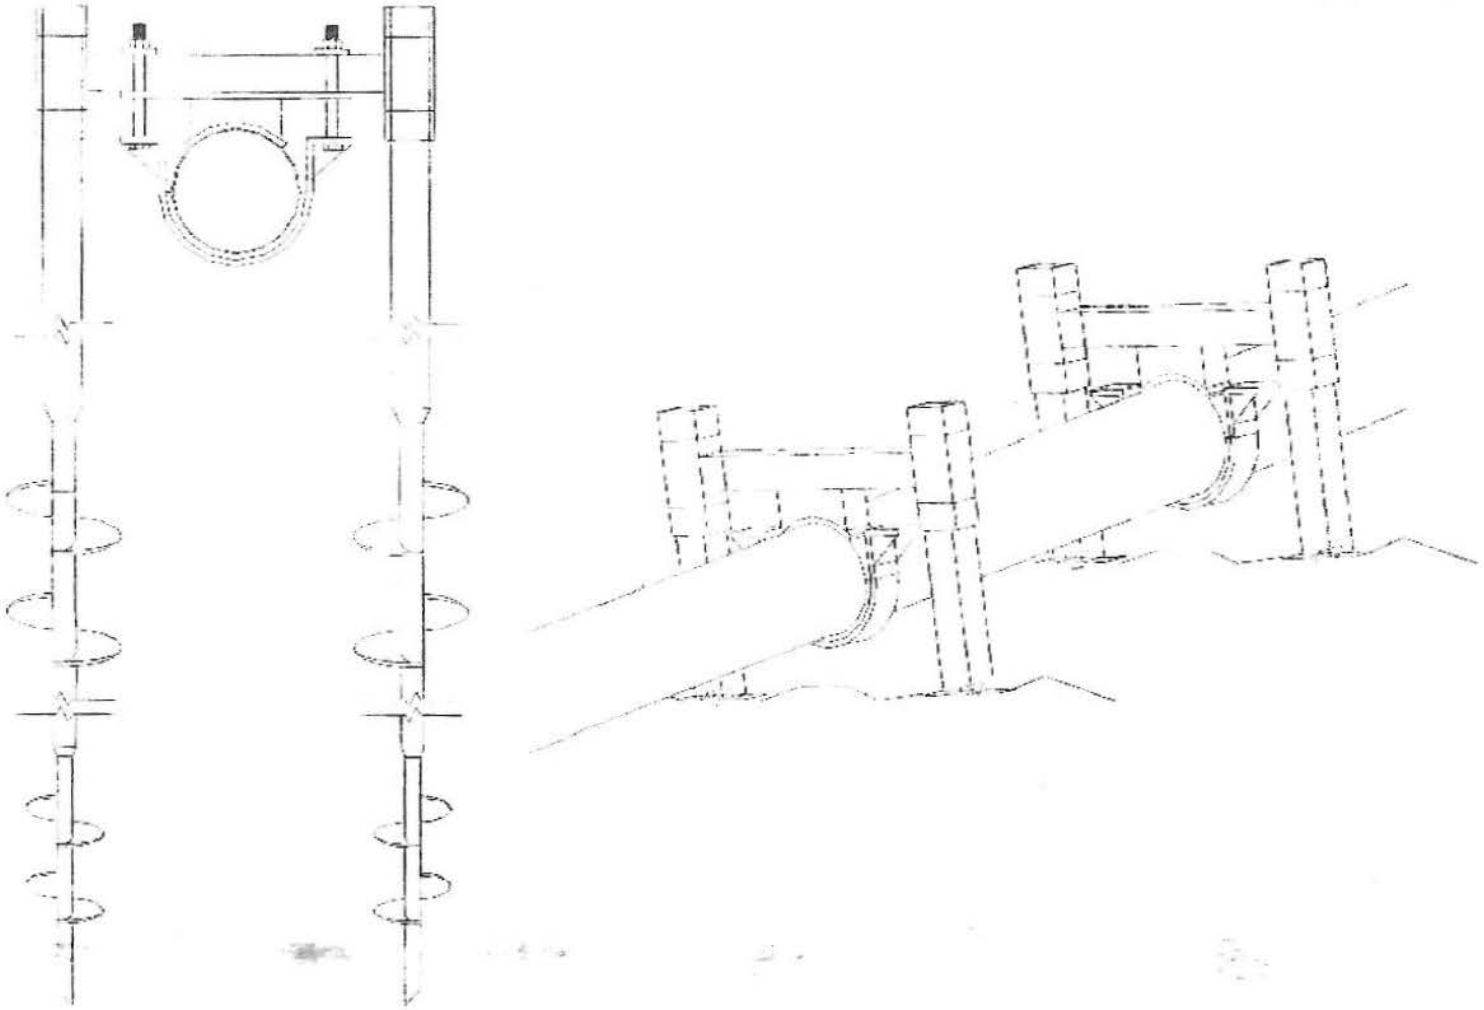

ENBRIDGE

*Not drawn to scale

ENBRIDGE™

Enbridge Pipelines (Lakehead), L.L.C.

Conceptual Design Installation

DATE ISSUED: 3/8/2005	
DATE REVISED:	Natural Resources Engineering Co.
SCALE: Not to Scale	
DRAWN BY: NREC	715-395-5680
SERIES: Underwater Inspections	