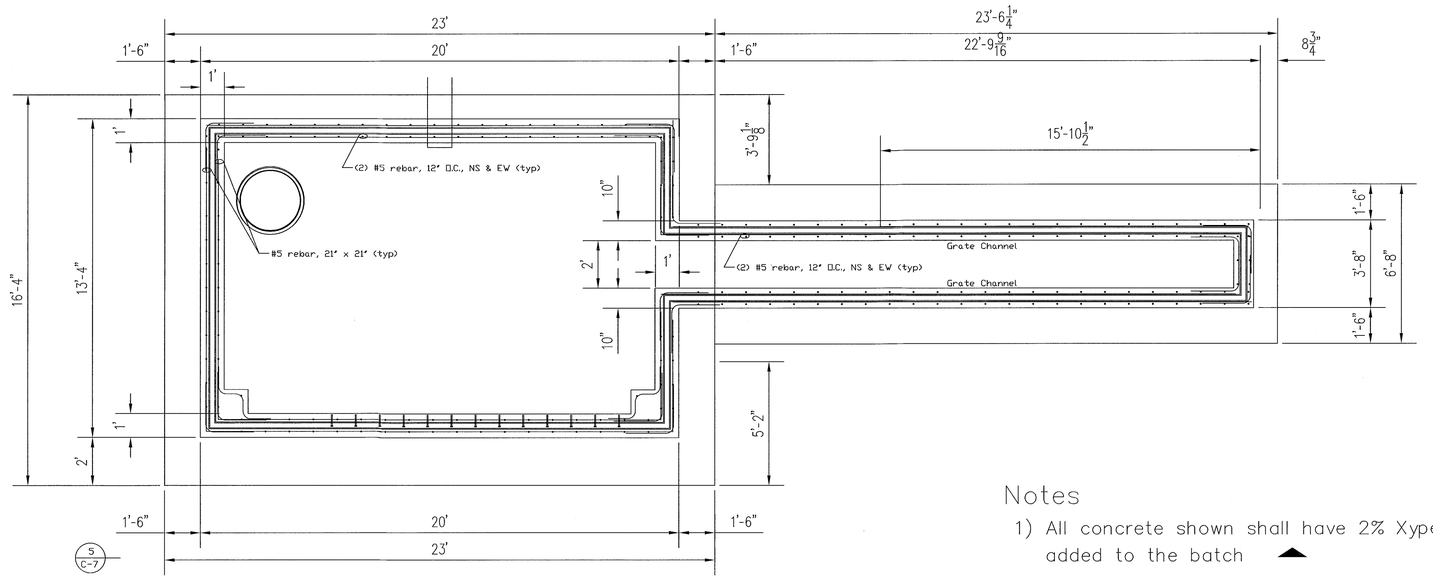

Notes

1) All concrete shown shall have 2% Xypex admix added to the batch

SECS BUILDINGSUMP WALL PLAN DETAIL

Scale: 1" = 3'-0"

4
C-9

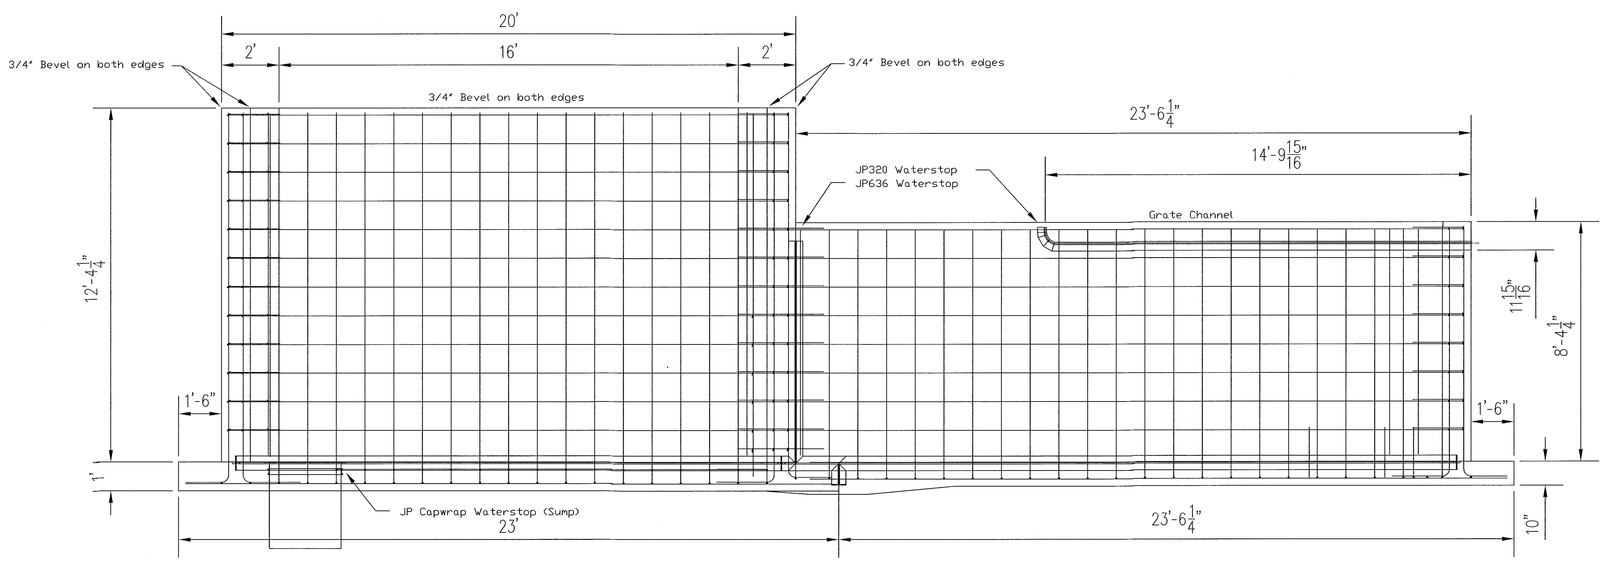

SECS BUILDING SUMP WALL ELEVATION DETAIL – North

Scale: 1" = 3'-0"

5
C-9

Notes

1) All concrete shown shall have 2% Xypex admix added to the batch

STATE OF MICHIGAN
MICHAEL A OLSON
ENGINEER
No. 34978
LICENSED PROFESSIONAL ENGINEER
12/01/17

USecology

USE MICHIGAN
SECS BUILDING
SUMP WALL CONCRETE DETAIL

C7