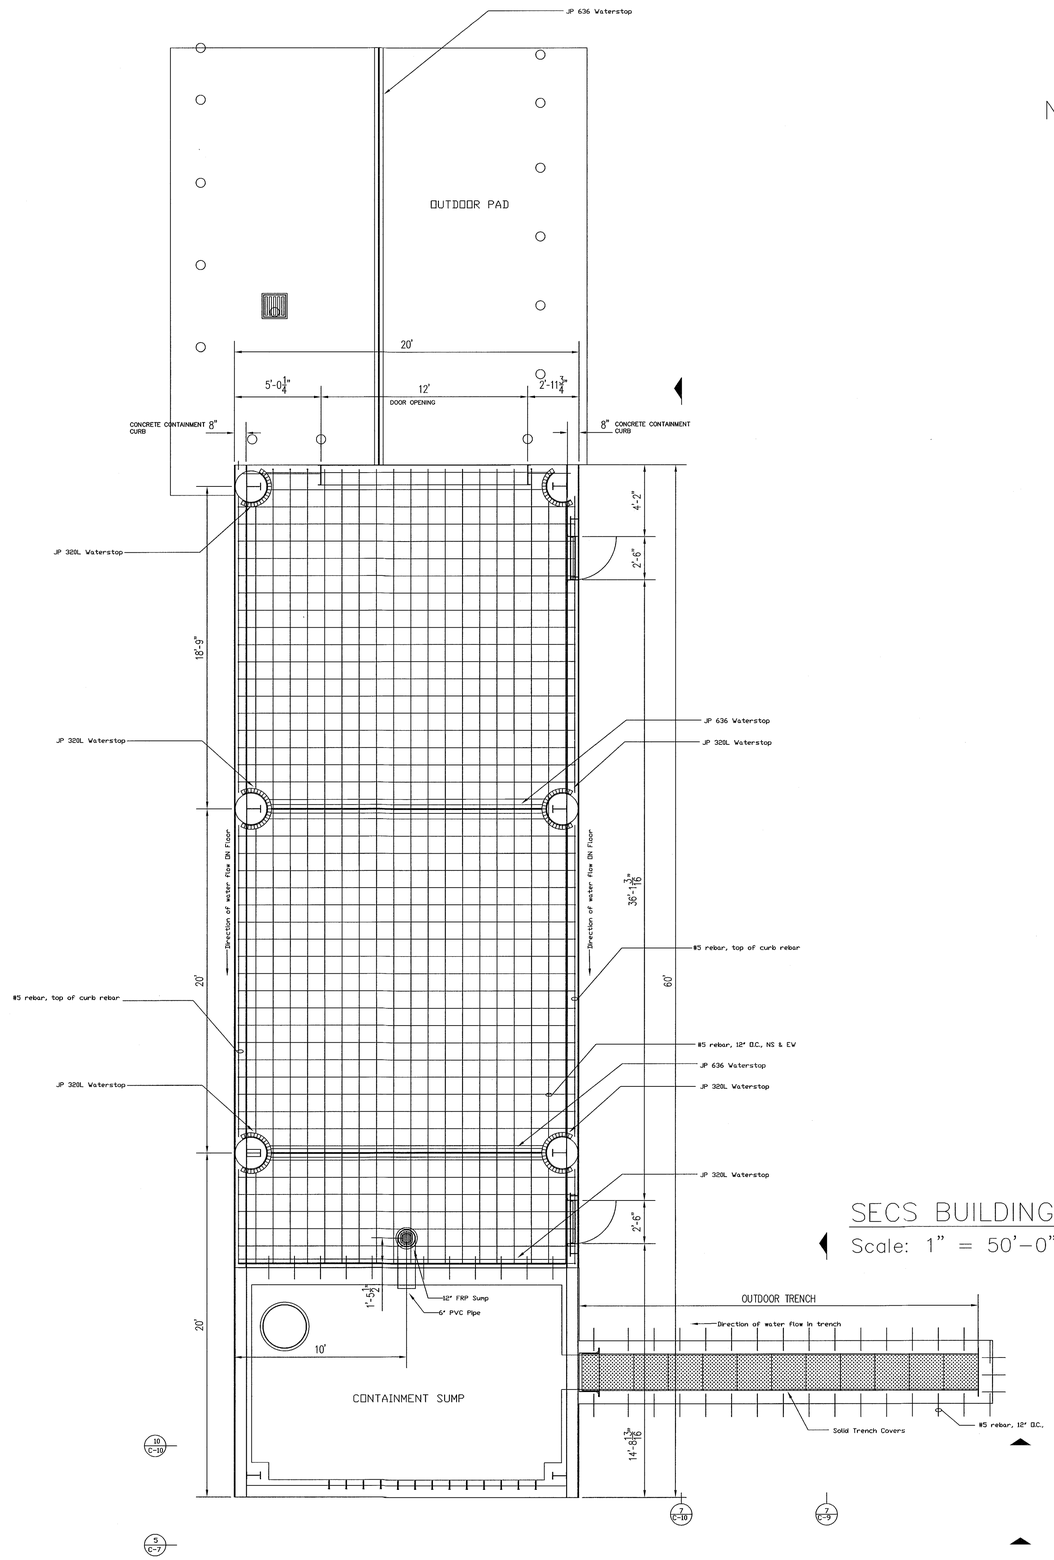

Notes

1) All concrete shown shall have 2% Xypex admix added to the batch

STATE OF MICHIGAN
MICHAEL A OLSON
ENGINEER
No. 34978
LICENSED PROFESSIONAL ENGINEER
12/01/17

SECS BUILDING CONTAINMENT PLAN DETAIL

Scale: 1" = 50'-0"

8 / C-9

usecology

MICHIGAN DISPOSAL WASTE TREATMENT PLANT
SECS BUILDING
FLOOR SLAB CONCRETE DETAILS

C9