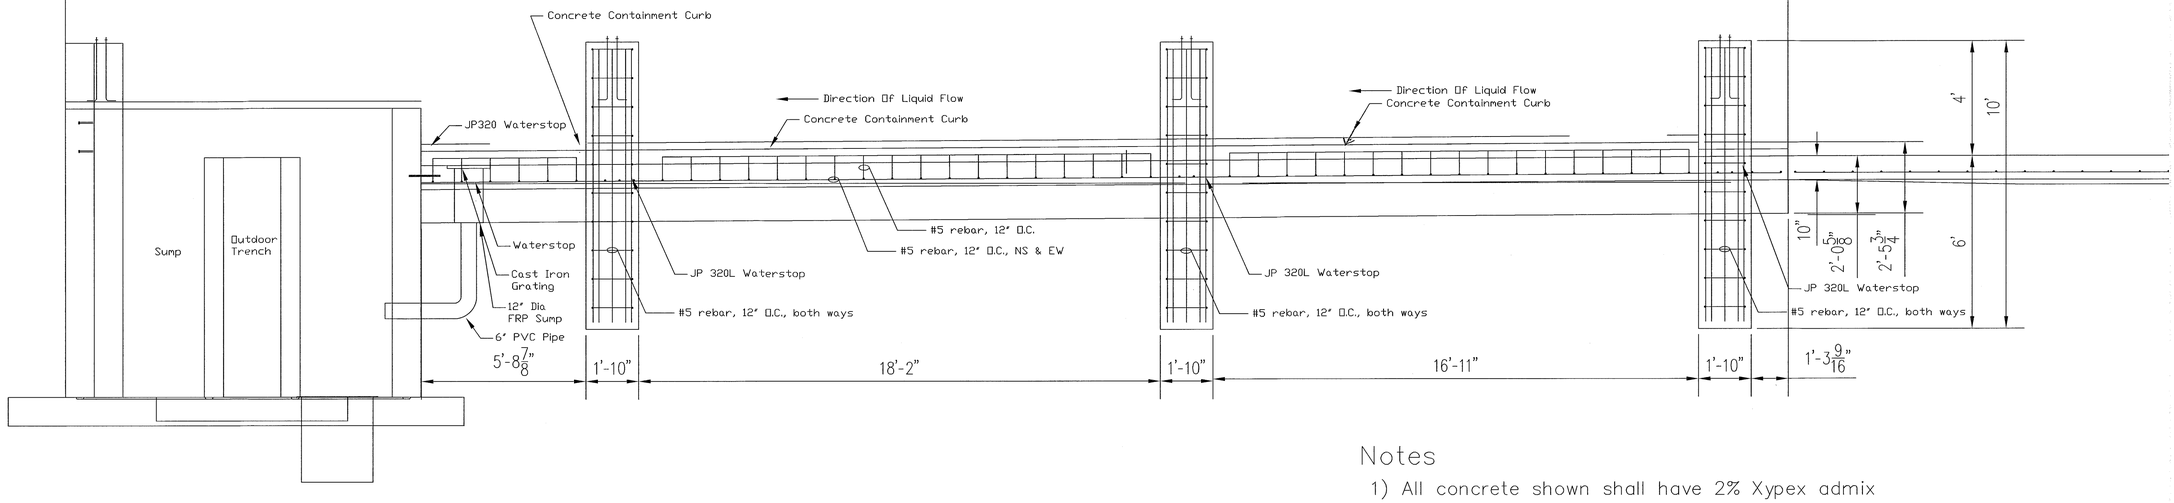

Notes

1) All concrete shown shall have 2% Xypex admix added to the batch

SECSA BUILDING SLAB ELEVATION DETAIL—West

Scale: 1" = 30'-0"

9
C-9

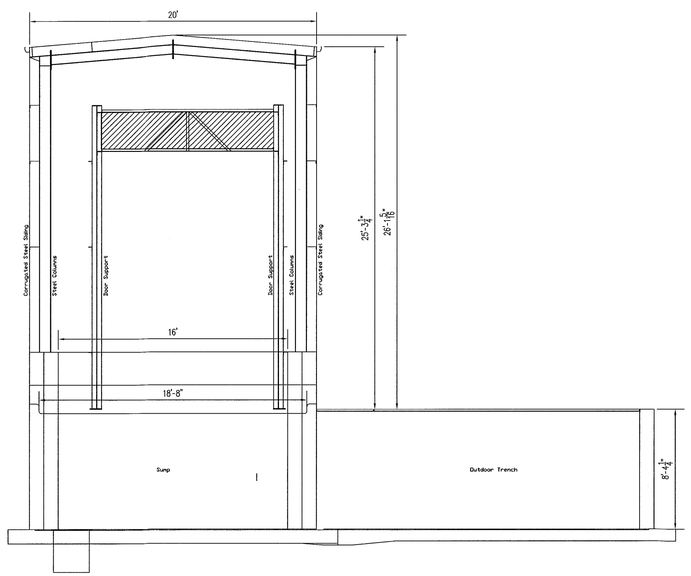

SECSA BUILDING ELEVATION DETAIL—North

Scale: 1" = 60'-0"

10
C-9

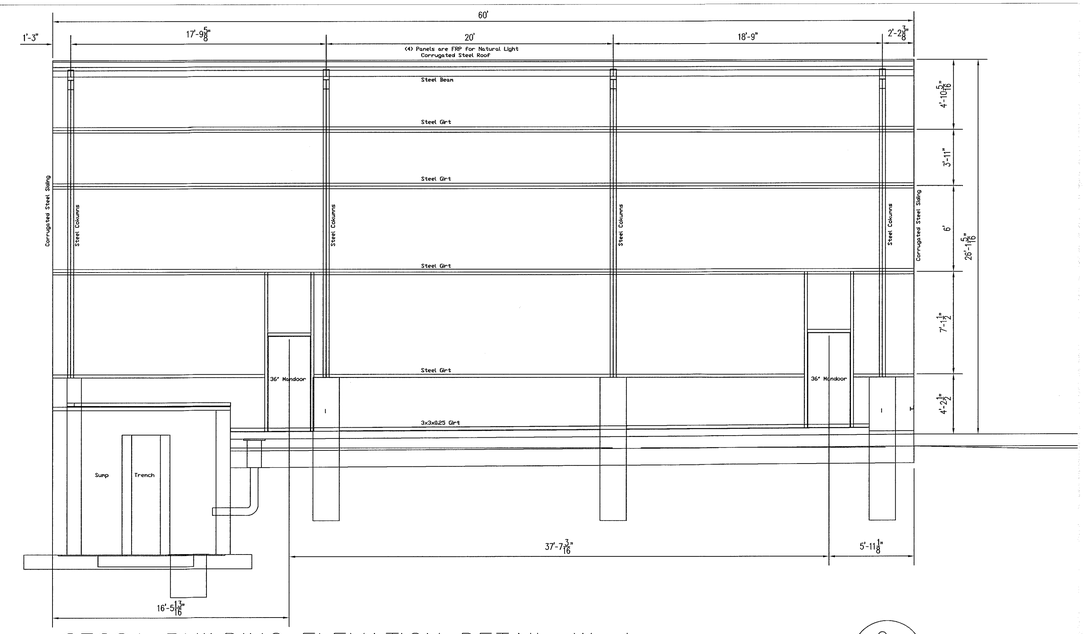

SECSA BUILDING ELEVATION DETAIL—West

Scale: 1" = 60'-0"

9
C-9

STATE OF MICHIGAN
MICHAEL A OLSON
ENGINEER
No. 34978
LICENSED PROFESSIONAL ENGINEER
12/01/17

US ecology

MICHIGAN DISPOSAL WASTE TREATMENT PLANT
SECS BUILDING
BUILDING ELEVATION DETAILS

C-10