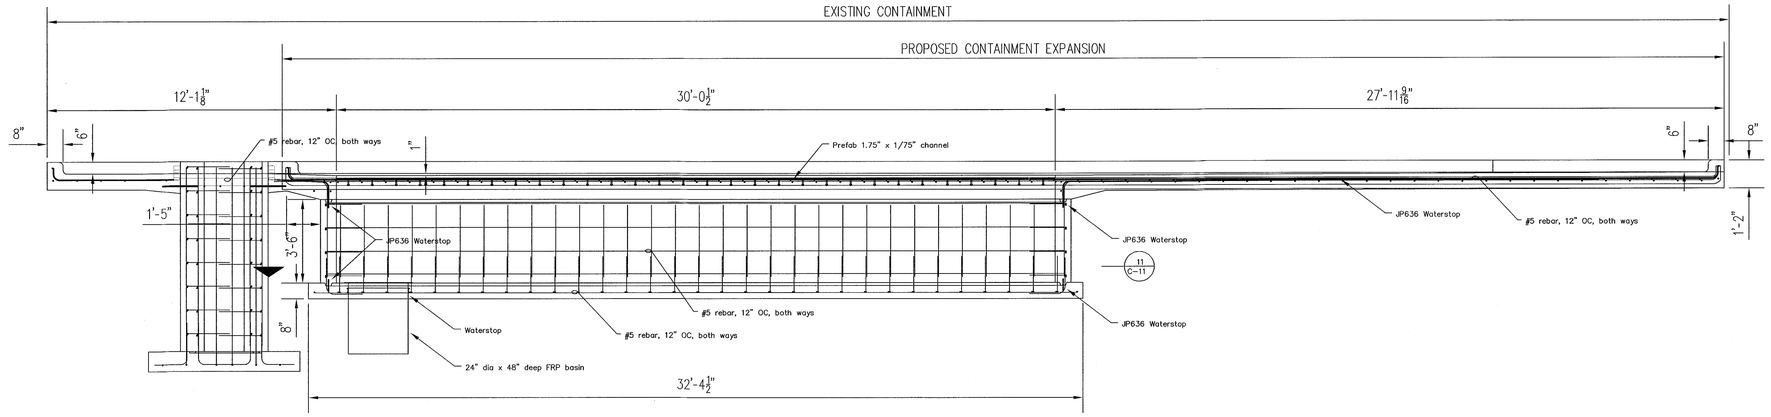

TRAILER CONTAINMENT ELEVATION DETAIL—West

Scale: 1" = 3'-0"

13
C-13

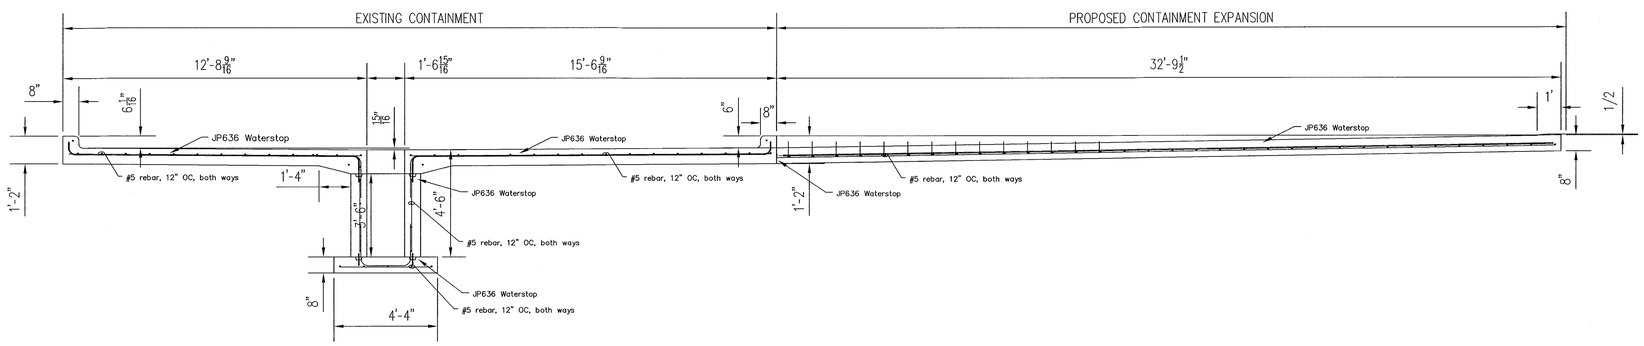

TRAILER CONTAINMENT ELEVATION DETAIL—North

Scale: 1" = 3'-0"

14
C-13

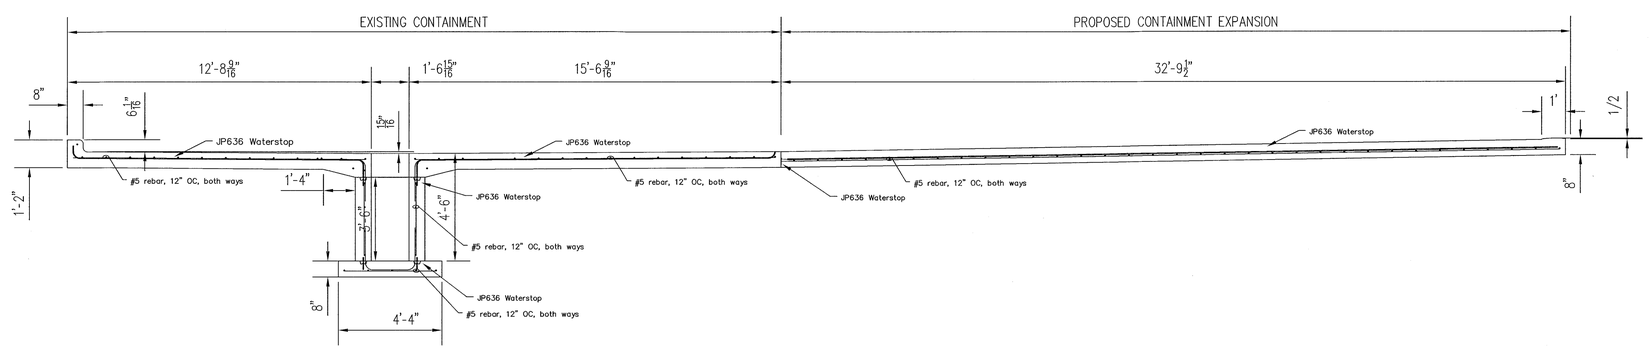

TRAILER CONTAINMENT ELEVATION DETAIL—North

Scale: 1" = 3'-0"

15
C-13

STATE OF MICHIGAN
MICHAEL A OLSON
ENGINEER
No. 34978
LICENSED PROFESSIONAL ENGINEER
M.A. Olson
12/01/17

us ecology

MICHIGAN DISPOSAL WASTE TREATMENT PLANT
SECS TRAILER CONTAINMENT AREA
CONTAINMENT PAD ELEVATION DETAILS

C12