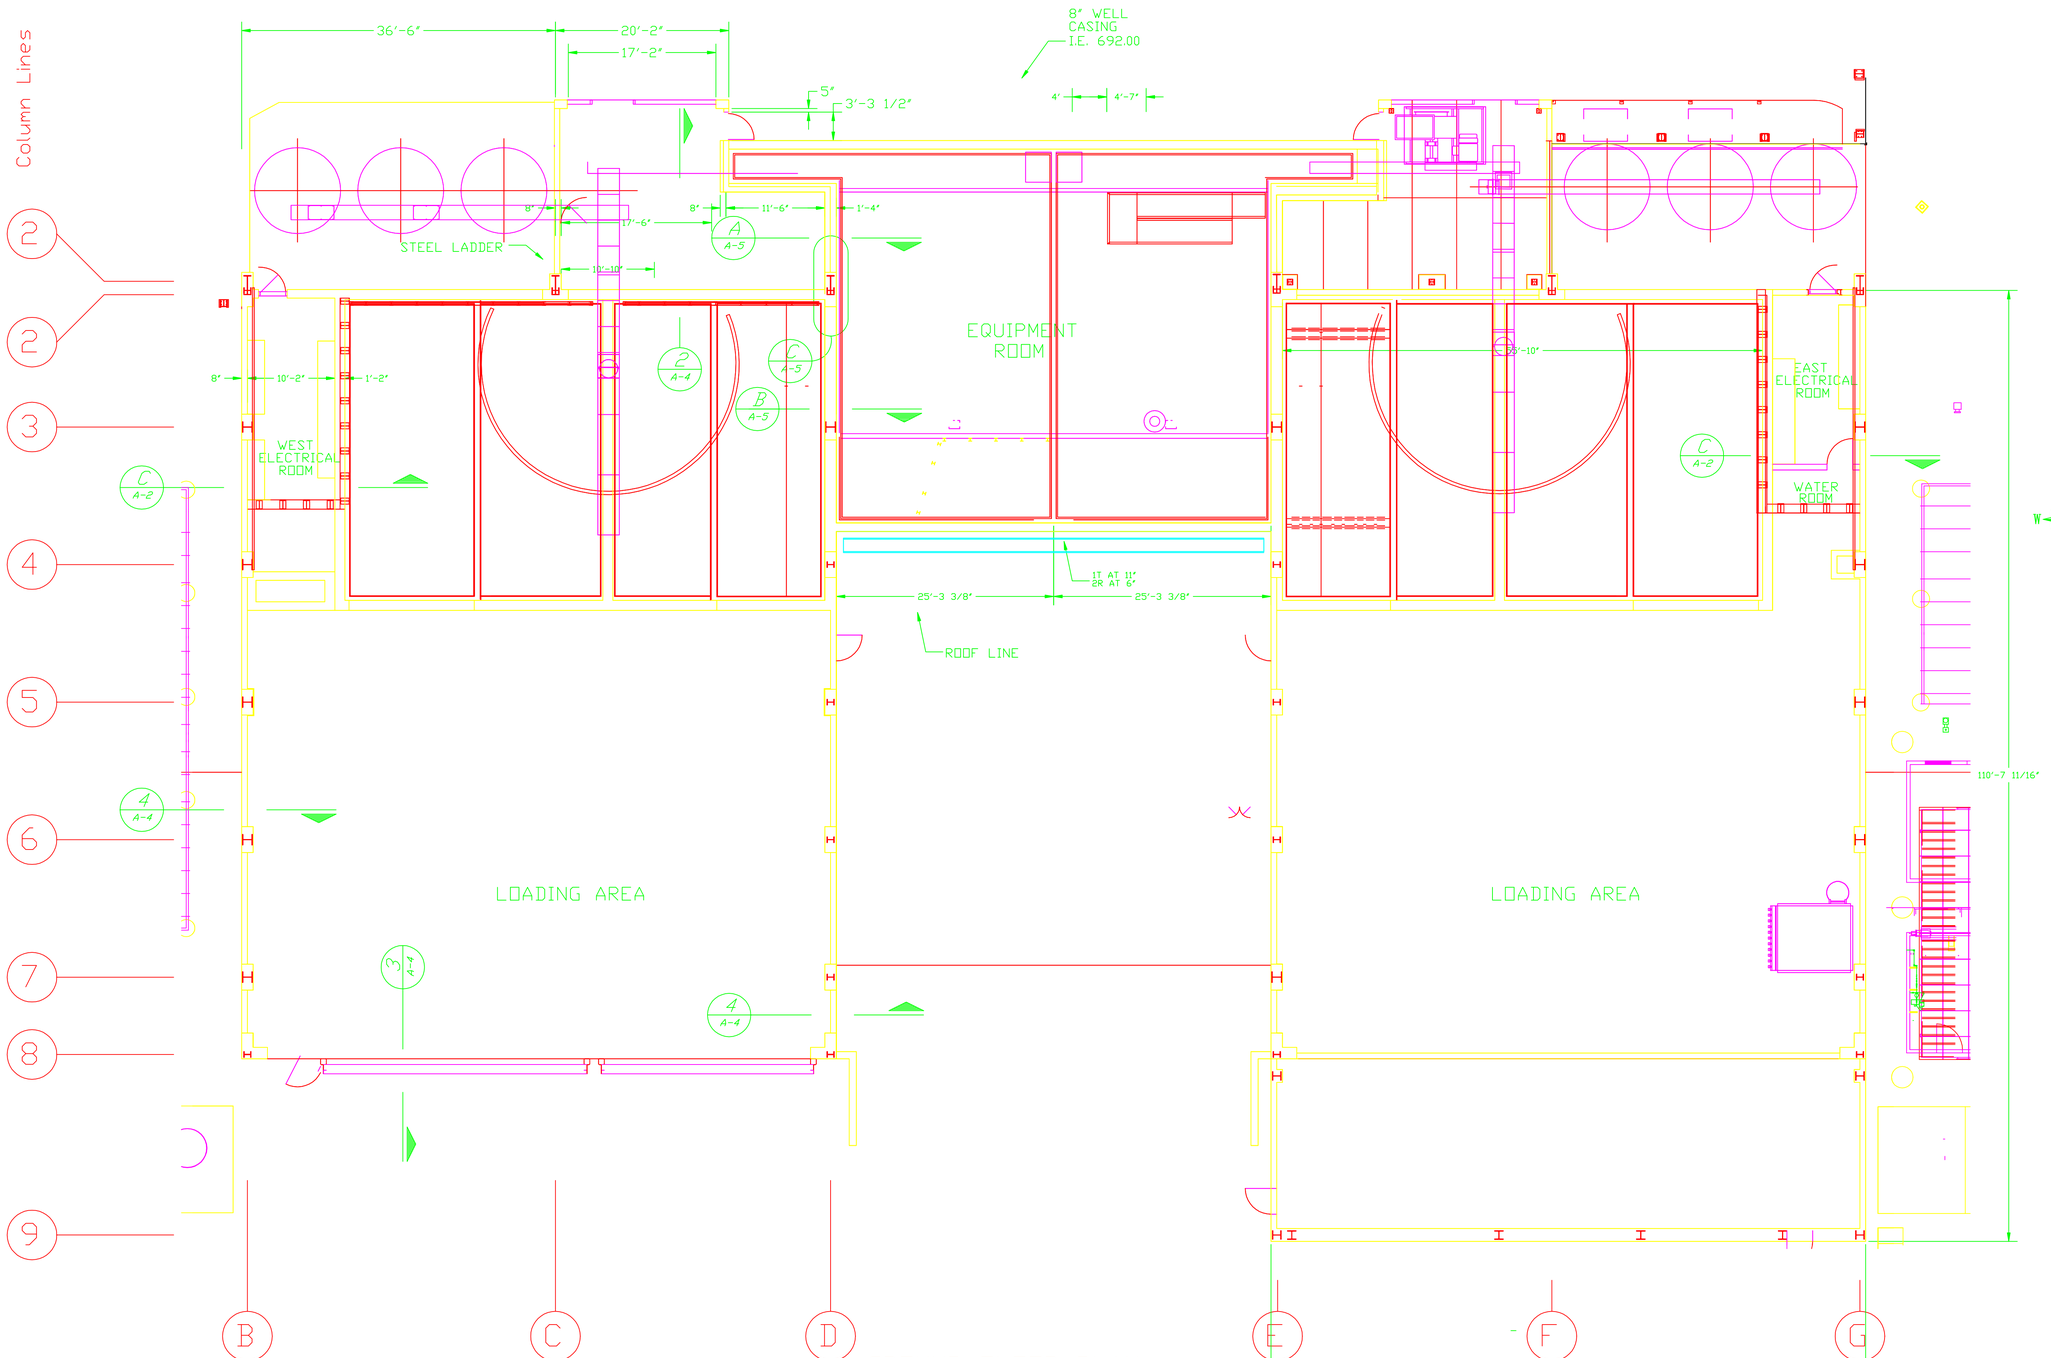

GROUND FLOOR PLAN

SCALE: 1/8" = 1' 0"

usecology

49350 N. I-94 SERVICE DRIVE, BELLEVILLE, MI 48111
TEL (800) 396-3265

REVISIONS		
A	9/26/02	Updated
B	10/24/16	License Update
C		
D		
E		

FILENAME:

SCALE: N.T.S.

DRN BY: CAG

PROJ. FILE

DATE: 2/25/95

SHEET ___ OF ___

MICHIGAN DISPOSAL WASTE TREATMENT PLANT
TREATMENT BUILDING

GROUND FLOOR PLAN

A2