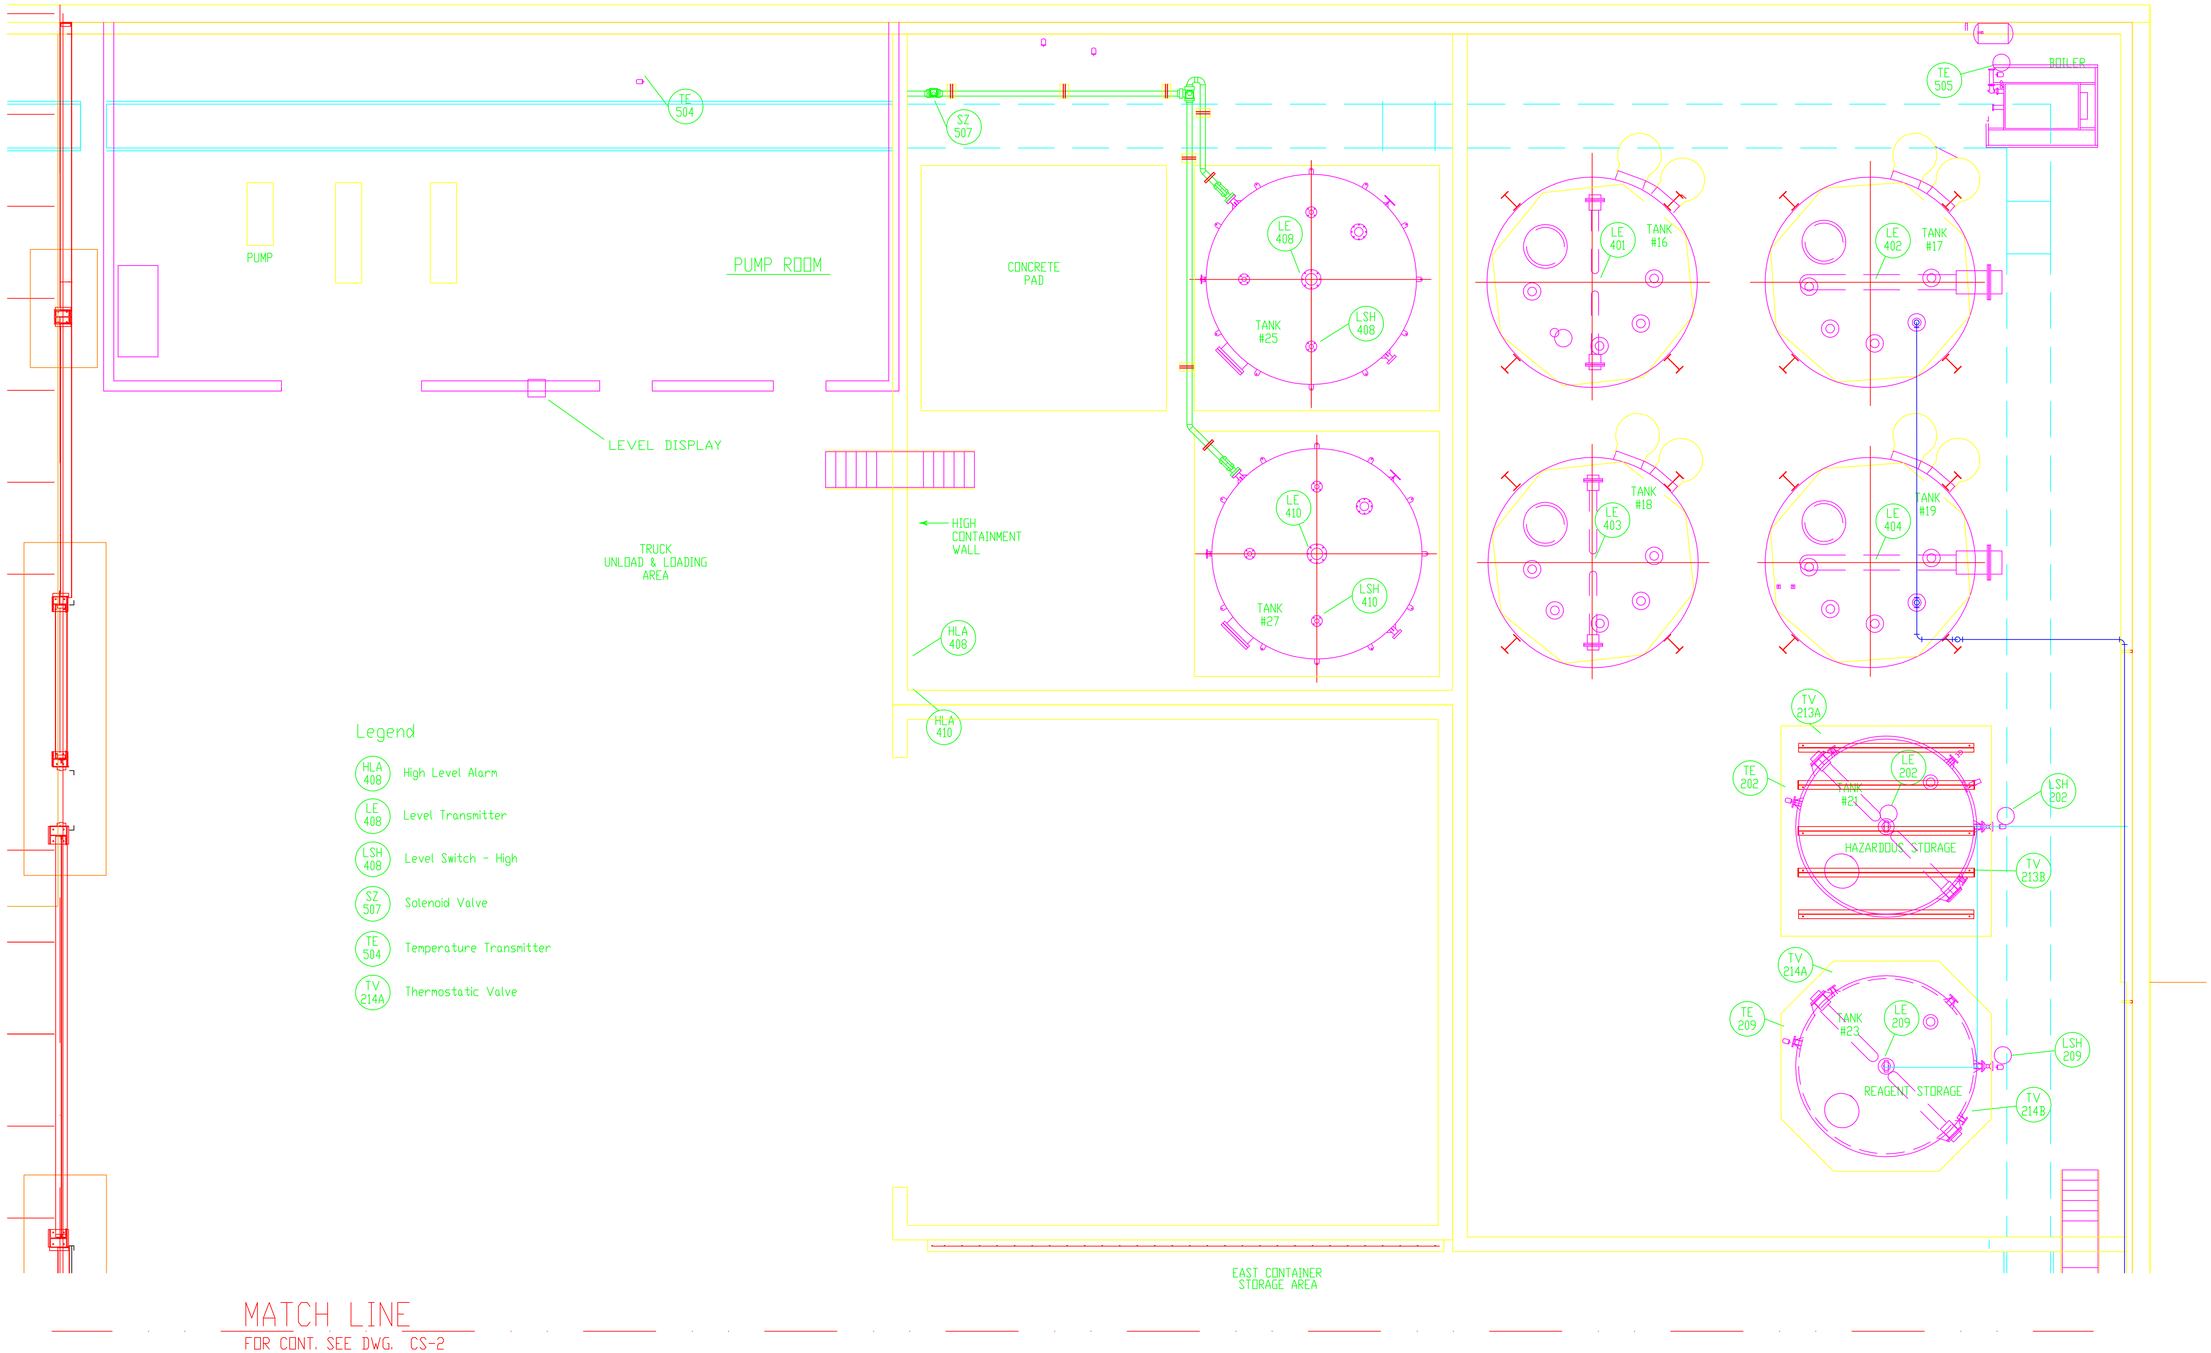

MATCH LINE
FOR CONT. SEE DWG. CS-2

NORTH

ENLARGED CONTROL PLAN
SCALE: 1/4"=1'-0

LEGEND:
- DIGITAL DEVICE
- ANALOG DEVICE
- OPERATOR STATION

US ecology
49350 N. I-94 SERVICE DRIVE, BELLEVILLE, MI 48111
TEL (800) 396-3265

REVISIONS
A
B
C
D
E

FILENAME:
SCALE: N.T.S.
DRN BY: CAG
PROJ. FILE
DATE: 2/29/00
SHEET ___ OF ___

MICHIGAN DISPOSAL WASTE TREATMENT PLANT
TANK FARM AREA
CONTROL PLAN

CS1