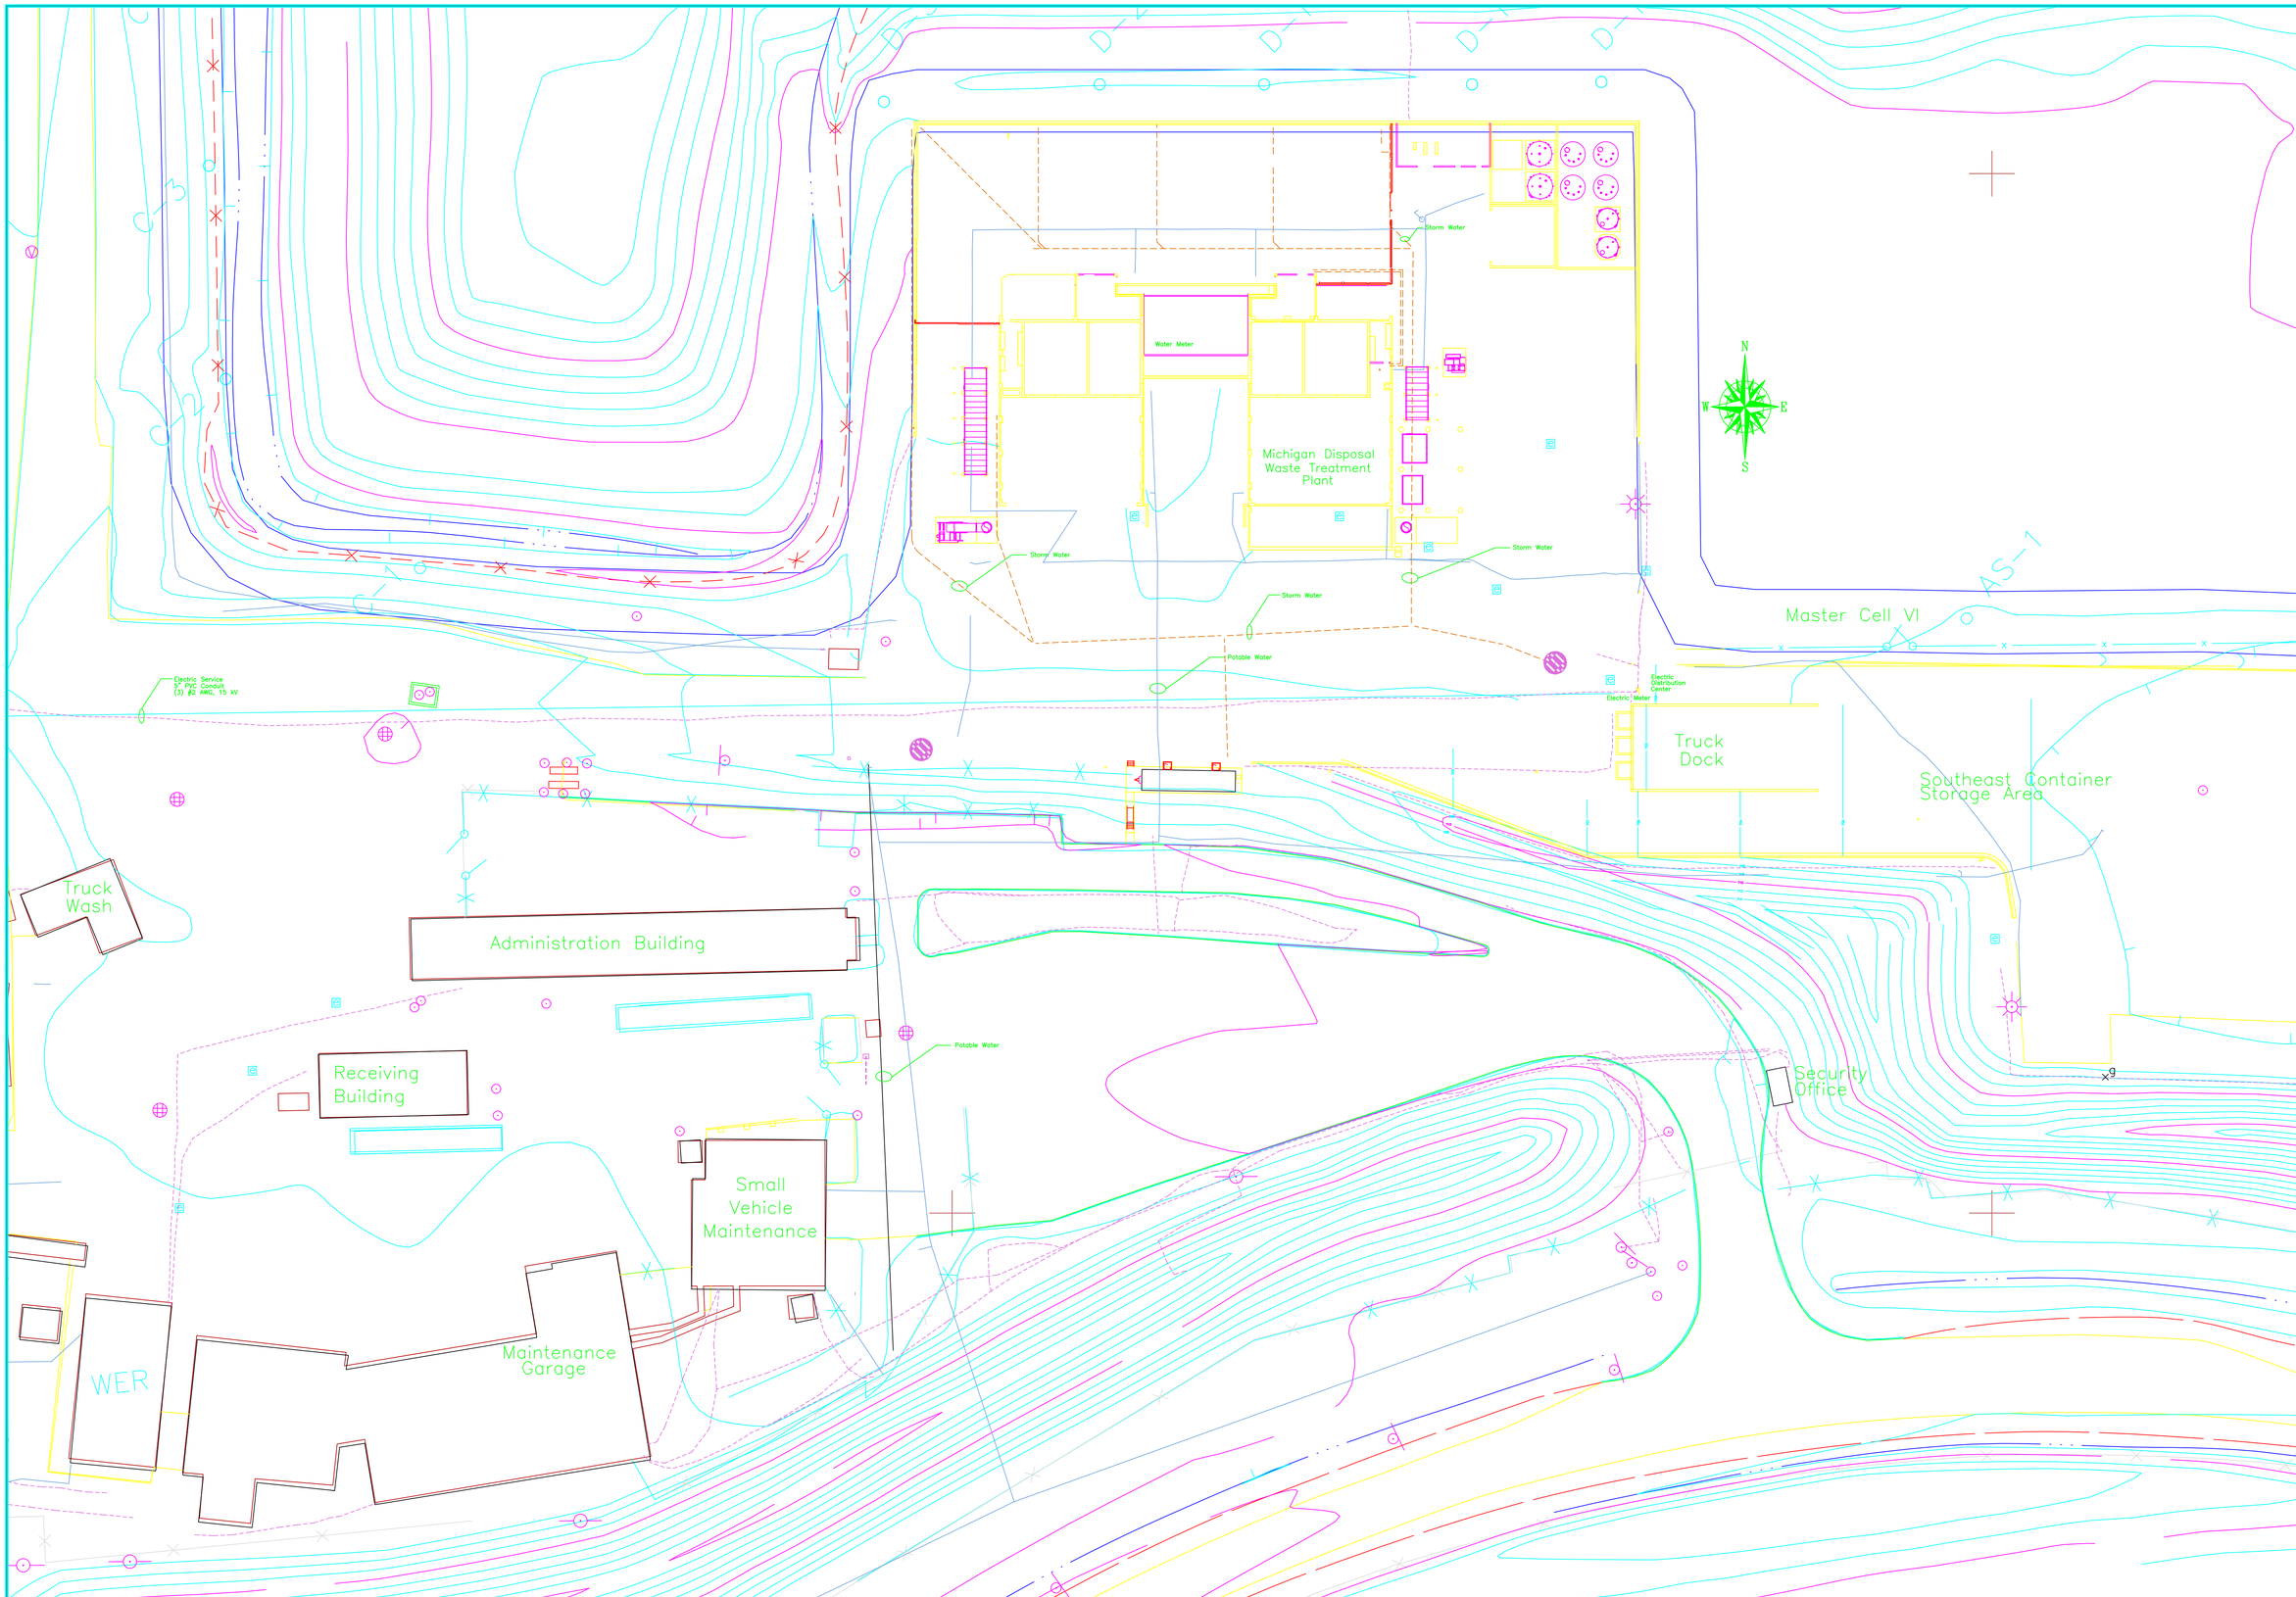

US ecology

49350 N. I-94 SERVICE DRIVE, BELLEVILLE, MI 48111
TEL. (800) 396-3265

REVISIONS		
A	11/17/04	Truck Dock Update
B	6/22/05	Removed proposed capacity from tank farm
C		
D		
E		

FILENAME:

SCALE: N.T.S.

DRN BY: CAG

PROJ. FILE
Lic

DATE: 4/27/04

SHEET ___ OF ___

MICHIGAN DISPOSAL WASTE TREATMENT PLANT

OVERALL MECHANICAL PLAN

M1