EMERGENCY EQUIPMENT KEY

- ELEC MAIN ELECTRICAL SHUT-OFF
- EW EYE WASH
- FA FIRST AID KIT
- FIRE EXTINGUISHER
- AP FIRE ALARM PANEL
- FSS MANUAL FIRE SYSTEM ACTIVATION
- GAS MAIN NATURAL GAS/PROPANE SHUT-OFF
- MSDS MATERIAL SAFETY DATA SHEET LOCATION
- SK SPILL KIT
- EVACUATION ROUTE
- FLOOR SINK
- SINKS
- PS FIRE ALARM PULL STATIONS

MSDS ARE AVAIABLE ON EQ'S INTRANET

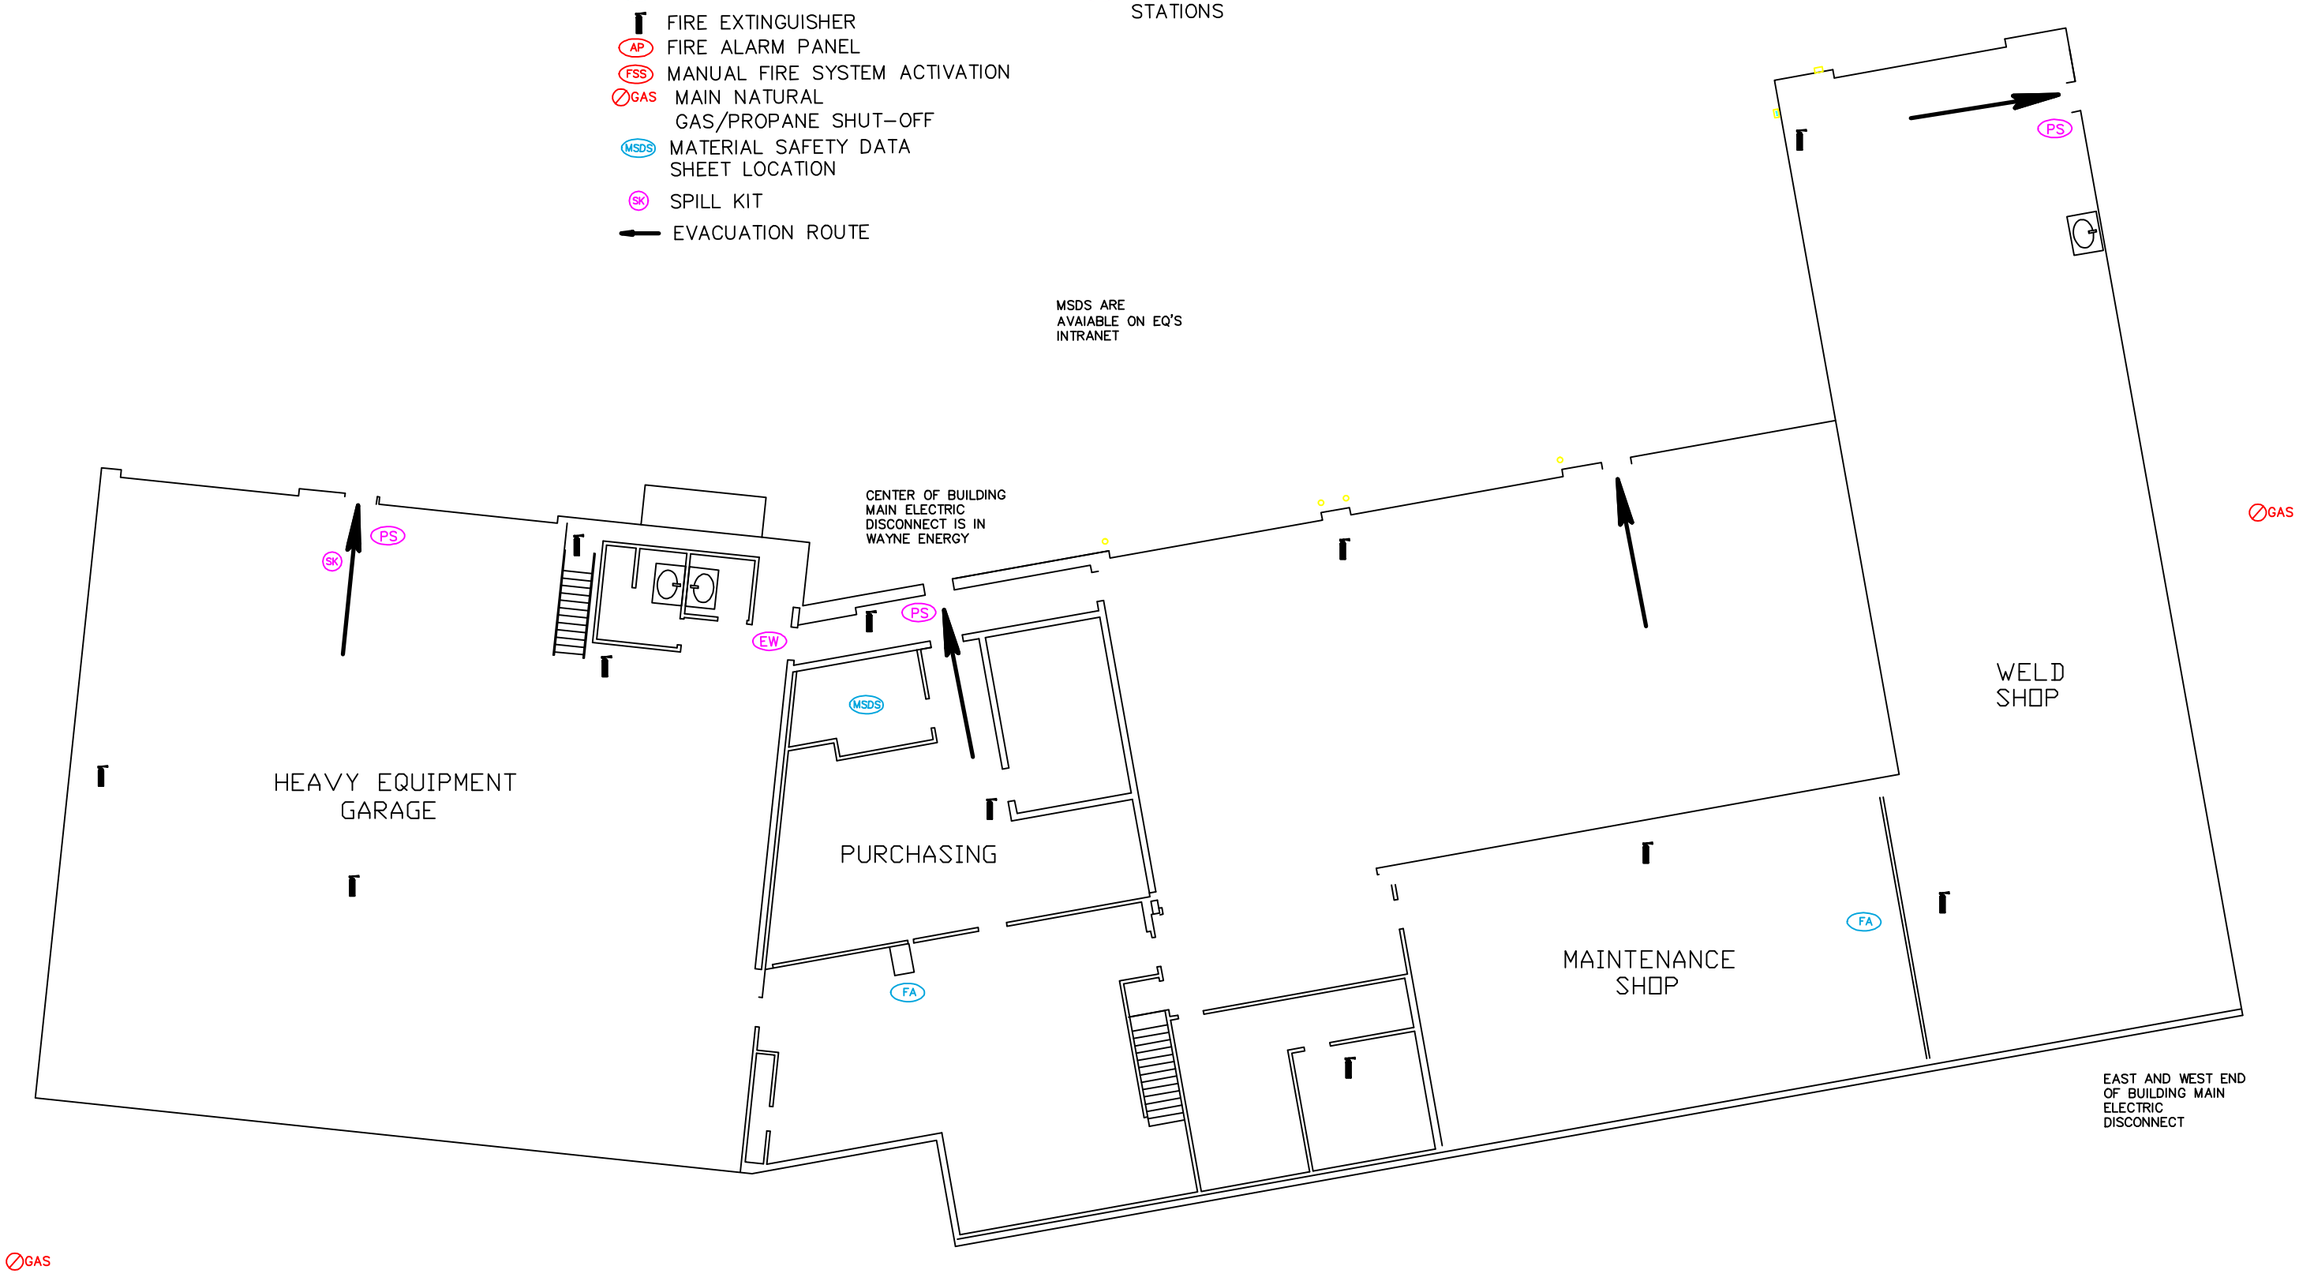

THE ENVIRONMENTAL QUALITY COMPANY
35255 MICHIGAN AVENUE, WAYNE, MI. 48184
TEL. (734) 329-6000

REVISIONS
A B C D E

FILENAME:
SCALE: N.T.S.
DRN BY: CAG
PROJ. FILE
DATE: 8/18/11
SHEET ___ OF ___

SITE 2
MAINTENANCE GARAGE
EMERGENCY EQUIPMENT LOCATIONS

1