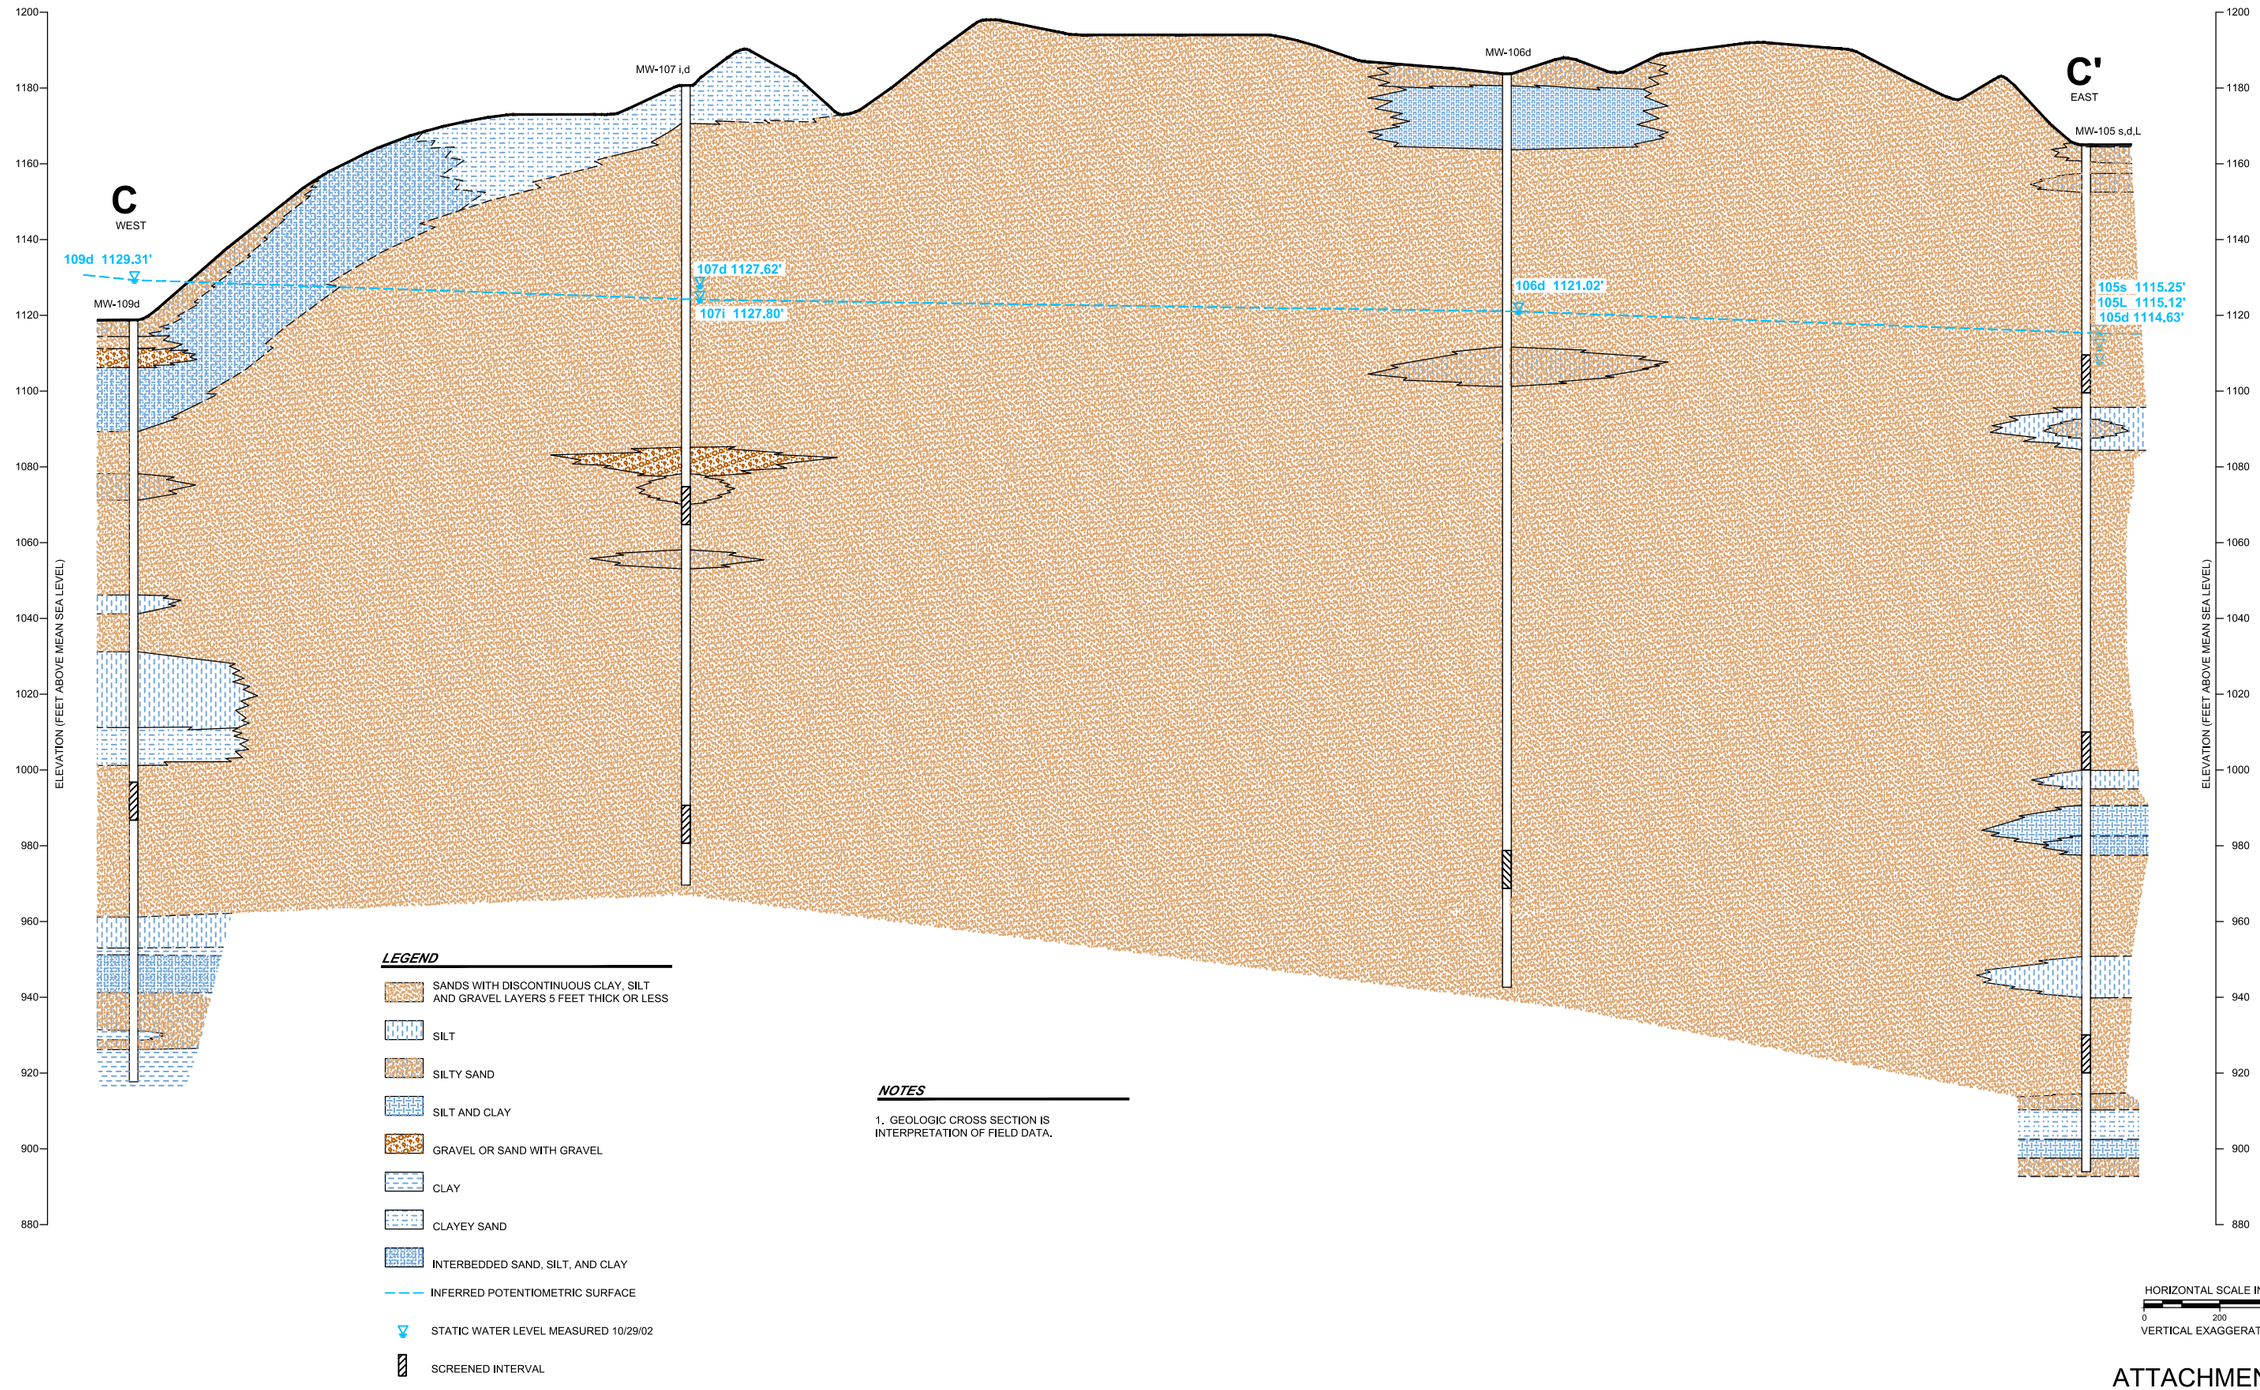

ATTACHMENT 4C

NOVEMBER 2015

ARCADIS Design & Consultancy for natural and built assets

NESTLE WATERS NORTH AMERICA
WHITE PINE SPRING PROJECT
OSCEOLA TOWNSHIP, MICHIGAN

STRATIGRAPHIC CROSS SECTION C-C'

User:AKENS Spec:PIRNIE STANDARD File:J:\4065031\Source Identity Report\September 2009 Final\Figures\dwg\FIG 5C GSWA_SHC_C.DWG Scale:1:1 Date:06/29/2010 Time:13:27 Layout:34x22