Practical Alternative 4

Blue Water Bridge Plaza Study

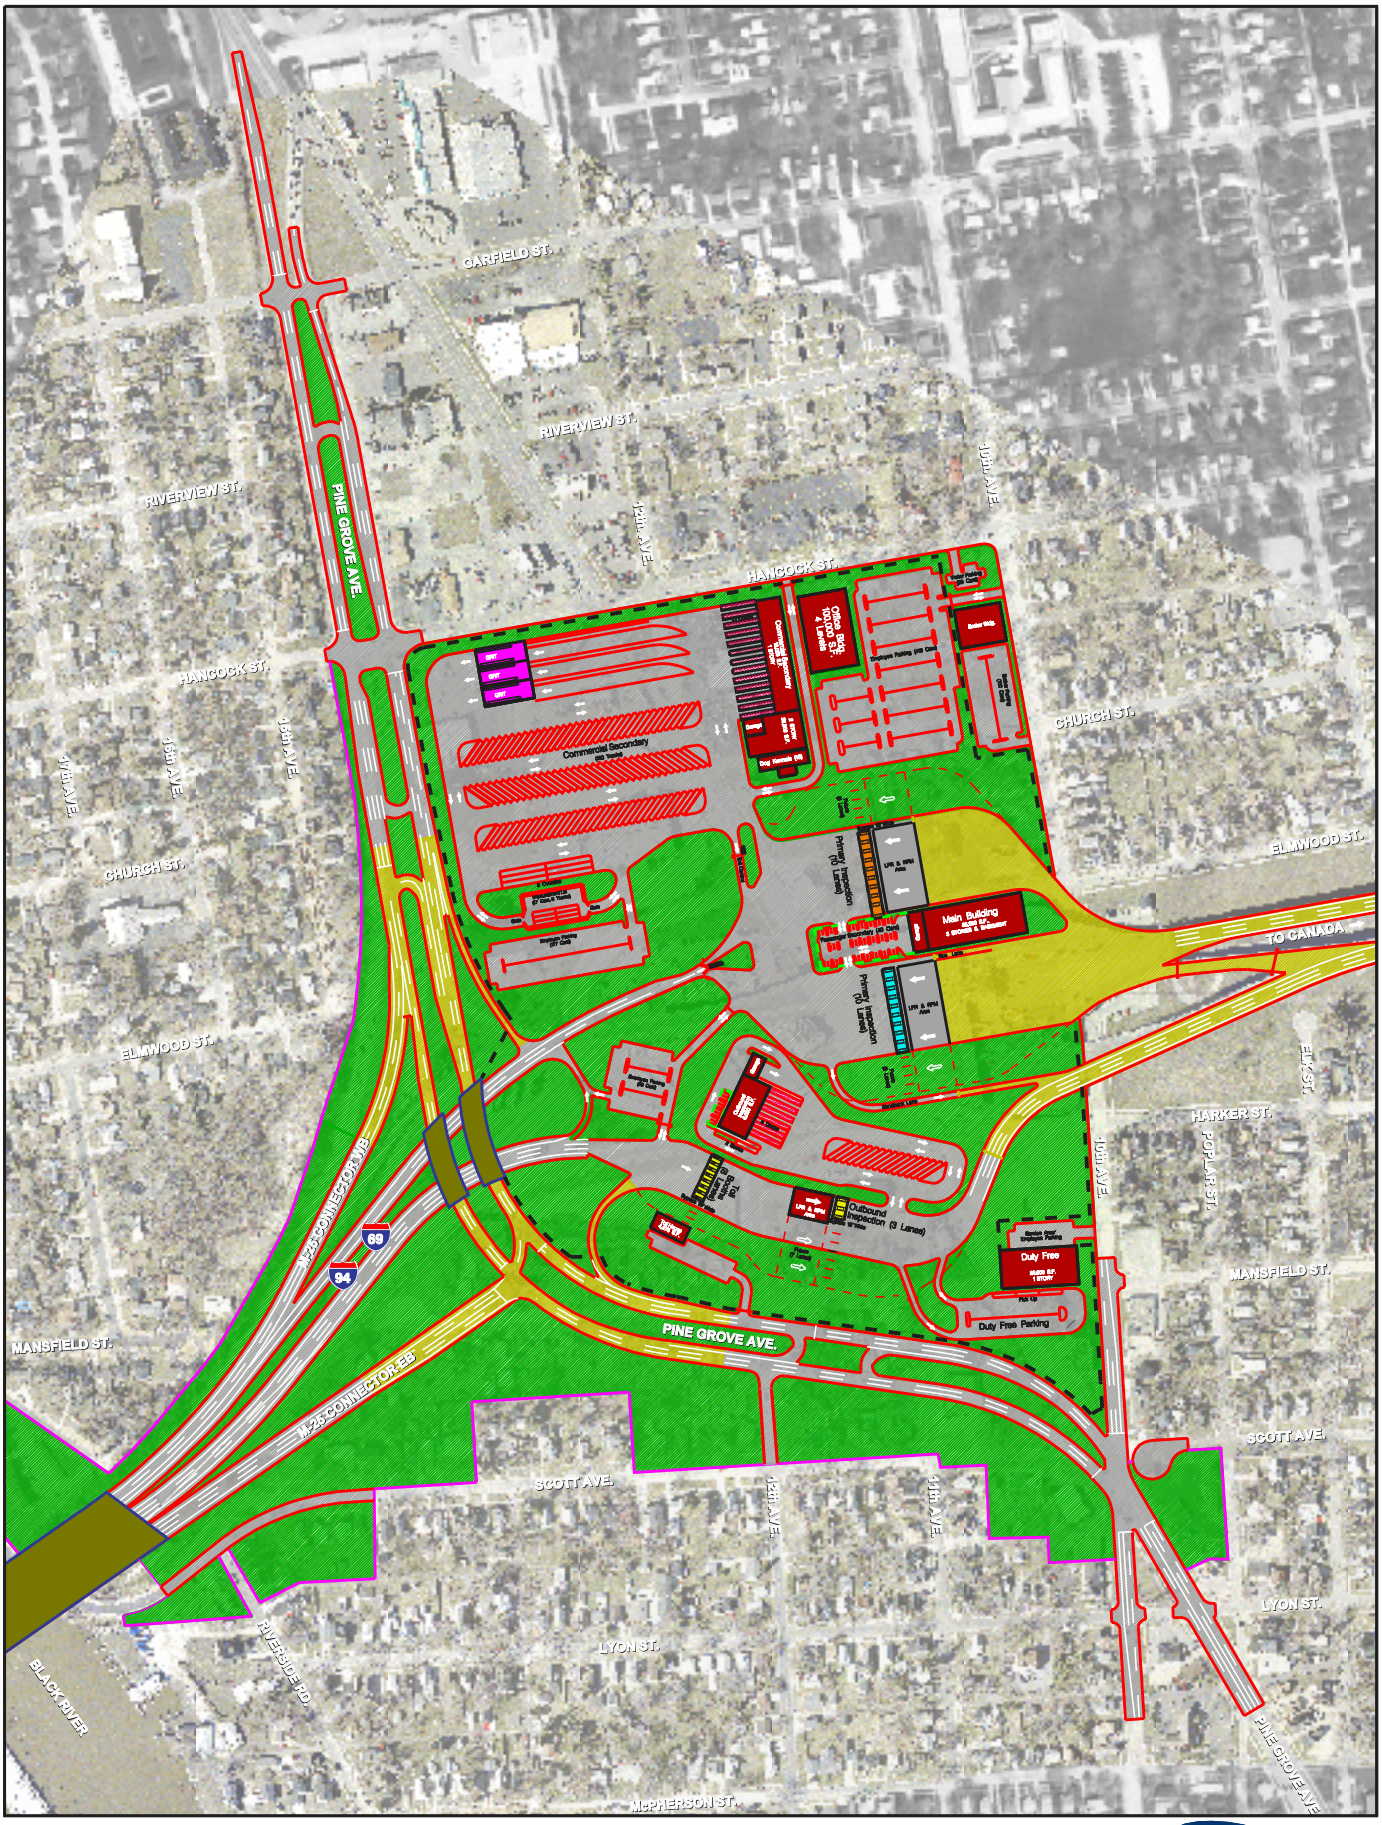

MDOT
Michigan Department of Transportation

SCALE
(IN FEET)
0 100 200 300 400 500

LEGEND
- Rising or Elevated Sections
- At Grade
- Impacted Parcels
- Plaza Security Wall / Fence

N
W E
S

ENGINEERS PLANNERS ECONOMISTS
Wilbur Smith Associates