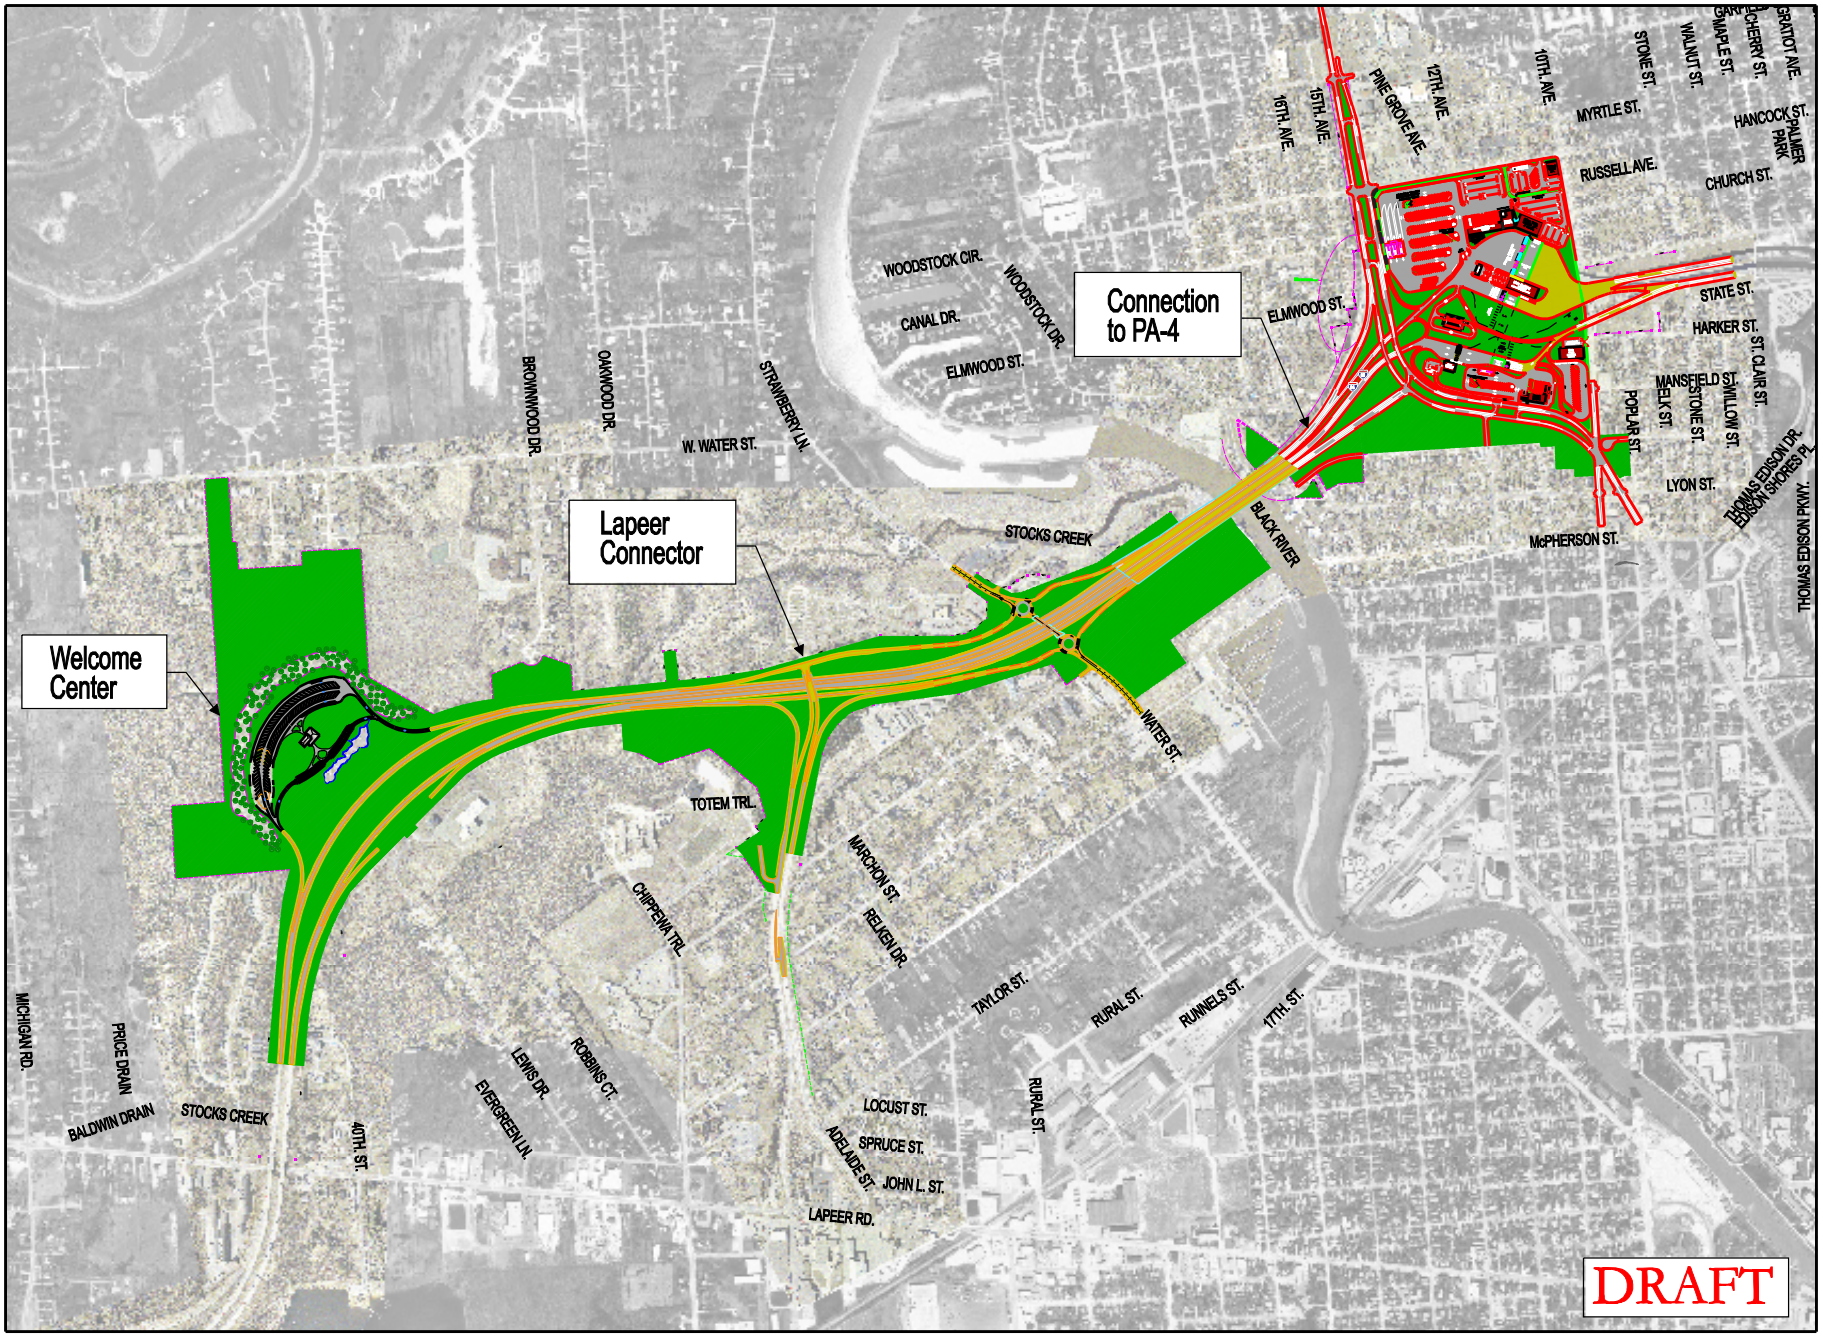

MDOT Michigan Department of Transportation

print date: 02/22/07

SCALE (IN FEET)
0 1000 2000

Proposed I-94/I-69 Corridor

N W E S

WilburSmith ASSOCIATES ENGINEERS PLANNERS ECONOMISTS