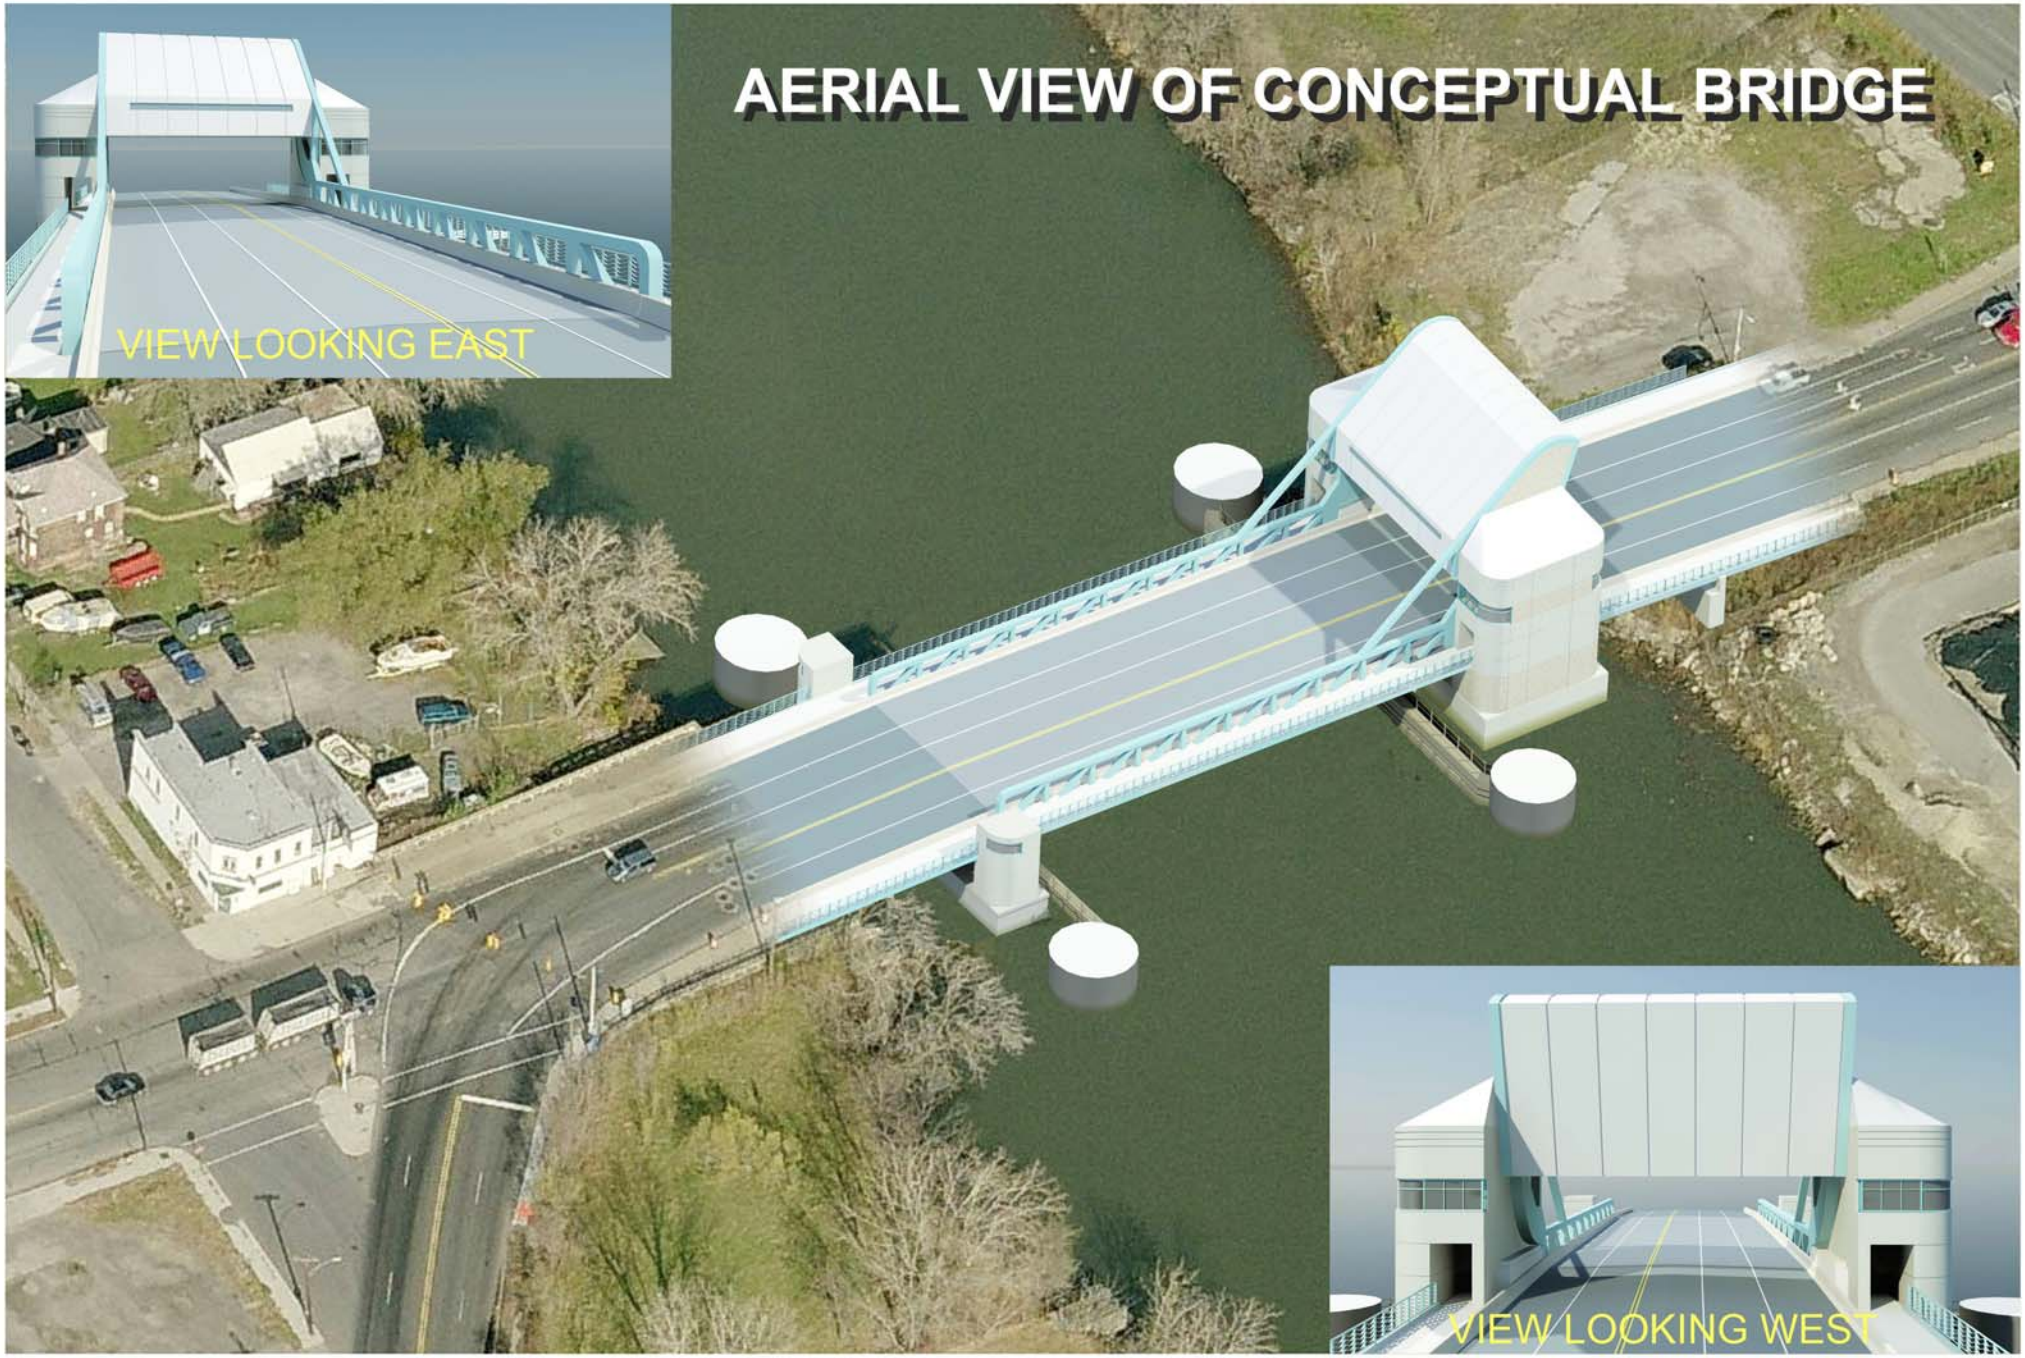

SCHEME B, BLUE

SCHEME B, BLUE

SCHEME B, RAILING 3

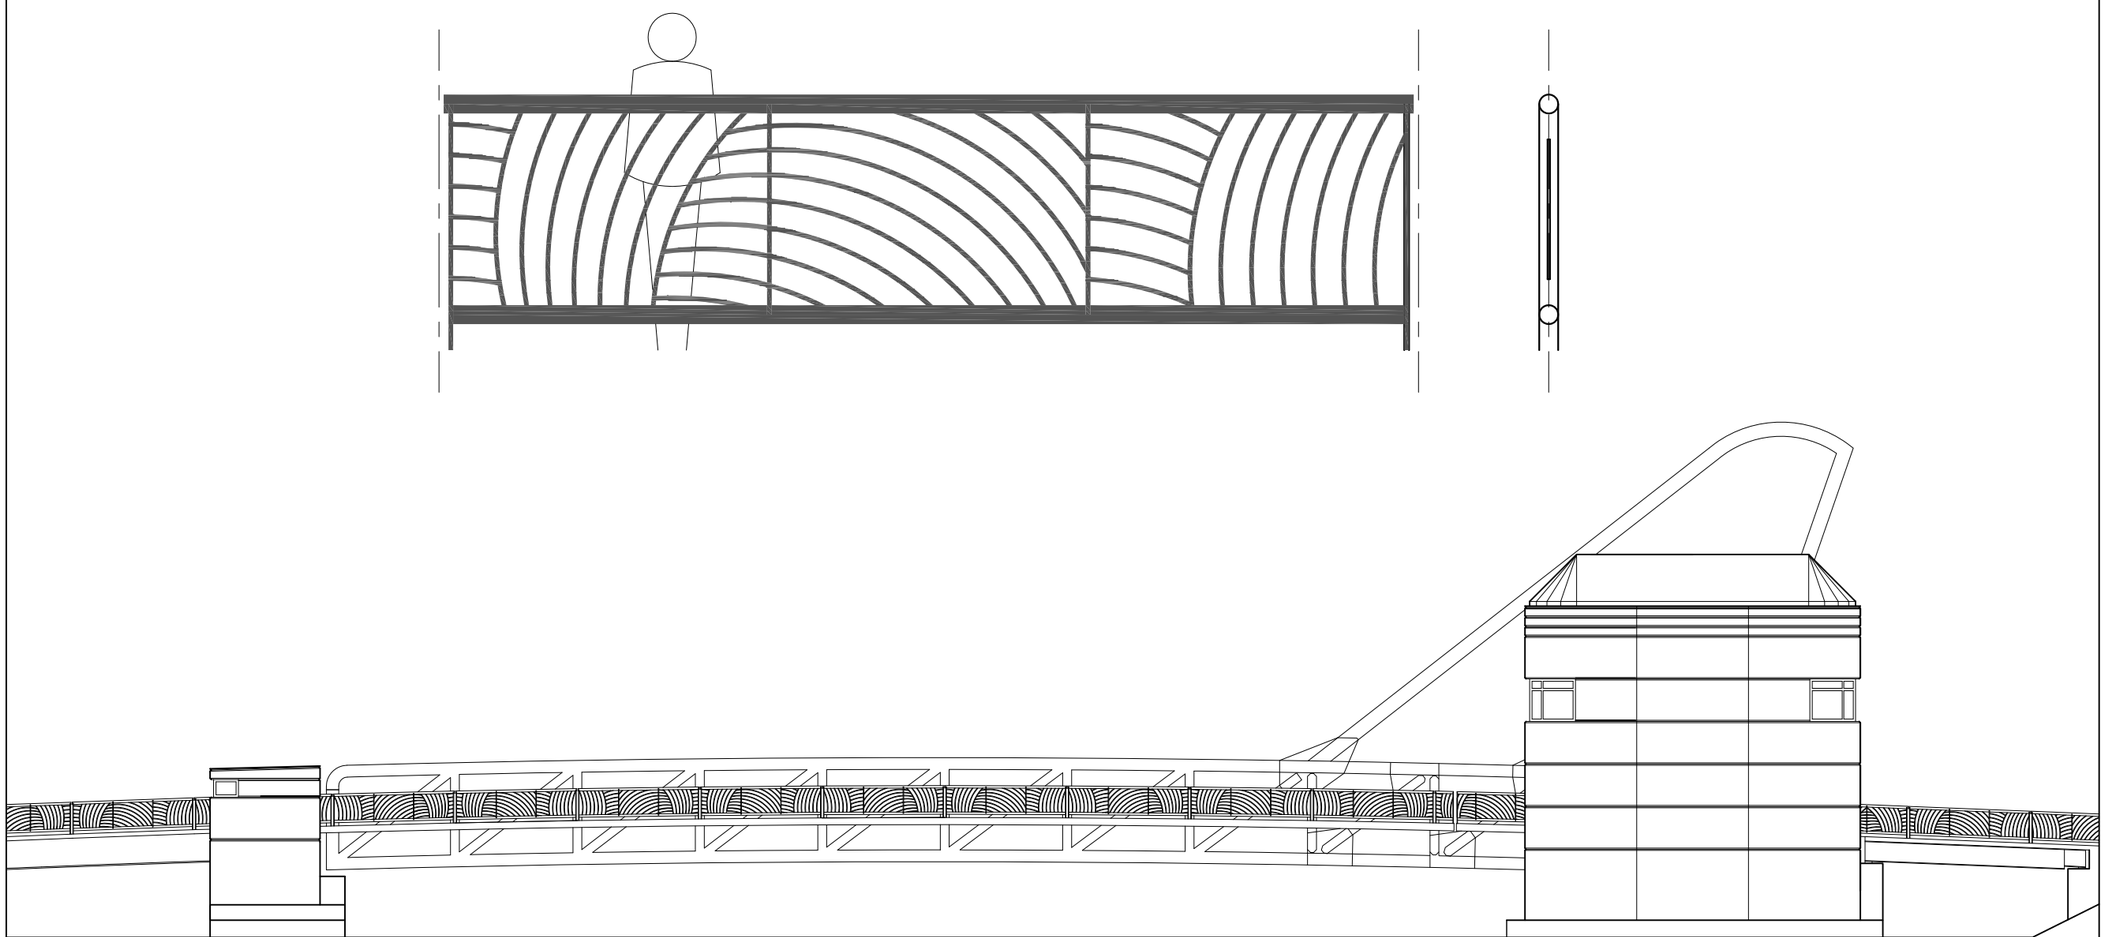

MDOT
Michigan Department of Transportation

DATE: 01/19/2012

FORT ST (M-85) OVER THE ROUGE RIVER

B 3