SB US-23 NB US-23

N. TERRITORIAL RD

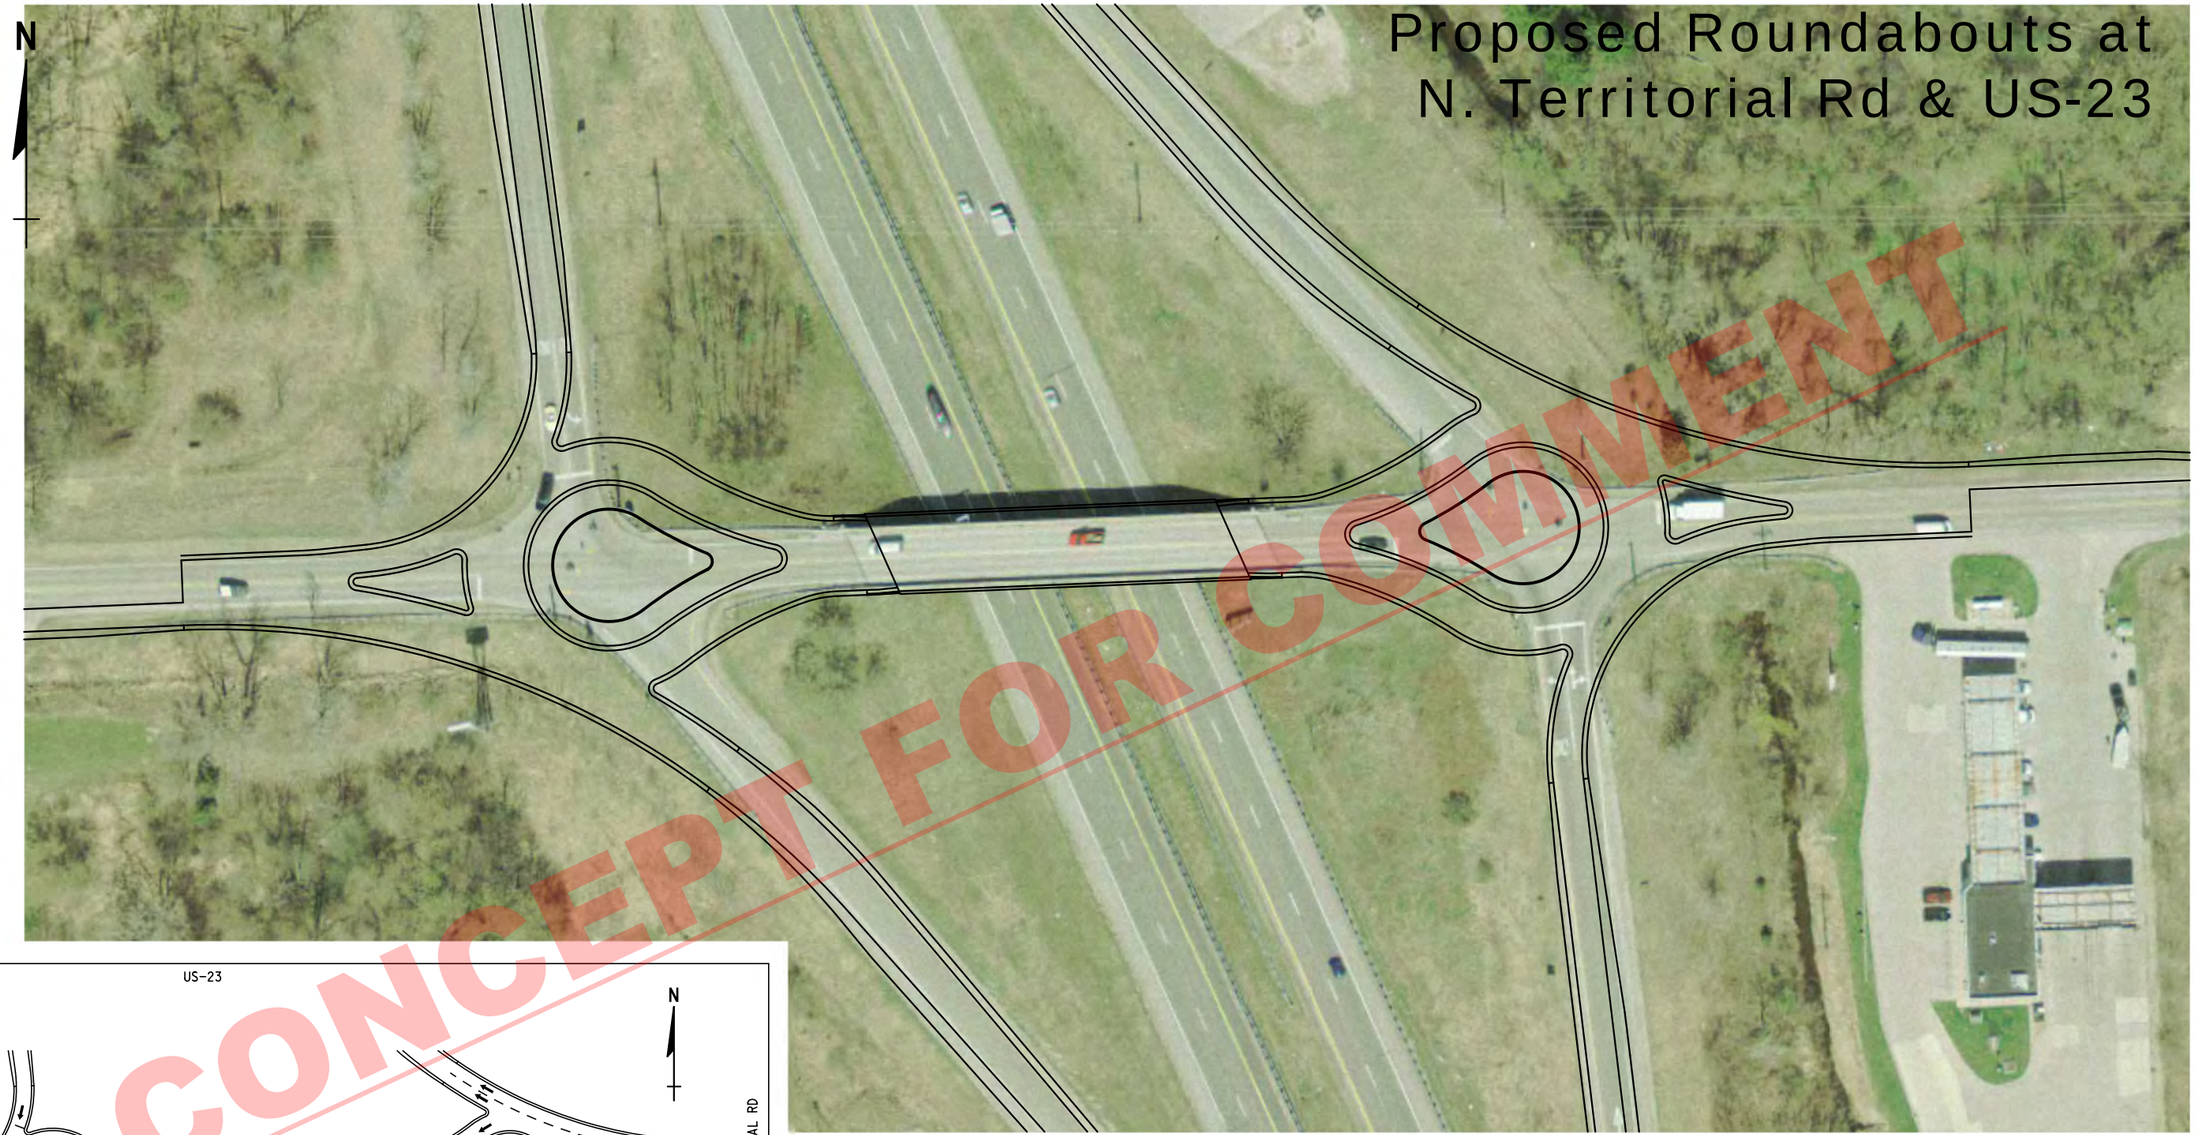

N. TERRITORIAL RD

SB US-23 NB US-23

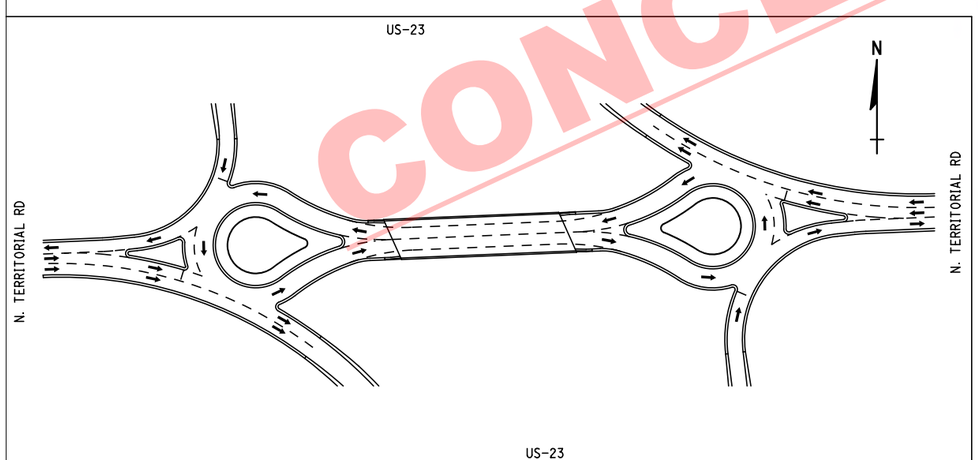

FINAL ROW PLAN REVISIONS (SUBMITTAL DATE:)							
NO.	DATE	AUTH	DESCRIPTION	NO.	DATE	AUTH	DESCRIPTION

MDOT Michigan Department of Transportation

NO SCALE

	DATE:	CS:	N. TERRITORIAL RD & US-23 INTERCHANGE	DRAWING	SHEET
	DESIGN UNIT:	JN:			SECT 1
FILE:	TSC:				