STEARS RD RIVERSIDE DR ST JOSEPH RIVER

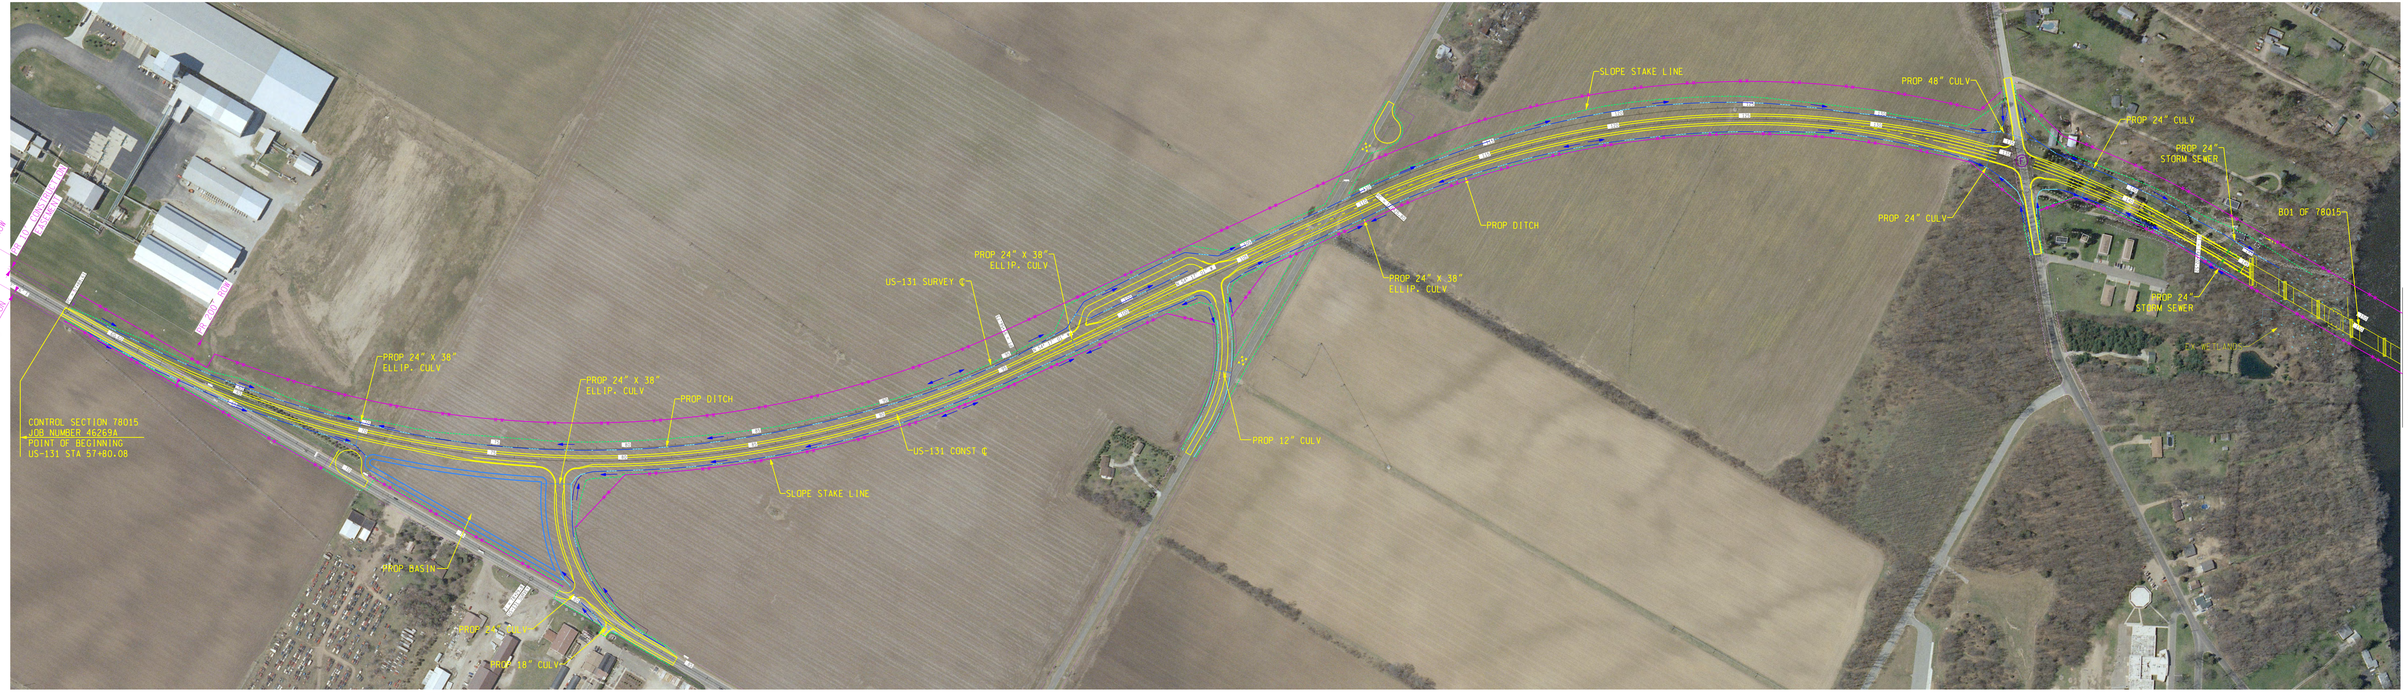

US-131

US-131

RIVERSIDE DR ST JOSEPH RIVER

US-131 BR STEARS RD FALCON DR

URS Surface Transportation Ground Search, Aerospace, Utility Planning, Civil Engineering

MDOT Michigan Department of Transportation

US-131 CONSTANTINE BYPASS - SHEET 1 OF 3

DATE	SCALE	CONT. SEC.	JOB NO.	DESIGN UNIT
08/23/11	1"=100'	78015	46269A	KALAMAZOO TSC