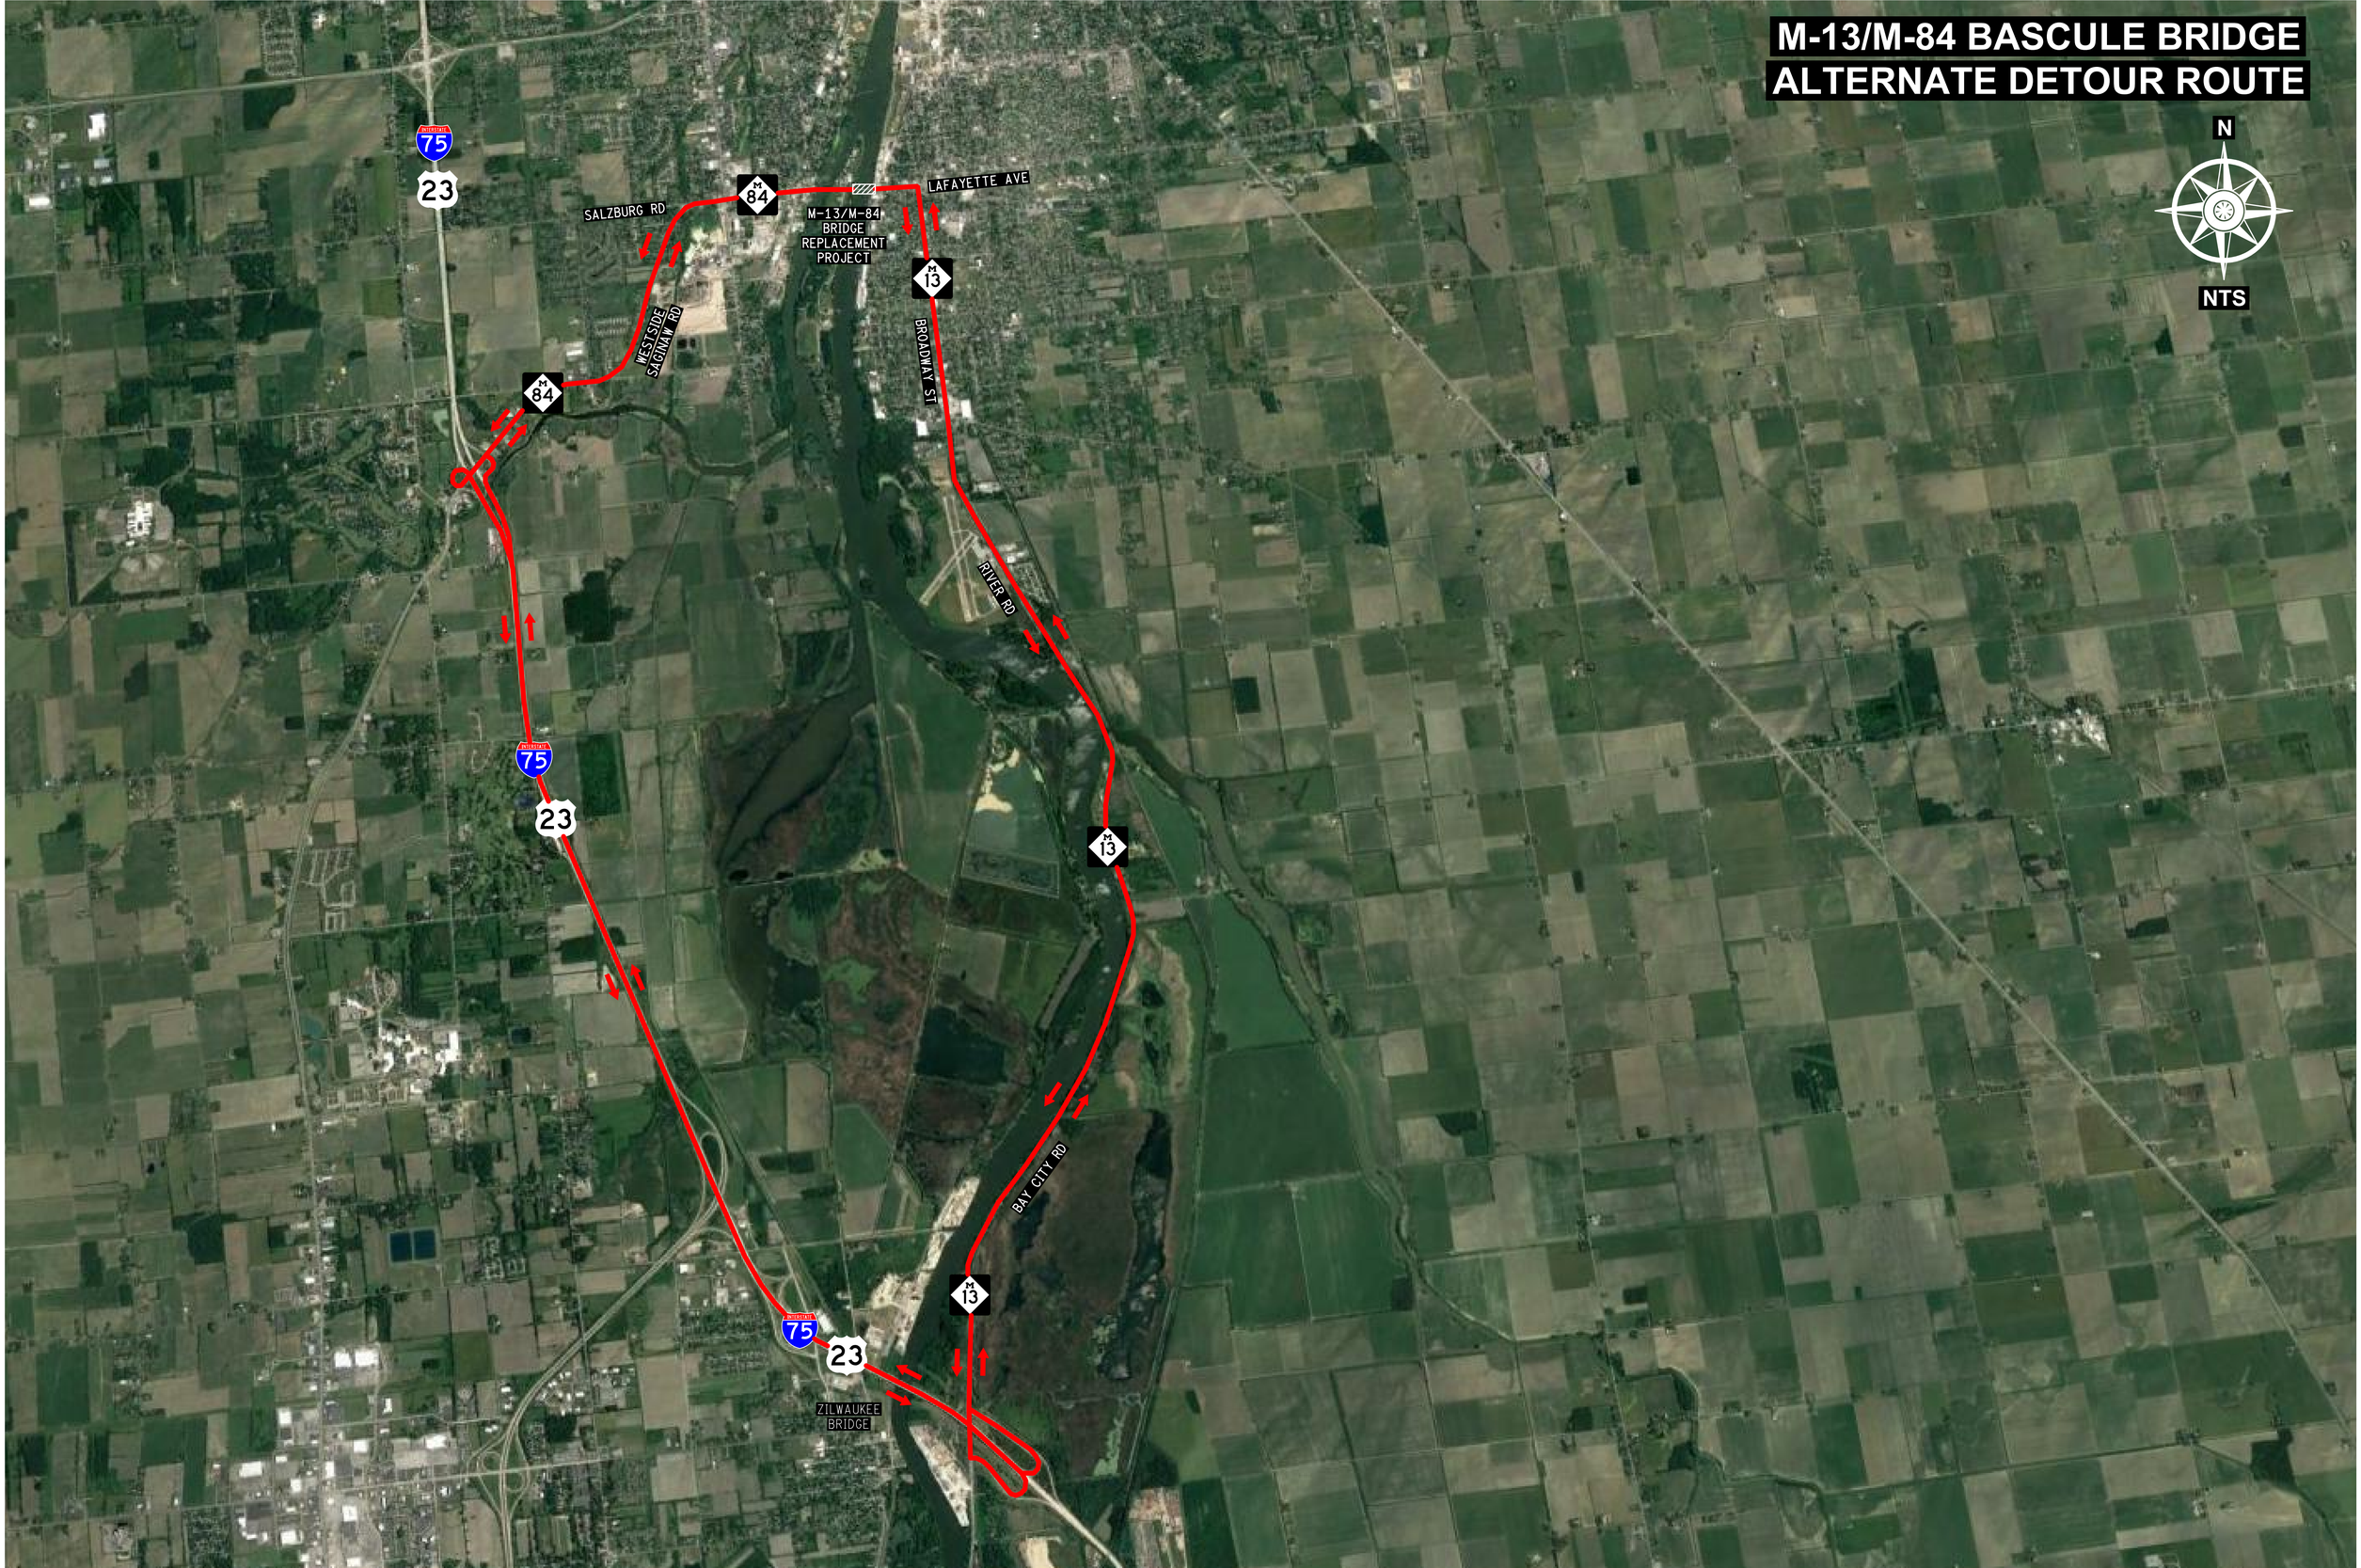M-13/M-84 BASCULE BRIDGE ALTERNATE DETOUR ROUTE