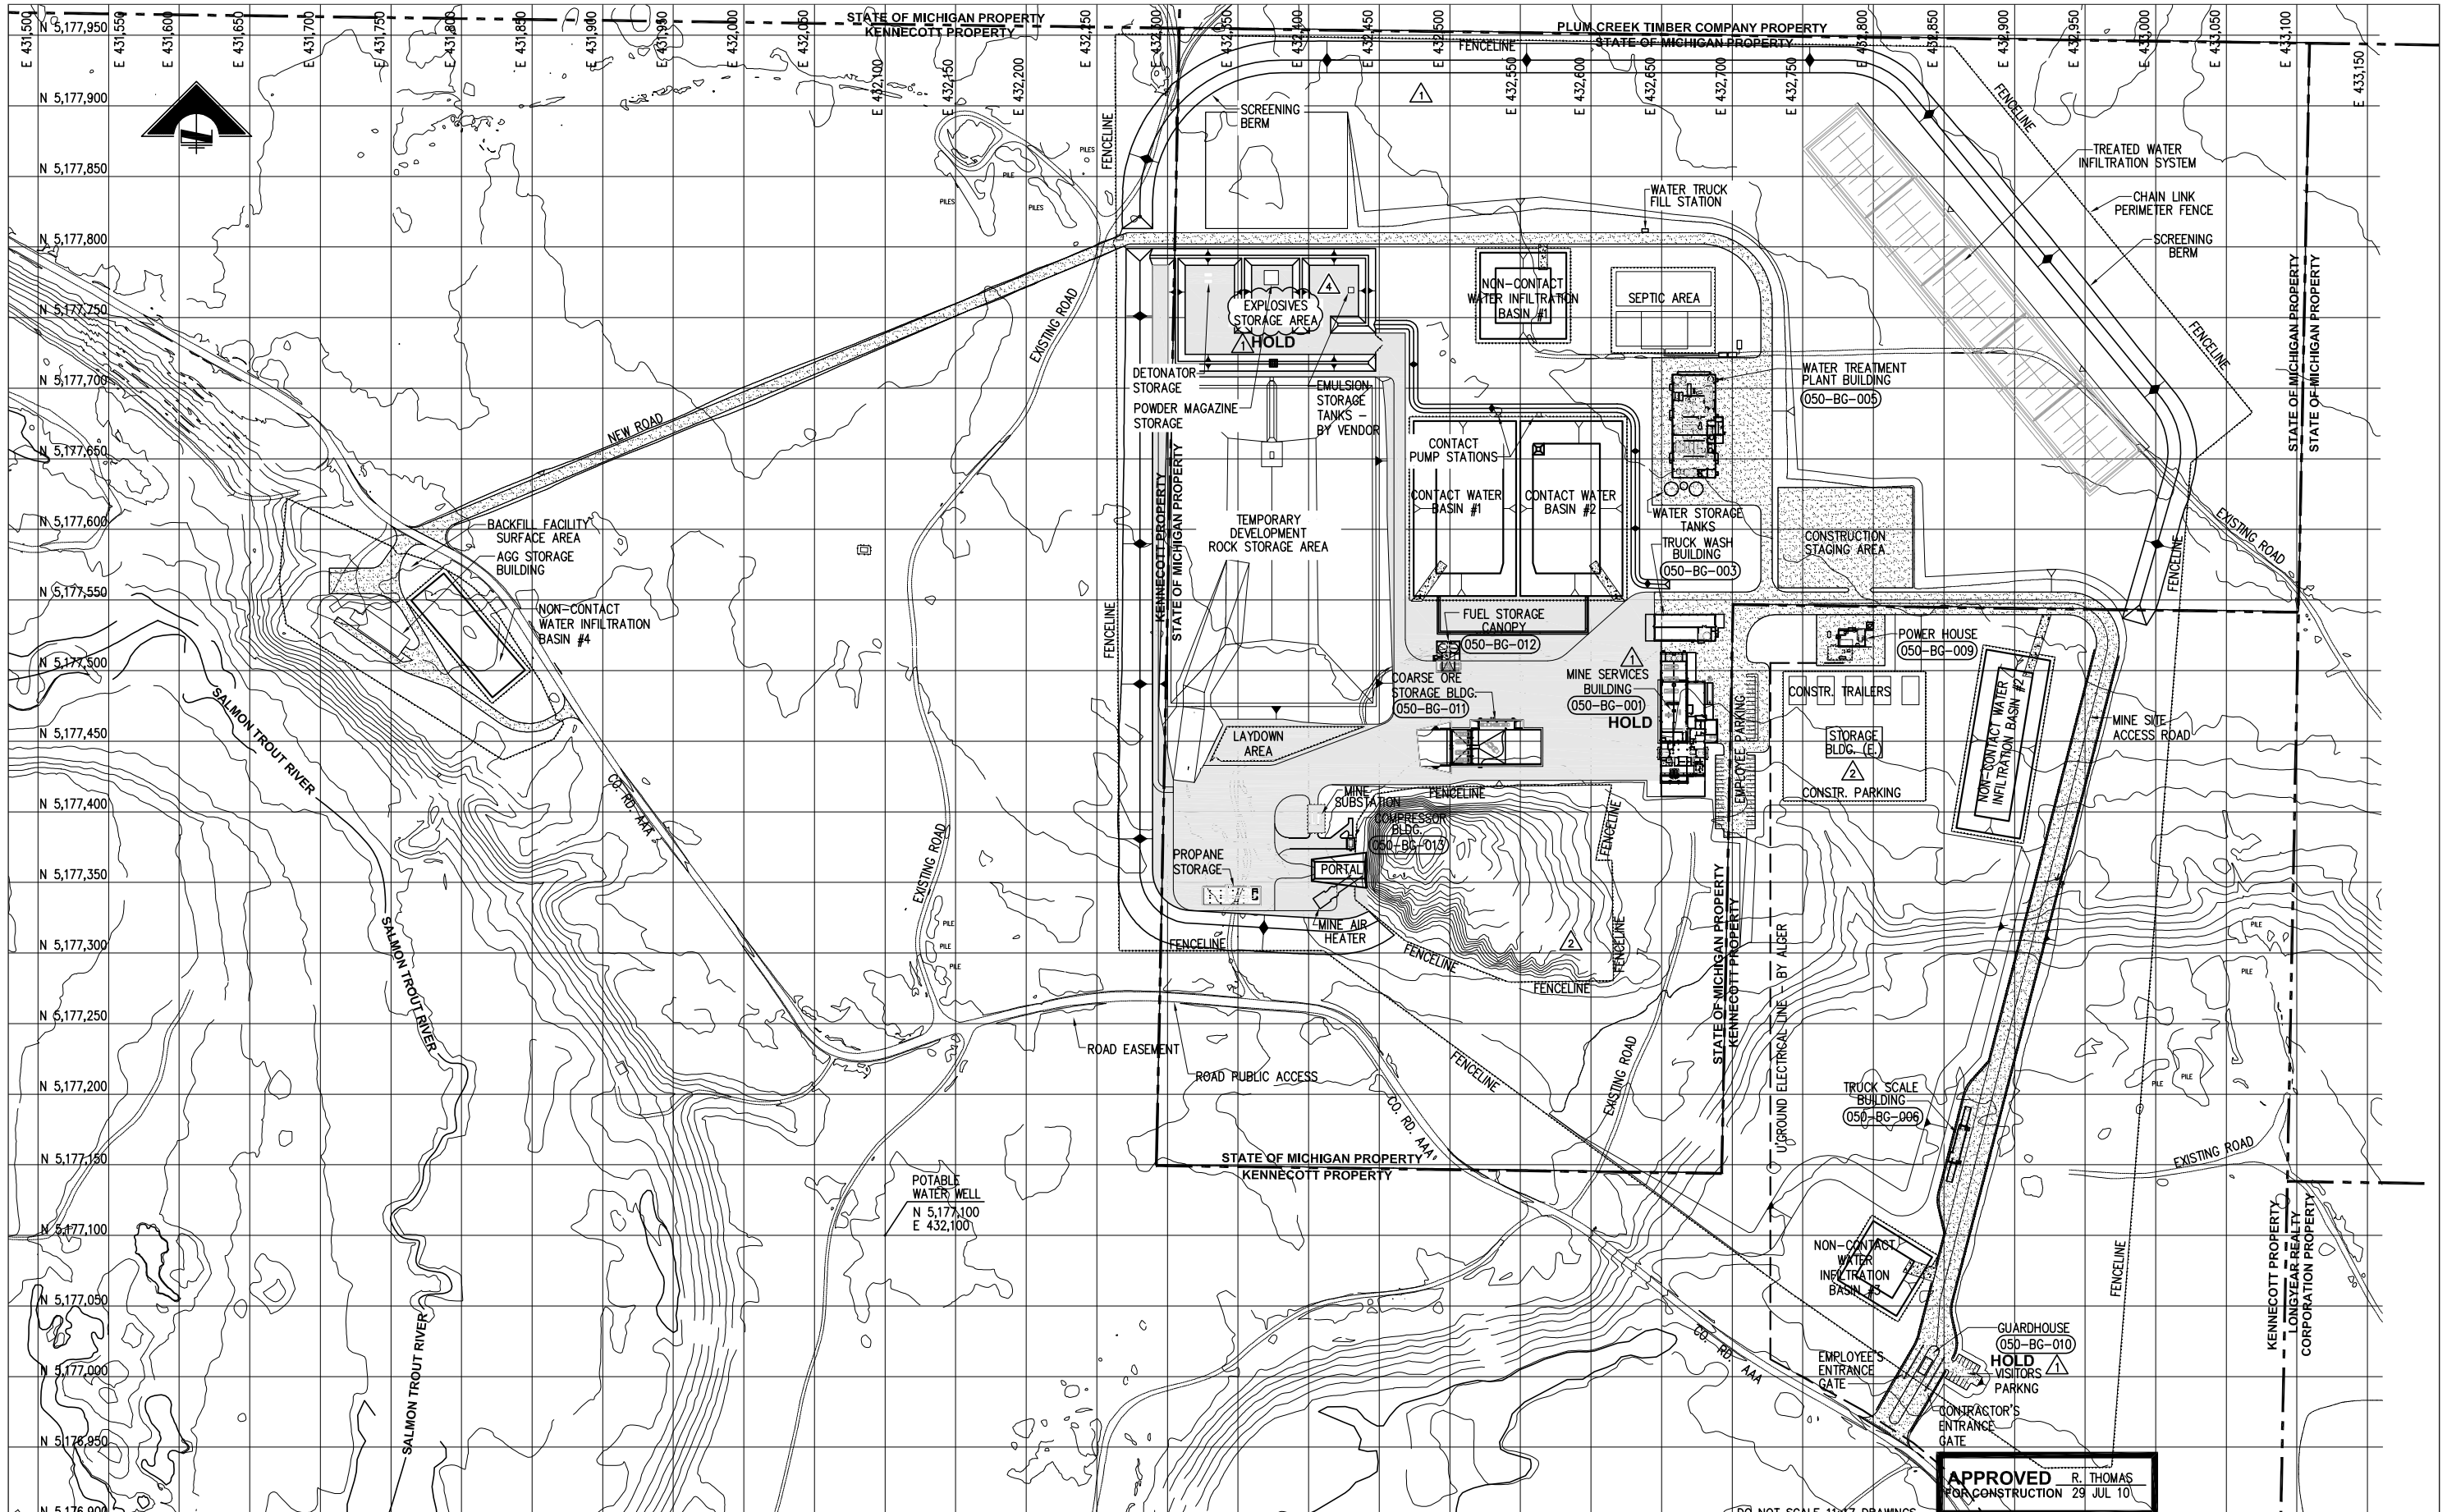

REFERENCES		REFERENCES	
DWG. NO.	TITLE	DWG. NO.	TITLE
050-GA-002	PORTAL AREA SITE PLAN		

REVISIONS						
NO.	DESCRIPTION	BY	APP'D	DATE	CLIENT
4	ADDED NOTE	MSB	JAN	13 OCT 10	RMT
3	UPDATED PROJECT NUMBER	MSB	JAN	09 SEP 10	RMT
2	ADDED FENCE, REVISED SEPTIC	GER	JAN	07 SEP 10	RMT
1	REVISED PER NEW SITE LAYOUT	GER	JAN	30 JUL 10	RMT
0	APPROVED FOR CONSTRUCTION	GER	JAN	10 MAY 10	WJH

SCALE: 1:2000		DATE
DESIGNED BY	JAN	JUN 06
DRAWN BY	ETB	JUN 06
CHECKED BY	GER	MAY 10
PROJECT MGR	JAN	MAY 10
CLIENT APPR	WJH	MAY 10

m3 ARCHITECTURE ENGINEERING CONSTRUCTION MANAGEMENT
Tucson, Arizona
Chandler, Arizona
Hermosillo, Sonora Mexico
www.m3eng.com

KENNECOTT EAGLE MINERALS

EAGLE NICKEL PROJECT MINE SITE GENERAL ARRANGEMENT OVERALL PLAN

JOB NO. M3-PN100115
DWG NO. 050-GA-001
REV NO. 3
DATE 13 OCT 10

File: \\file2.chandler.m3.local\Projects\2010\100115\500 Eng\542 GA\542.2 Dwgs\050GA001.dwg LAST UPDATE: OCT 13, 2010 @ 3:49 PM BY: mb5668 LAST REV: regen PLOT SCALE: 1:25.40