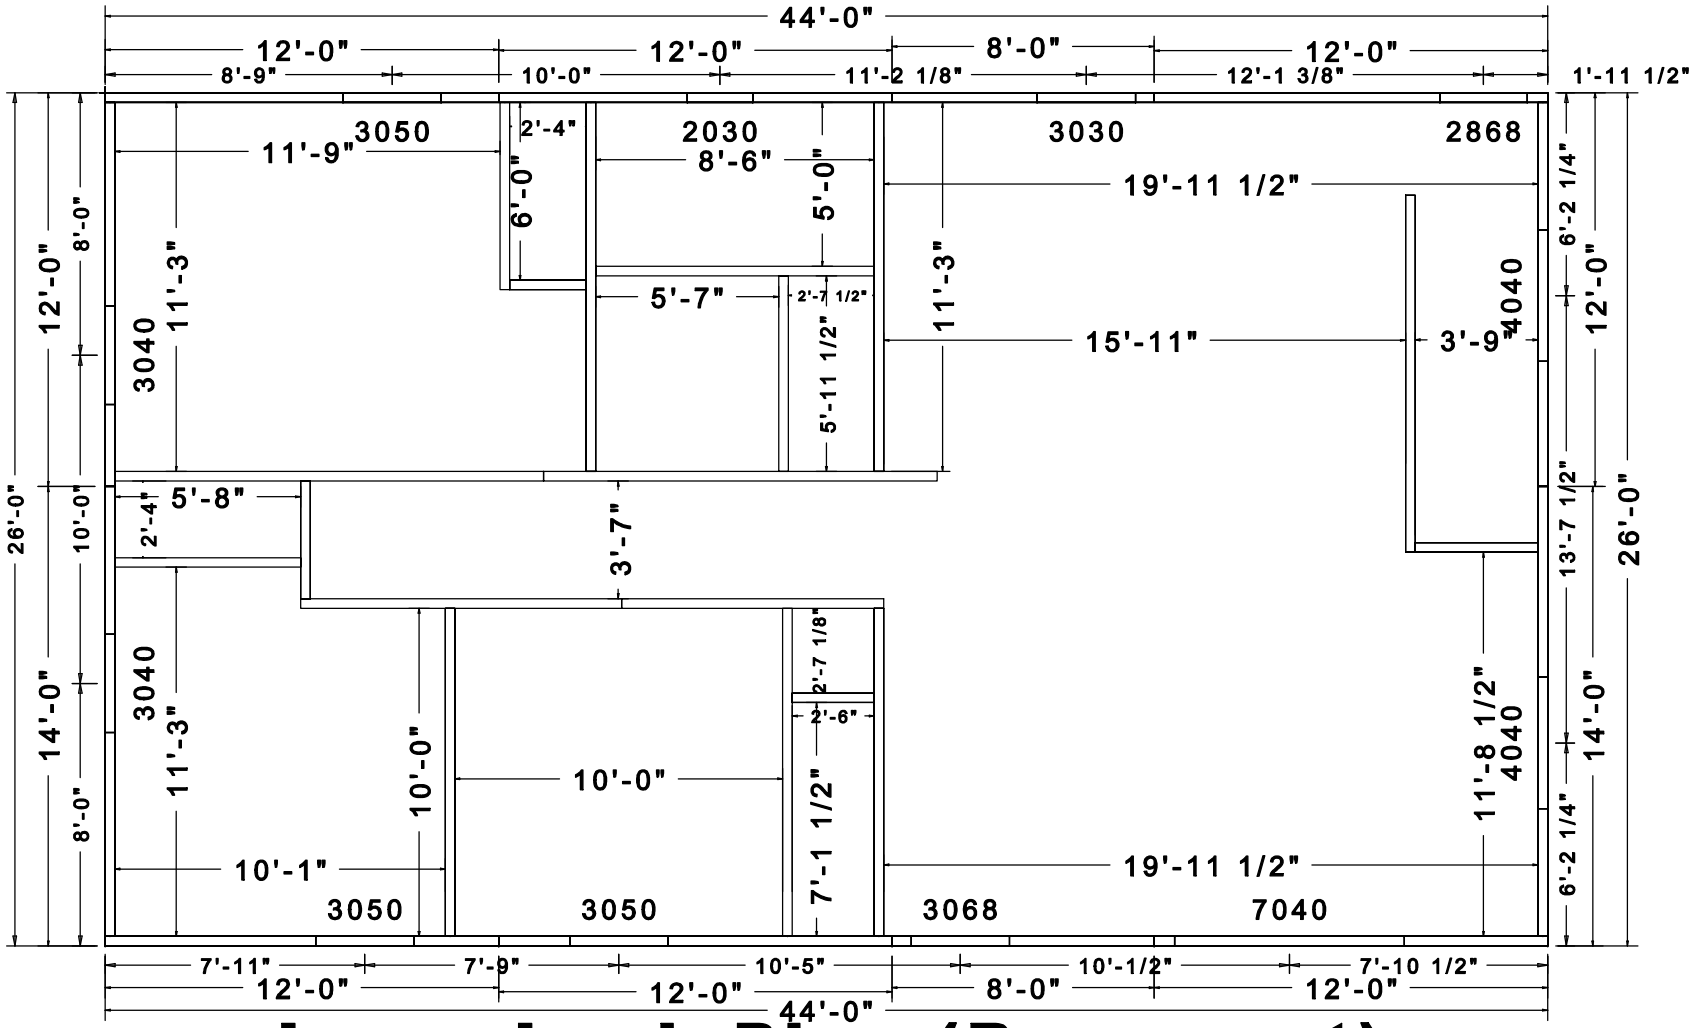

Larry Leak Plan (Basement)
2 x 4
Dimensions