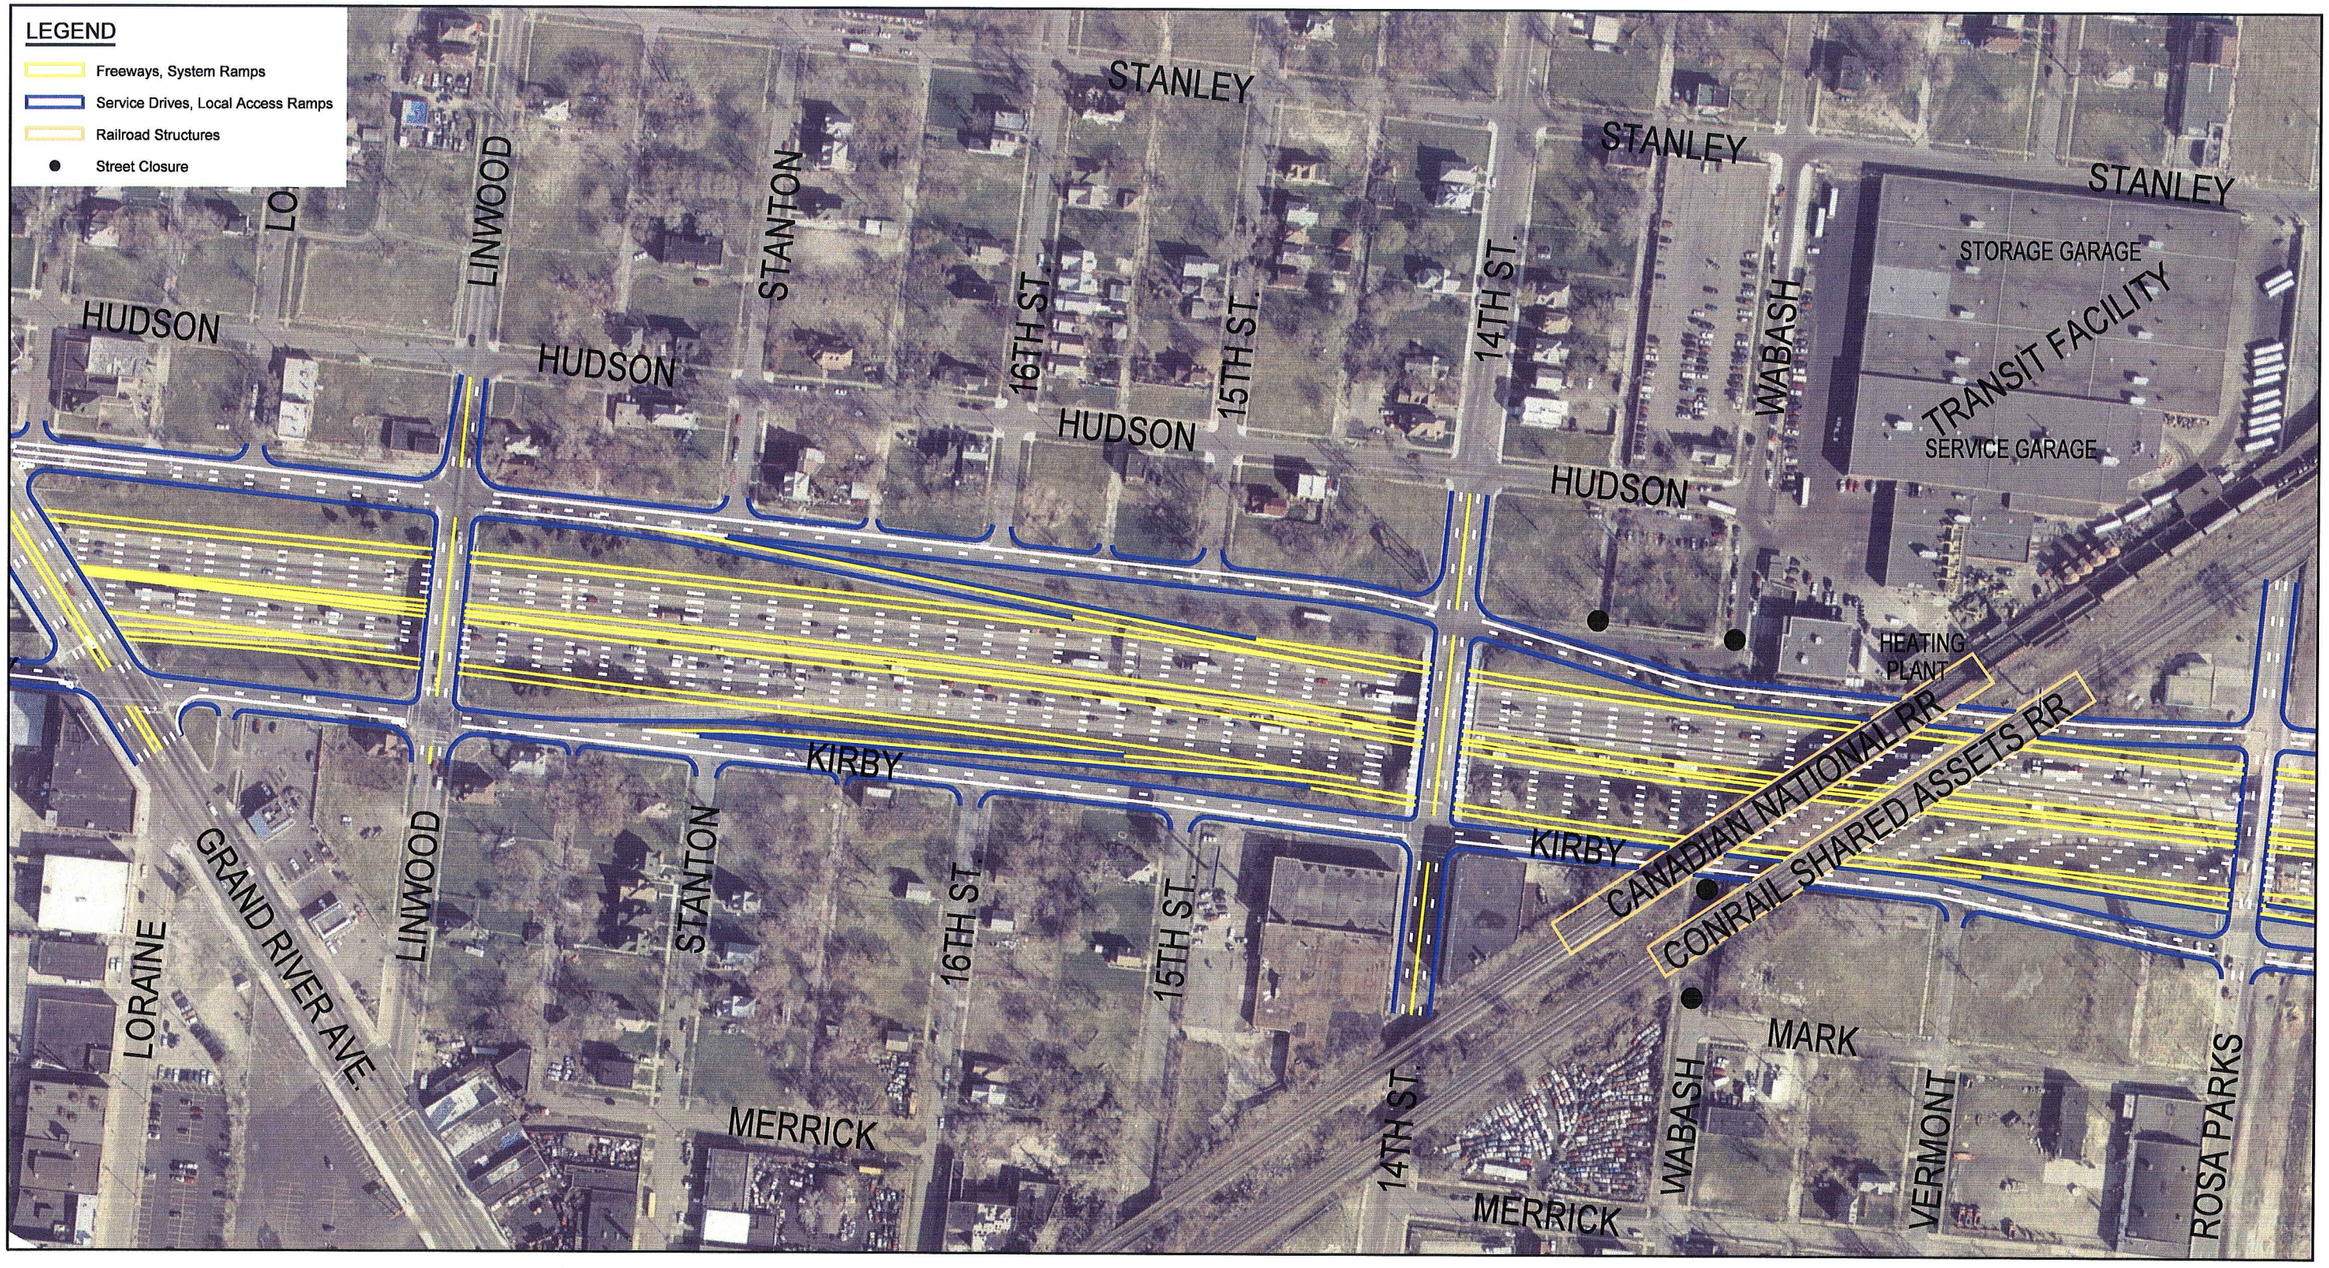

MDOT
Michigan Department of Transportation

I-94 REHABILITATION PROJECT
Detroit, Michigan

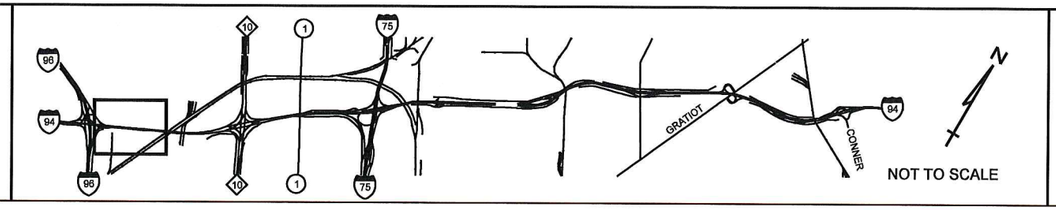

Figure 13-2
Recommended Alternative