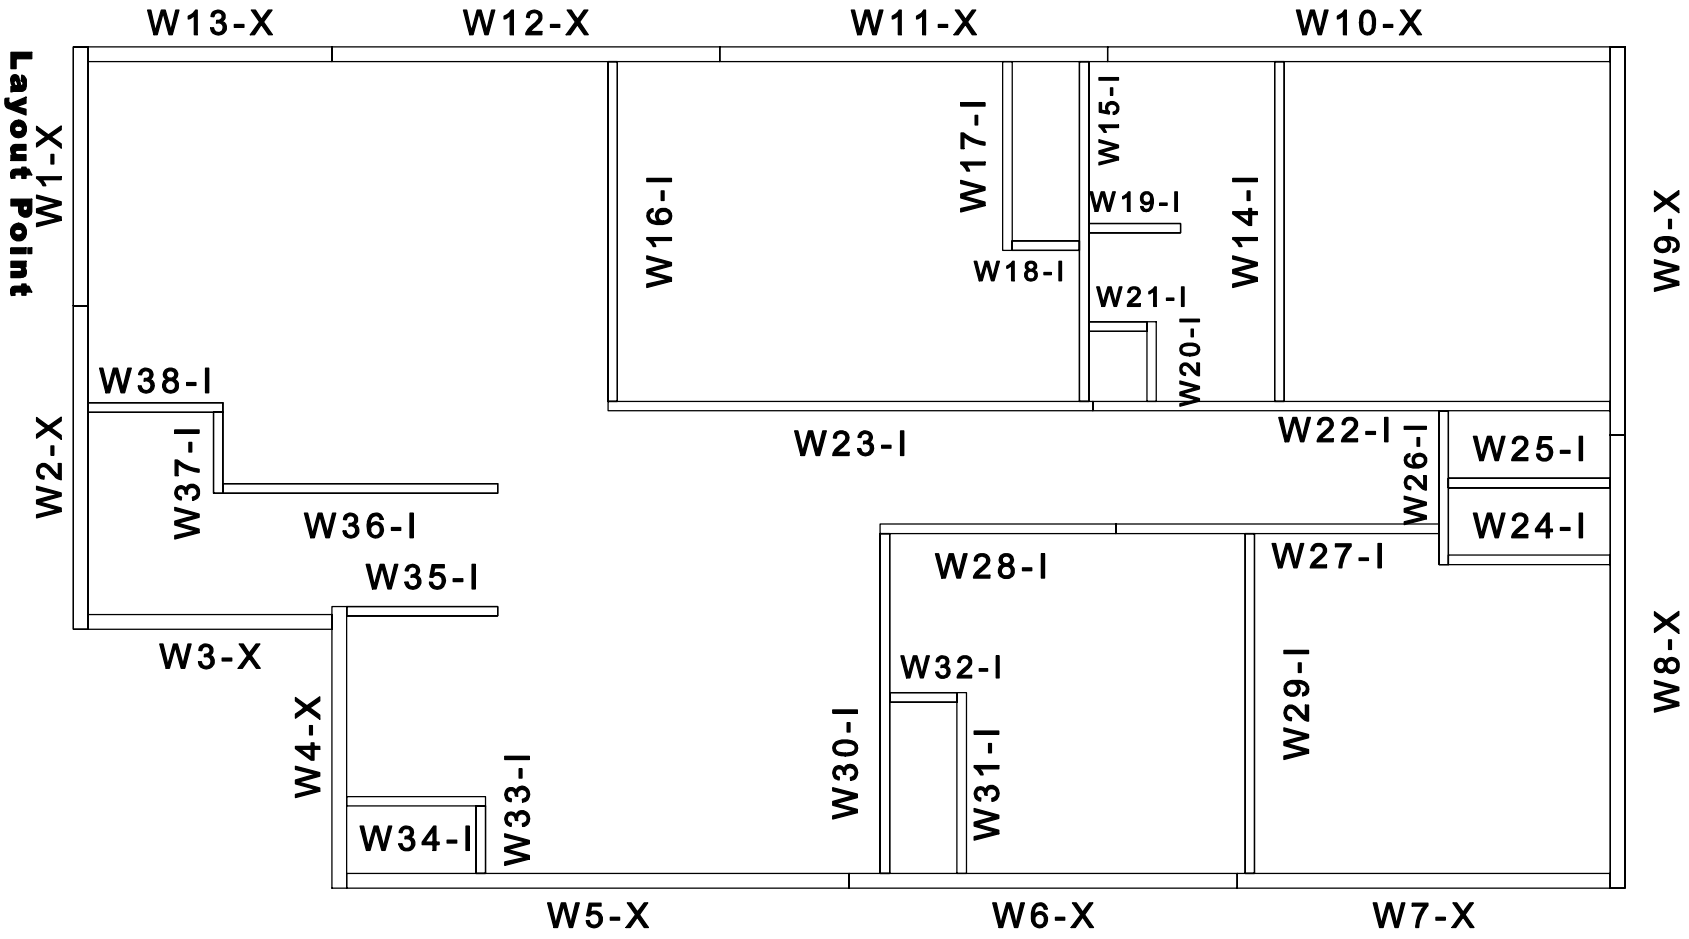

Mary Fowlie Basement
2x6
Panel Layout