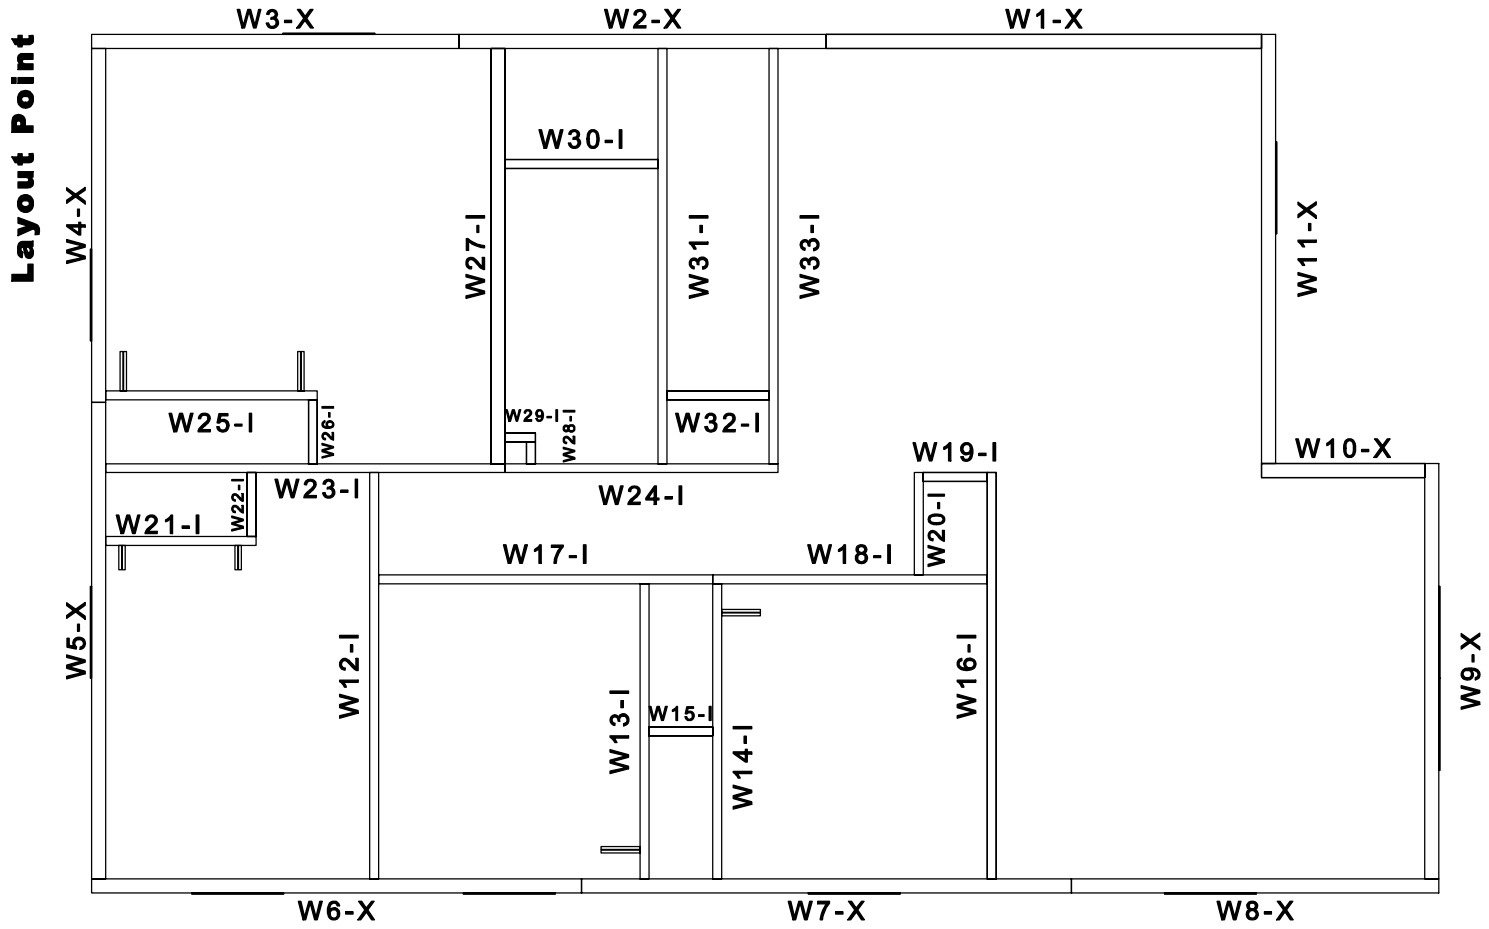

Ministry House
Saginaw #4 Basement
2x6
Panel Layout