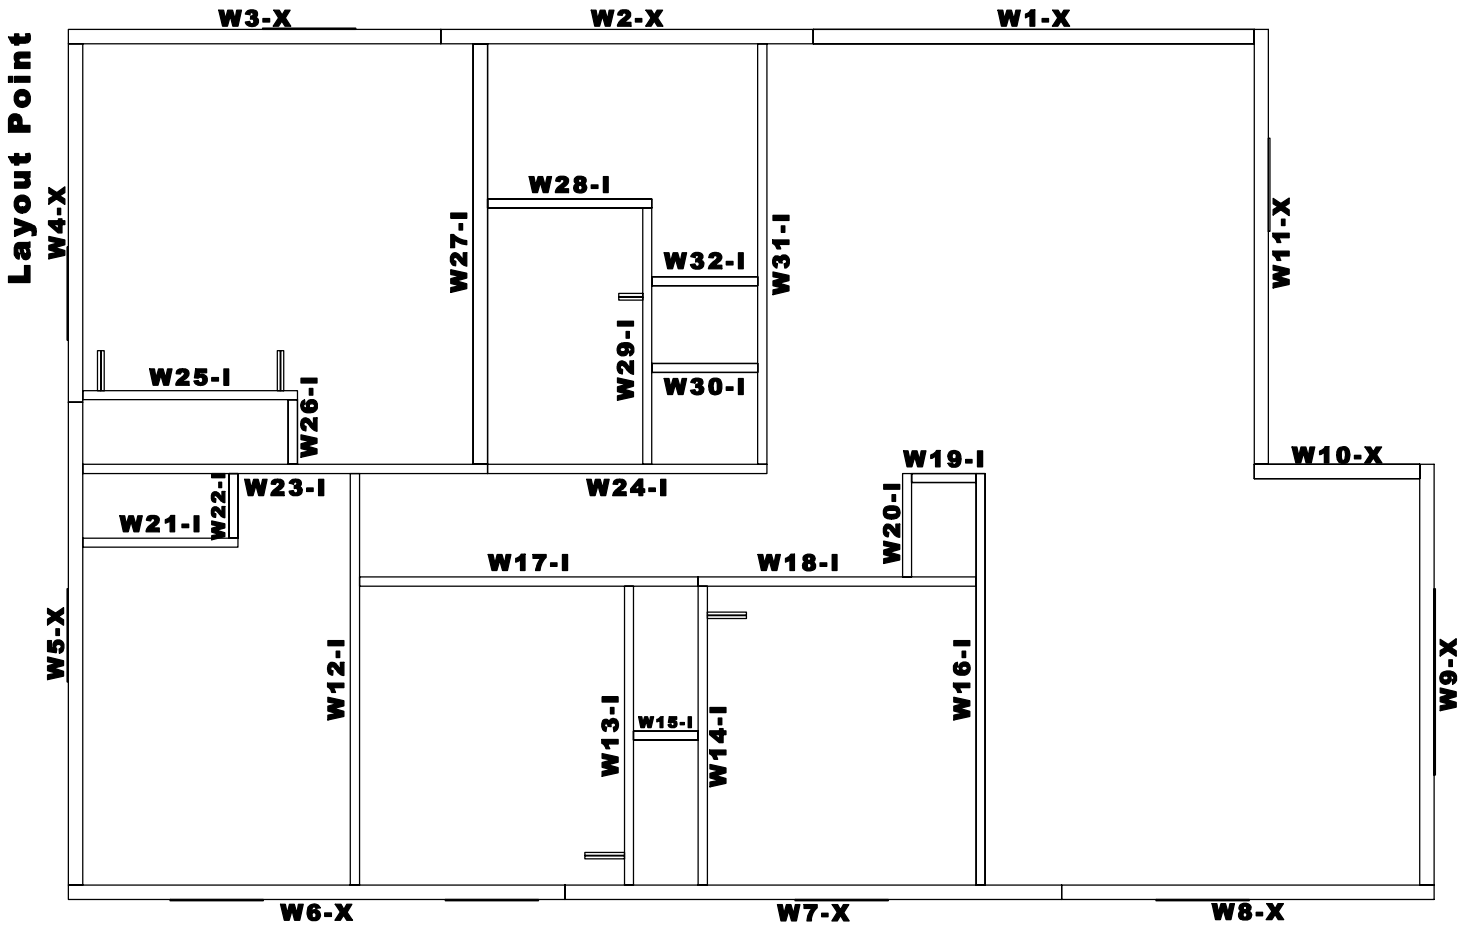

Ministry House
Saginaw #4 Crawl
2x6
Panel Layout