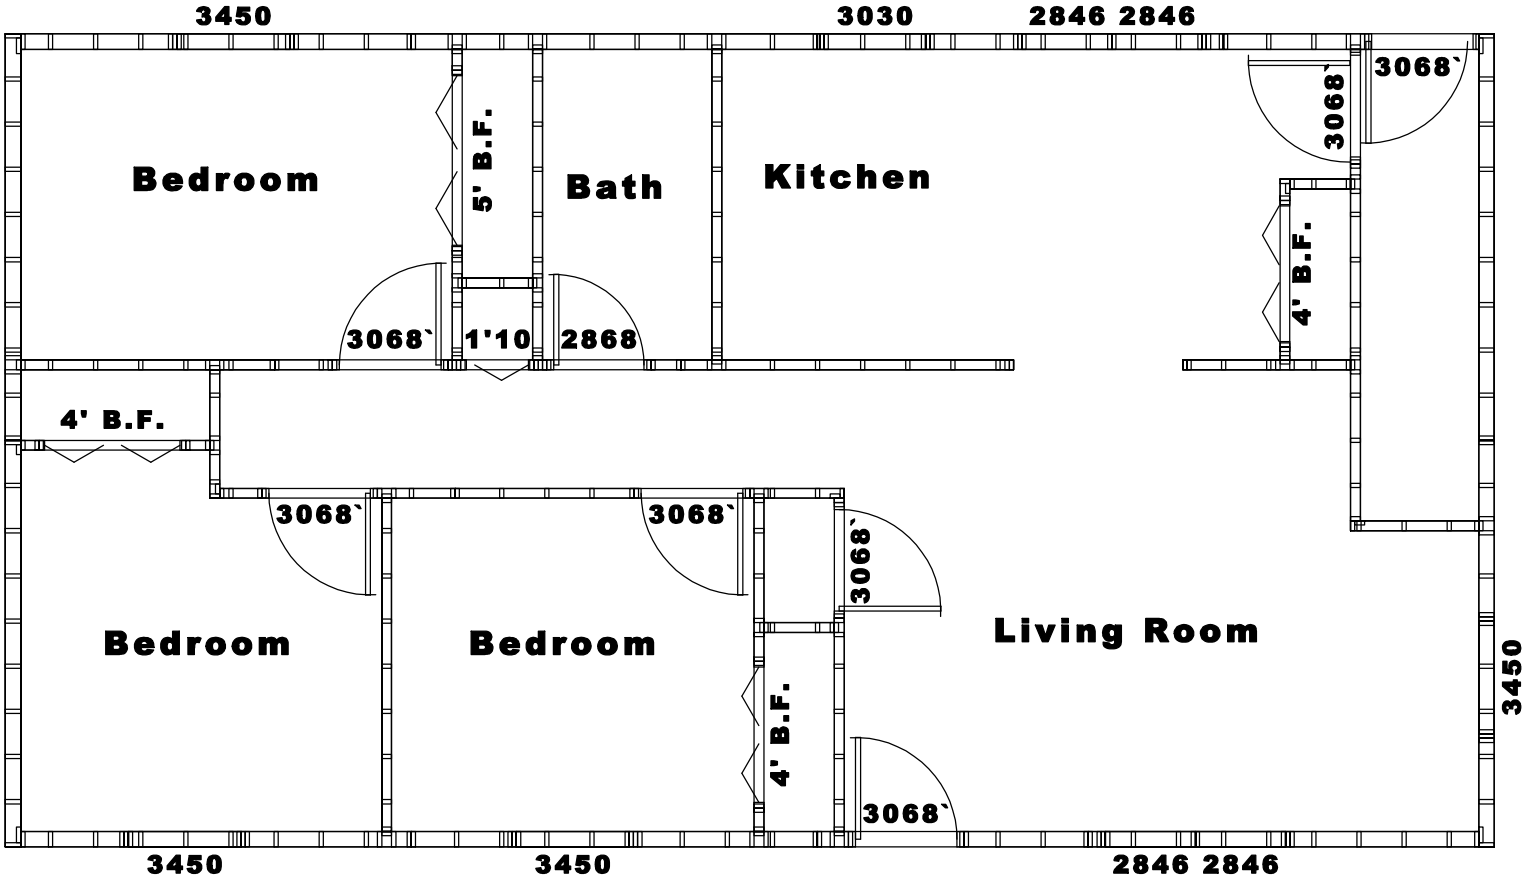

MURRAY BROWN (BASEMENT)
2x6
DOOR & WINDOW OPENINGS

1056 SQ FT