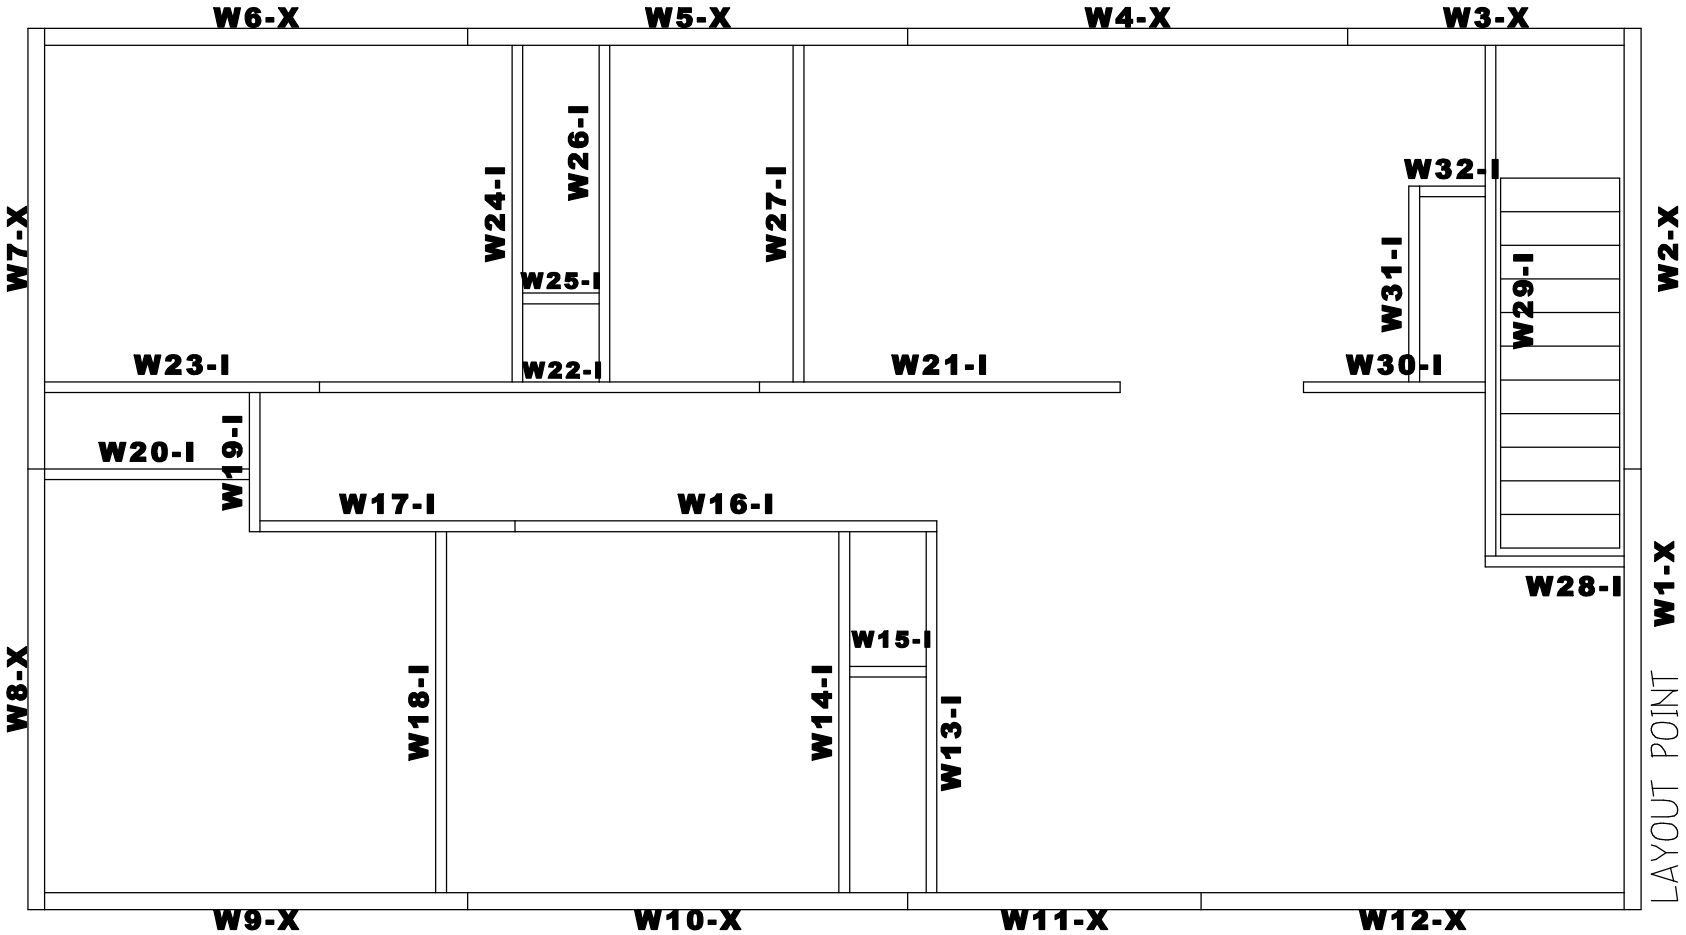

MURRAY BROWN (BASEMENT)
2x6
PANEL LAYOUT