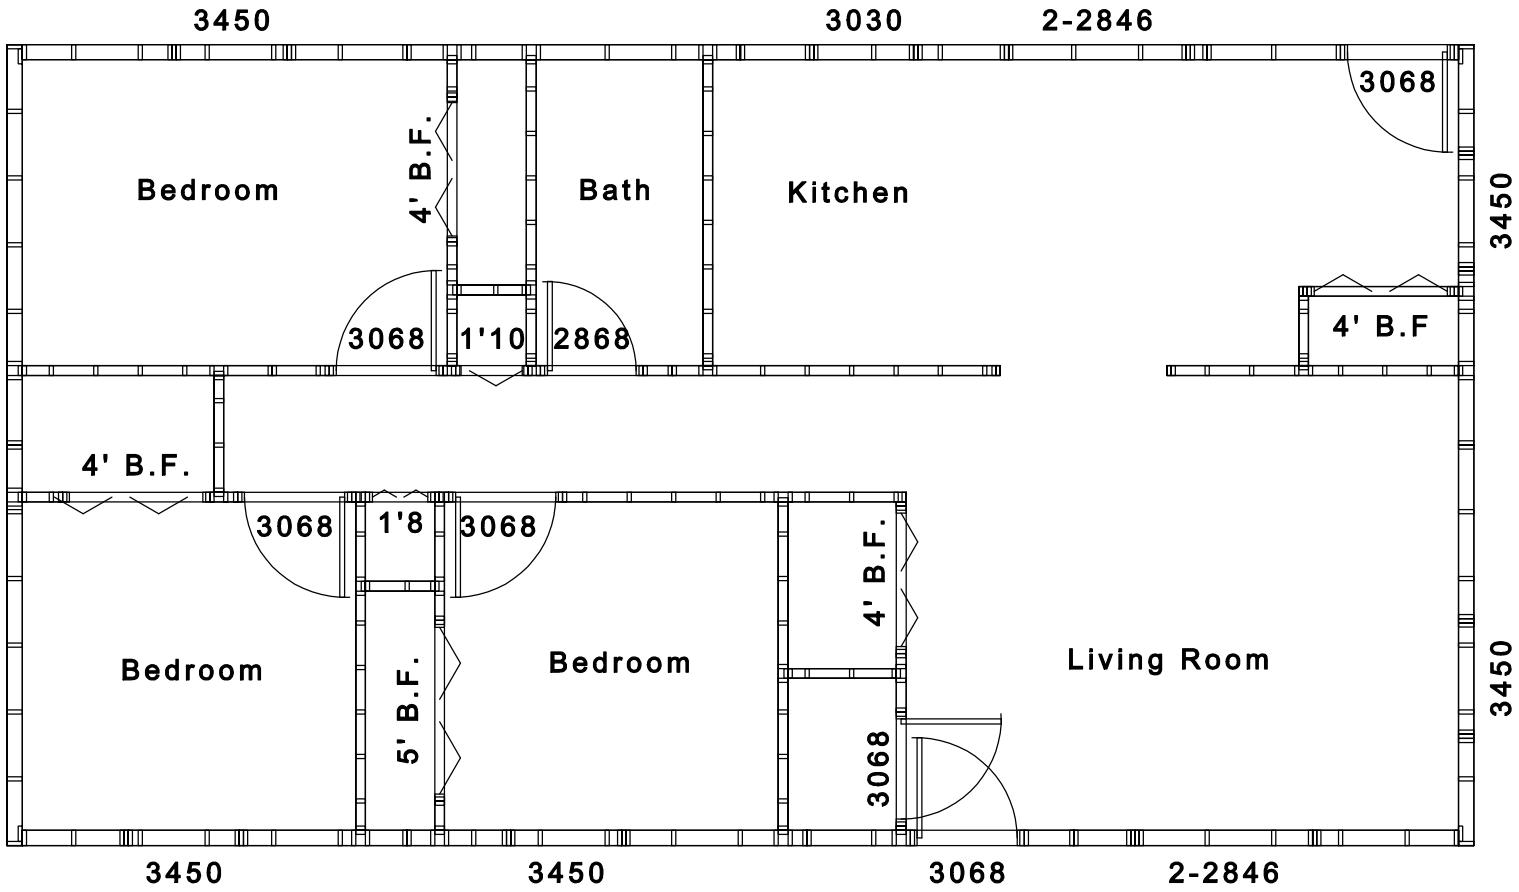

Murray Brown (Crawl)
2x6
Window & Door Openings

1056 SQ FT