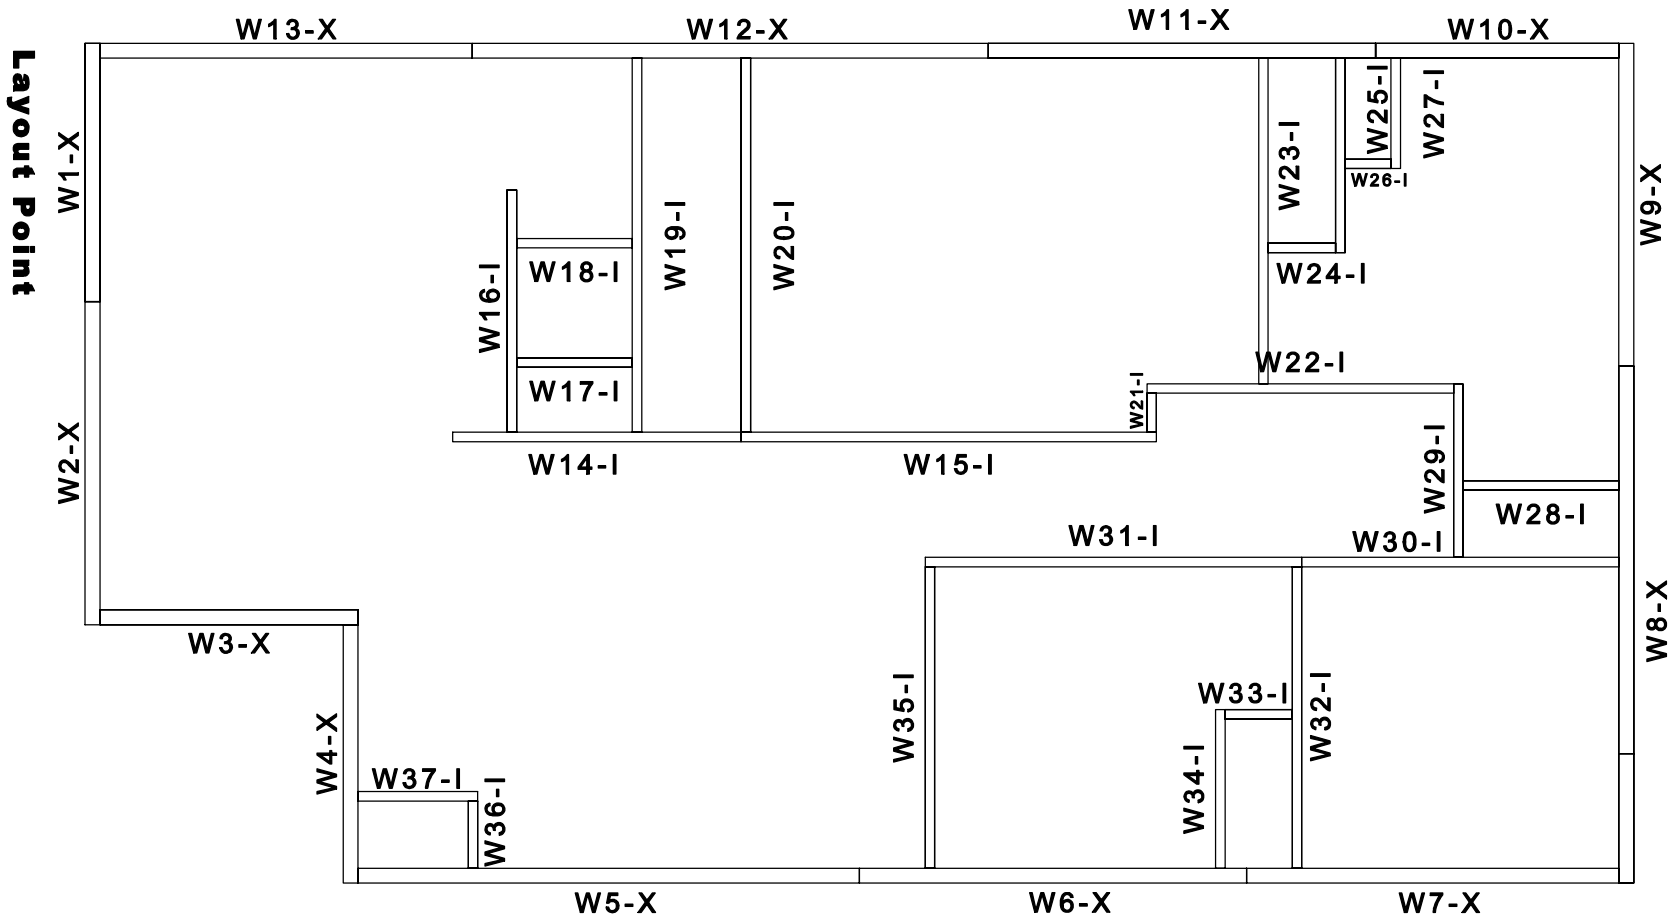

Roscommon (Basement)
2x6
Panel Layout