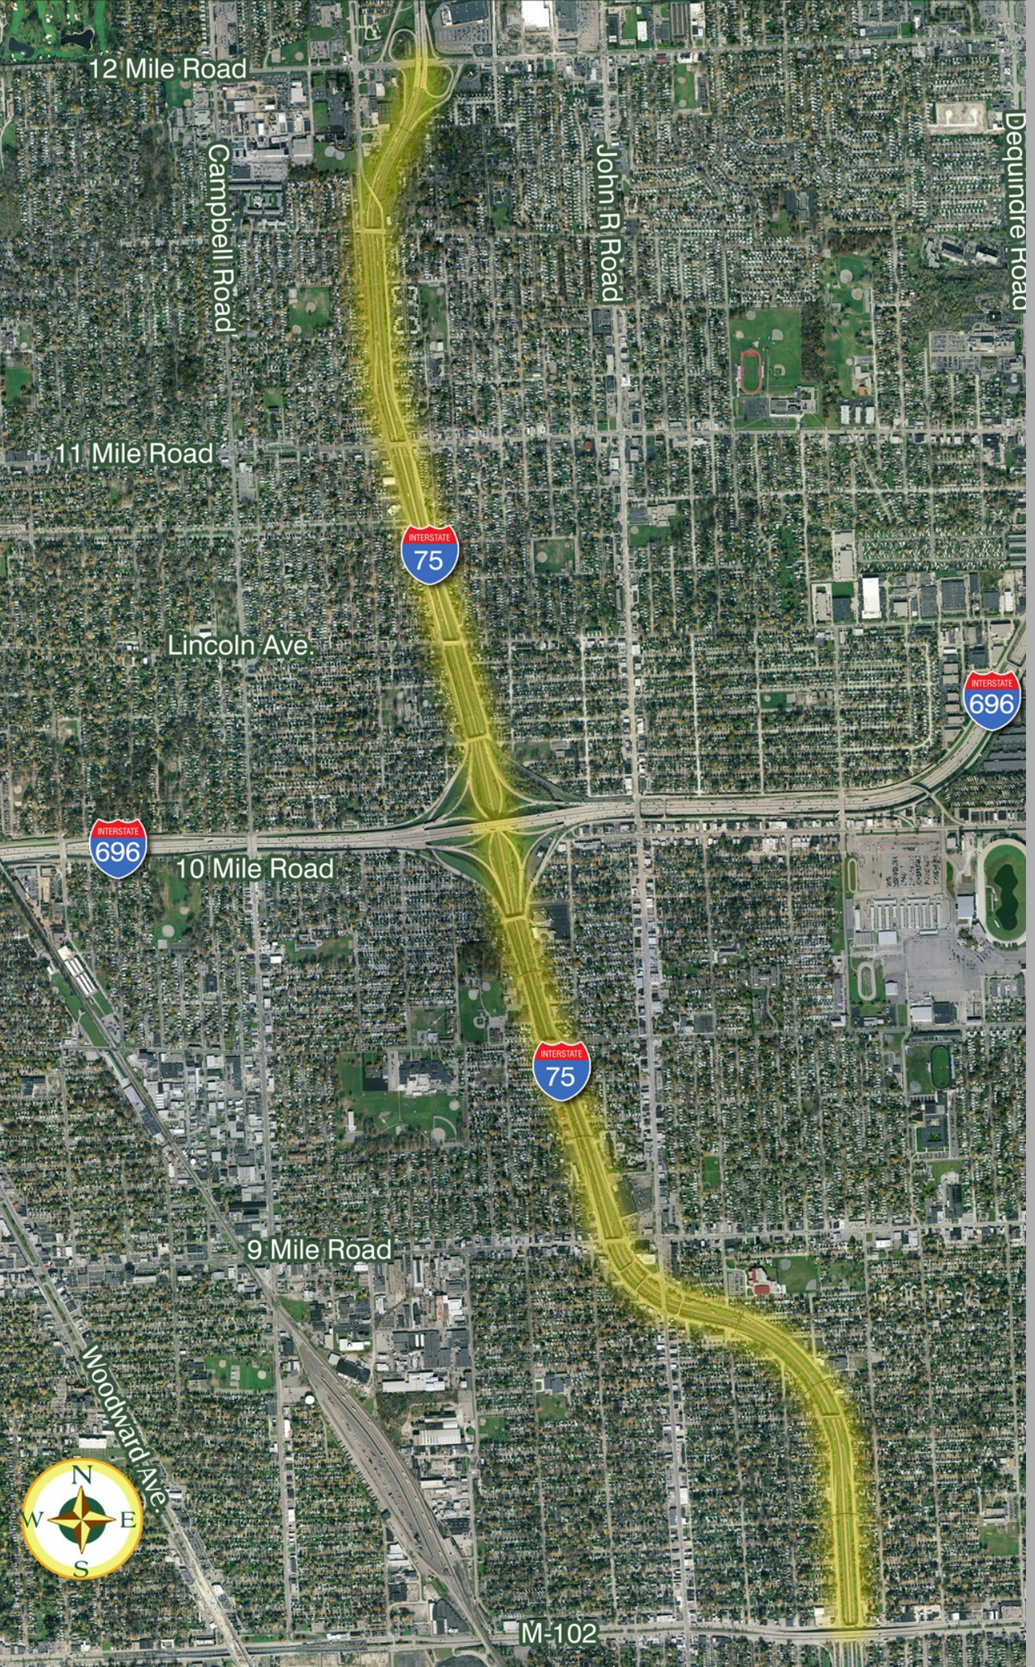

I-75 Engineering Report

M-102 to South of 12 Mile Rd

CS 63174 – JN 45700 and 100948

Appendix B
Signing Plans

Submitted to:

MDOT
Michigan Department of Transportation

Michigan Department of Transportation

August, 2010

			FINAL R.O.W.
AUTH	DATE	NO.	REVISION

N

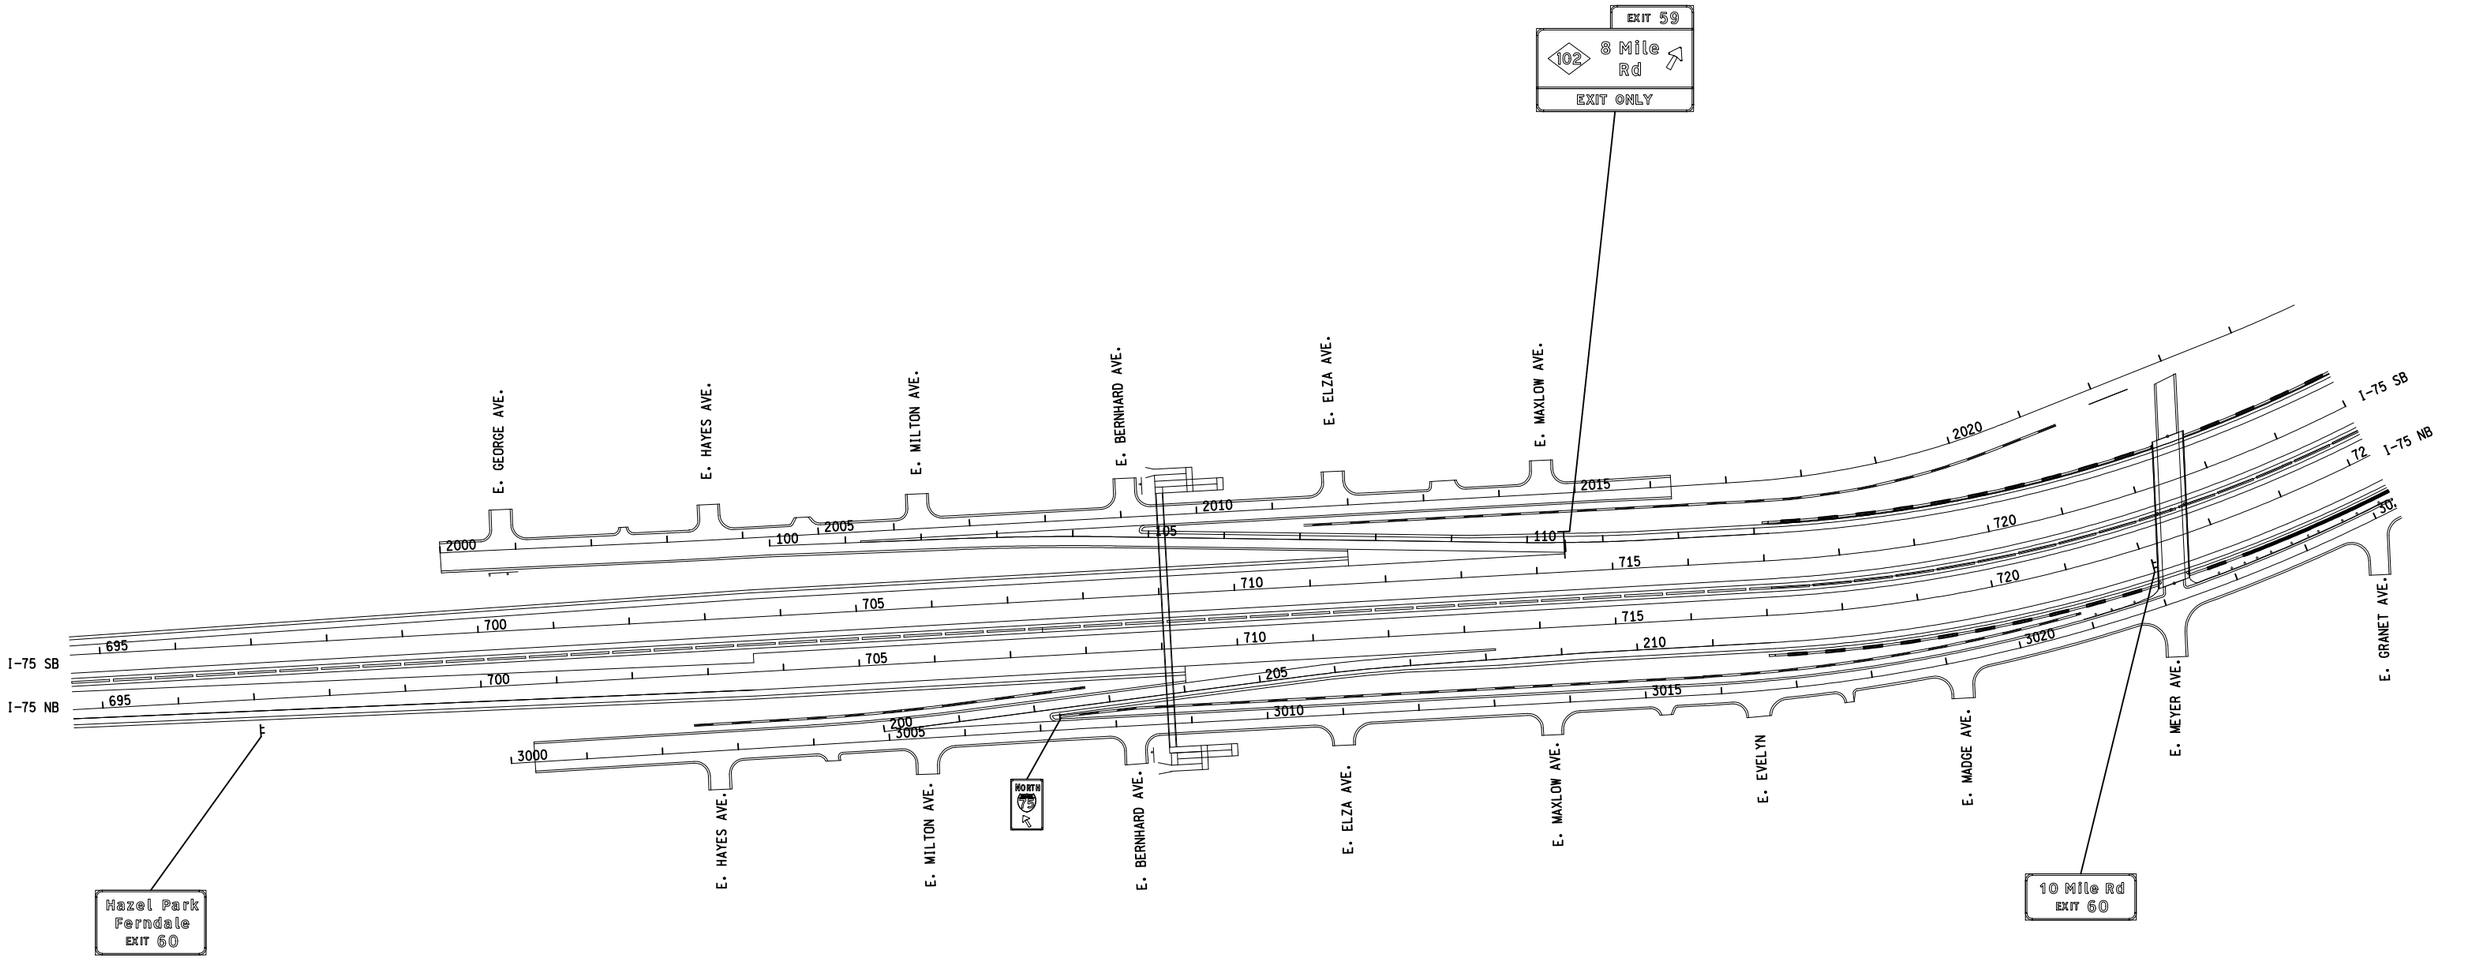

PERMANENT TRAFFIC SIGNING

20 50 80
0 40 100
100 SCALE

PARSONS BRINCKERHOFF, INC.
500 GRISWOLD ST, SUITE 2900
DETROIT, MICHIGAN 48226
313-963-5760

MDOT Michigan Department of Transportation

I-75 STA 694+60.80 (P.O.B.) TO STA 725+00

DATE	CONT. SEC.	JOB NO.	DESIGN UNIT	SHEET NO. R.O.W	SHEET NO. CONST.
MAY 2010	63174	45700, 100948	DATTA		

DATE:
WORKED ON BY:
DATE:
CHECKED BY:
FILE NAME:

			FINAL R.O.W.
AUTH	DATE	NO.	REVISION

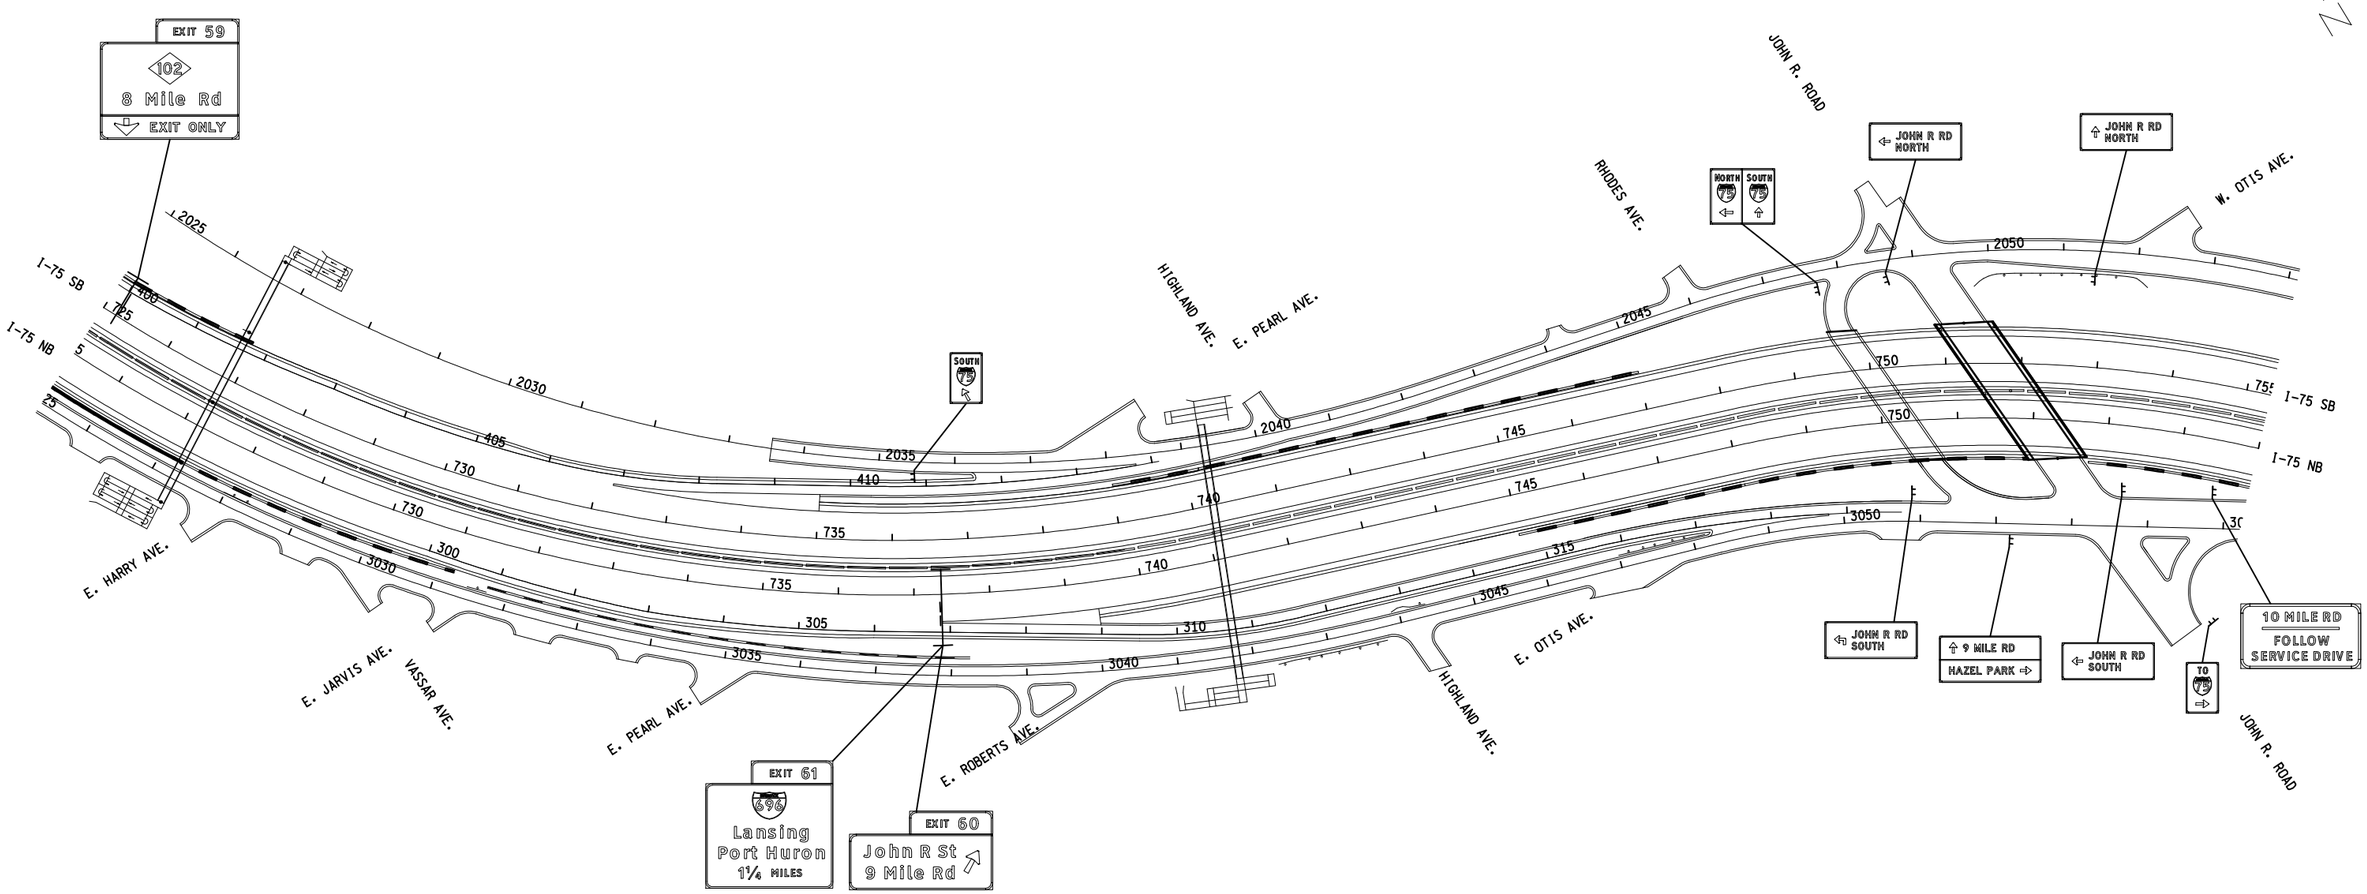

PERMANENT TRAFFIC SIGNING

20 50 80
0 40 100
100 SCALE

PARSONS BRINCKERHOFF, INC.
500 GRISWOLD ST, SUITE 2900
DETROIT, MICHIGAN 48226
313-963-5760

MDOT Michigan Department of Transportation

I-75 STA 725+00 TO STA 755+00

DATE	CONT. SEC.	JOB NO.	DESIGN UNIT	SHEET NO. R.O.W	SHEET NO. CONST.
MAY 2010	63174	45700, 100948	DATTA		

DATE:
WORKED ON BY:
DATE:
CHECKED BY:
FILE NAME:

			FINAL R.O.W.
AUTH	DATE	NO.	REVISION

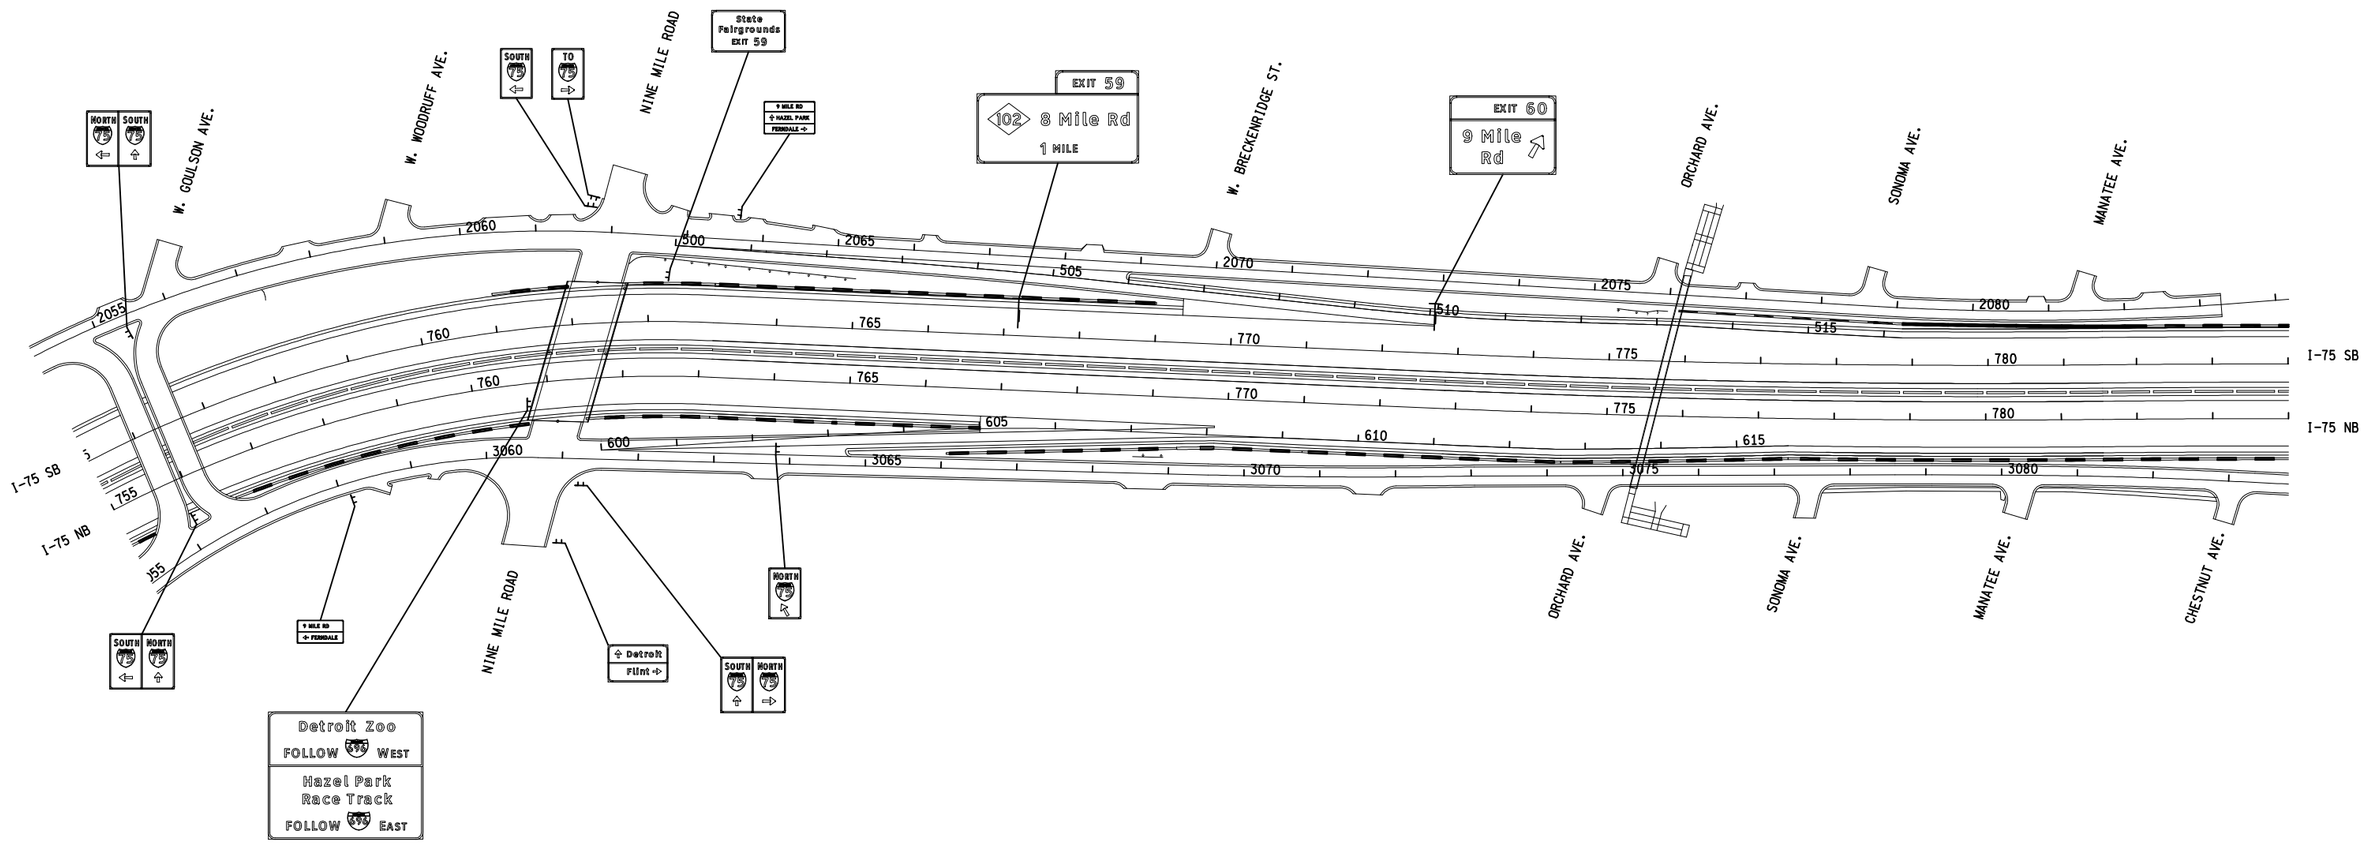

PERMANENT TRAFFIC SIGNING

20 50 80
0 40 100
100 SCALE

PARSONS BRINCKERHOFF, INC.
500 GRISWOLD ST, SUITE 2900
DETROIT, MICHIGAN 48226
313-963-5760

MDOT Michigan Department of Transportation

I-75 STA 755+00 TO STA 784+00

DATE	CONT. SEC.	JOB NO.	DESIGN UNIT	SHEET NO. R.O.W	SHEET NO. CONST.
MAY 2010	63174	45700, 100948	DATTA		

DATE:
WORKED ON BY:
DATE:
CHECKED BY:
FILE NAME:

			FINAL R.O.W.
AUTH	DATE	NO.	REVISION

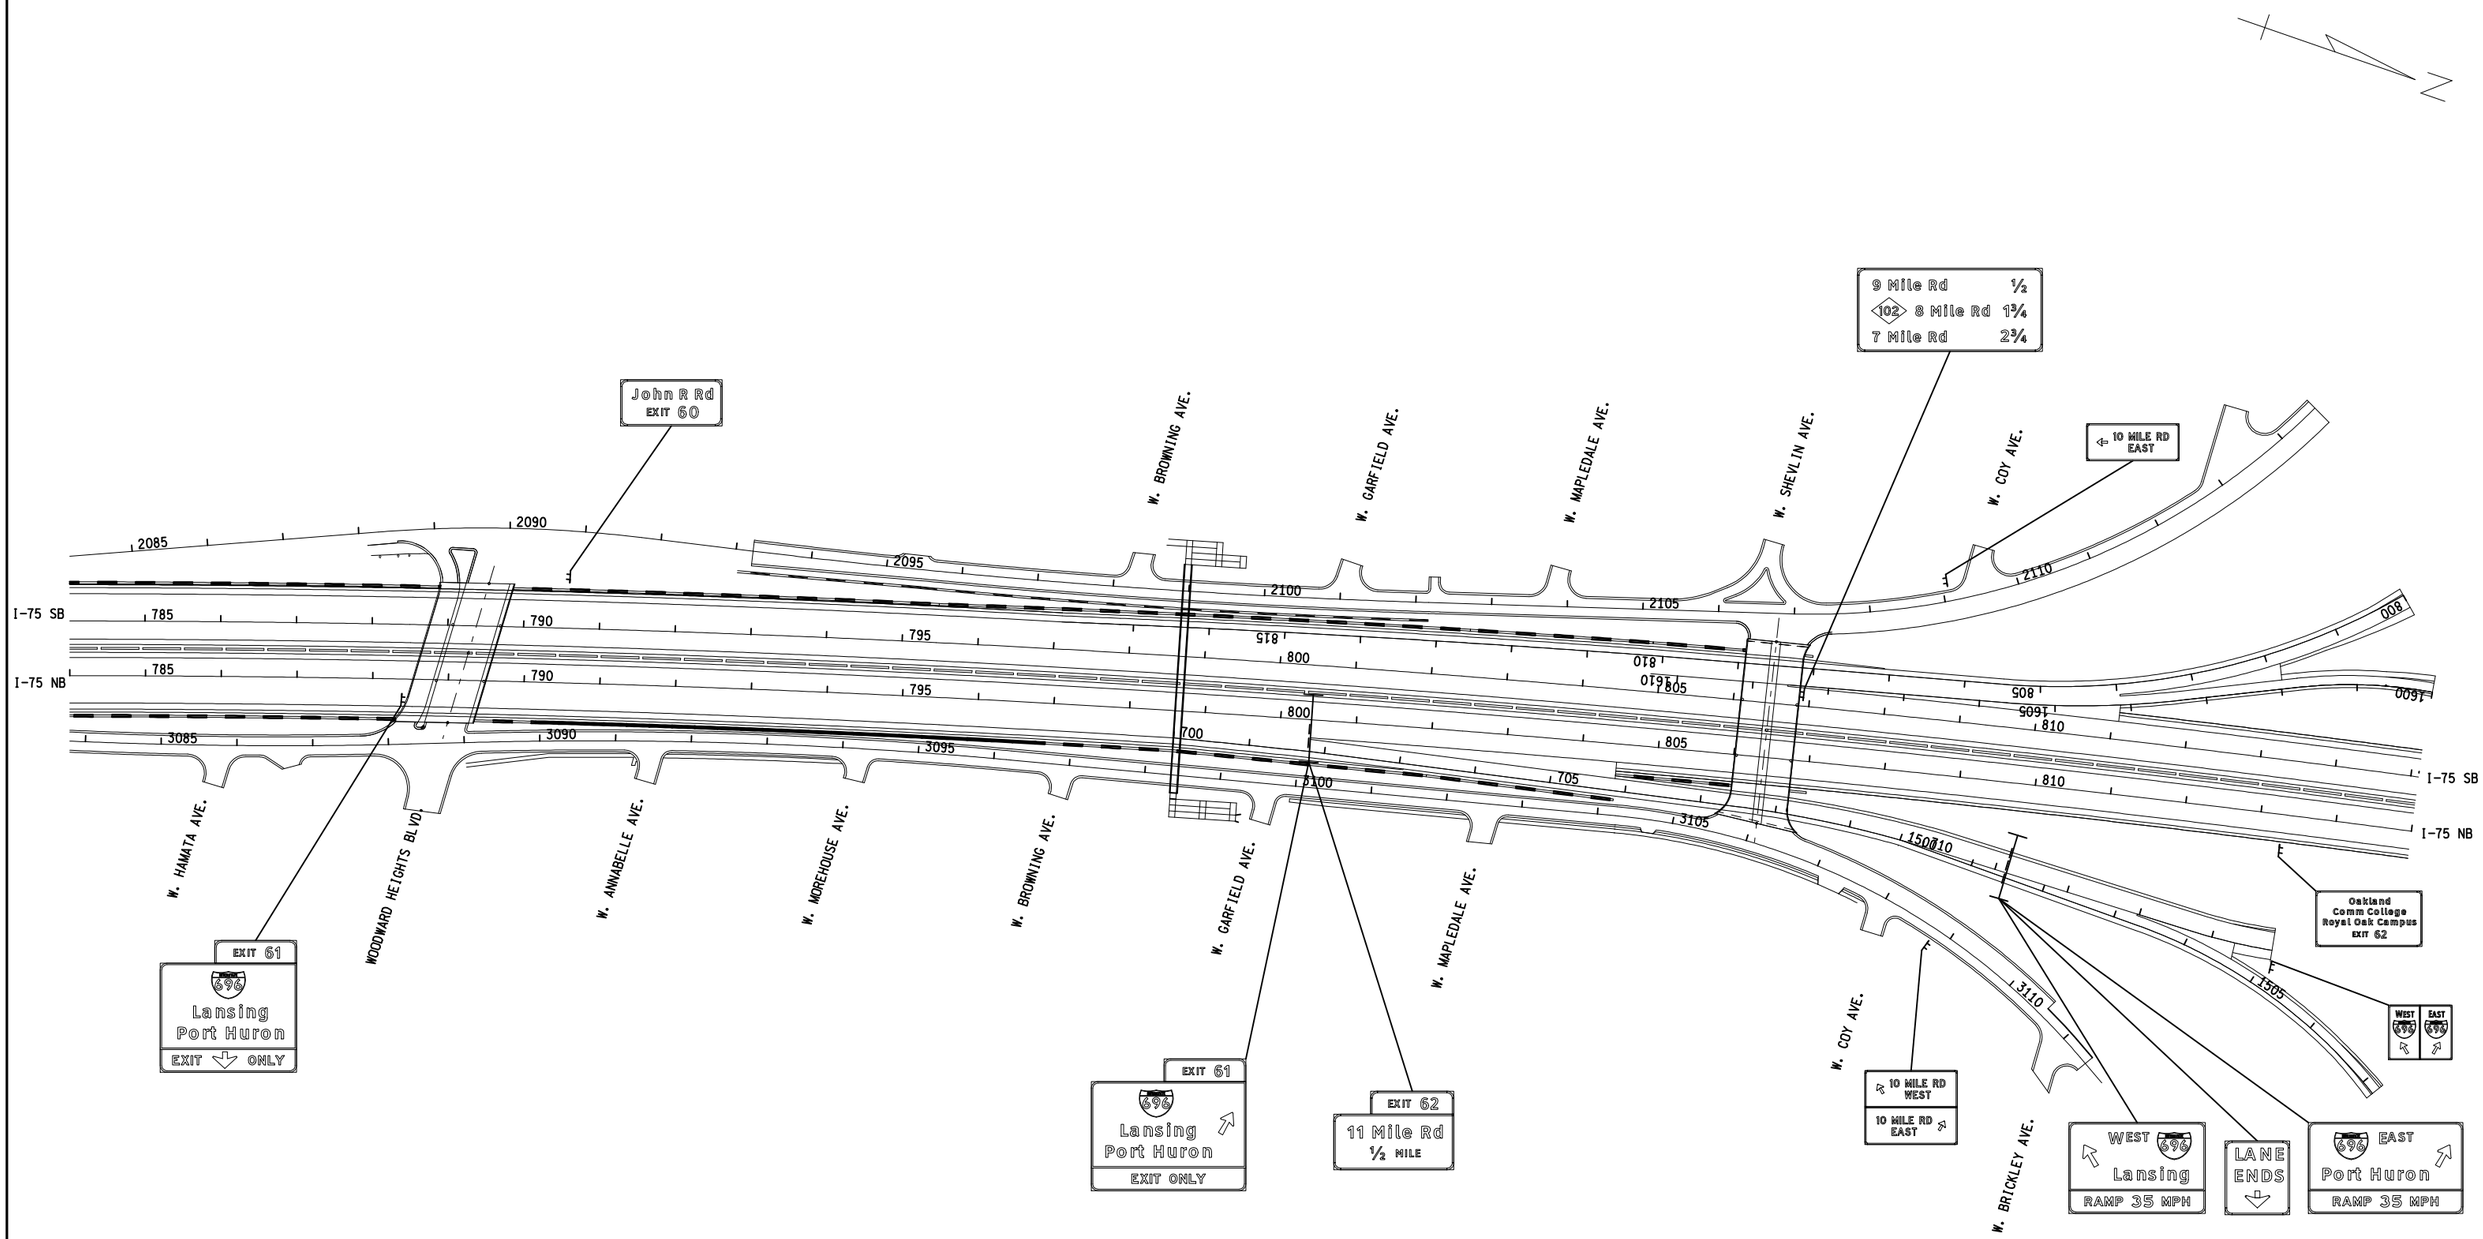

PERMANENT TRAFFIC SIGNING

PARSONS BRINCKERHOFF, INC.
500 GRISWOLD ST, SUITE 2900
DETROIT, MICHIGAN 48226
313-963-5760

MDOT Michigan Department of Transportation

I-75 STA 784+00 TO STA 815+00

DATE	CONT. SEC.	JOB NO.	DESIGN UNIT	SHEET NO. R.O.W	SHEET NO. CONST.
MAY 2010	63174	45700, 100948	DATTA		

DATE:
WORKED ON BY:
DATE:
CHECKED BY:
FILE NAME:

			FINAL R.O.W.
AUTH	DATE	NO.	REVISION

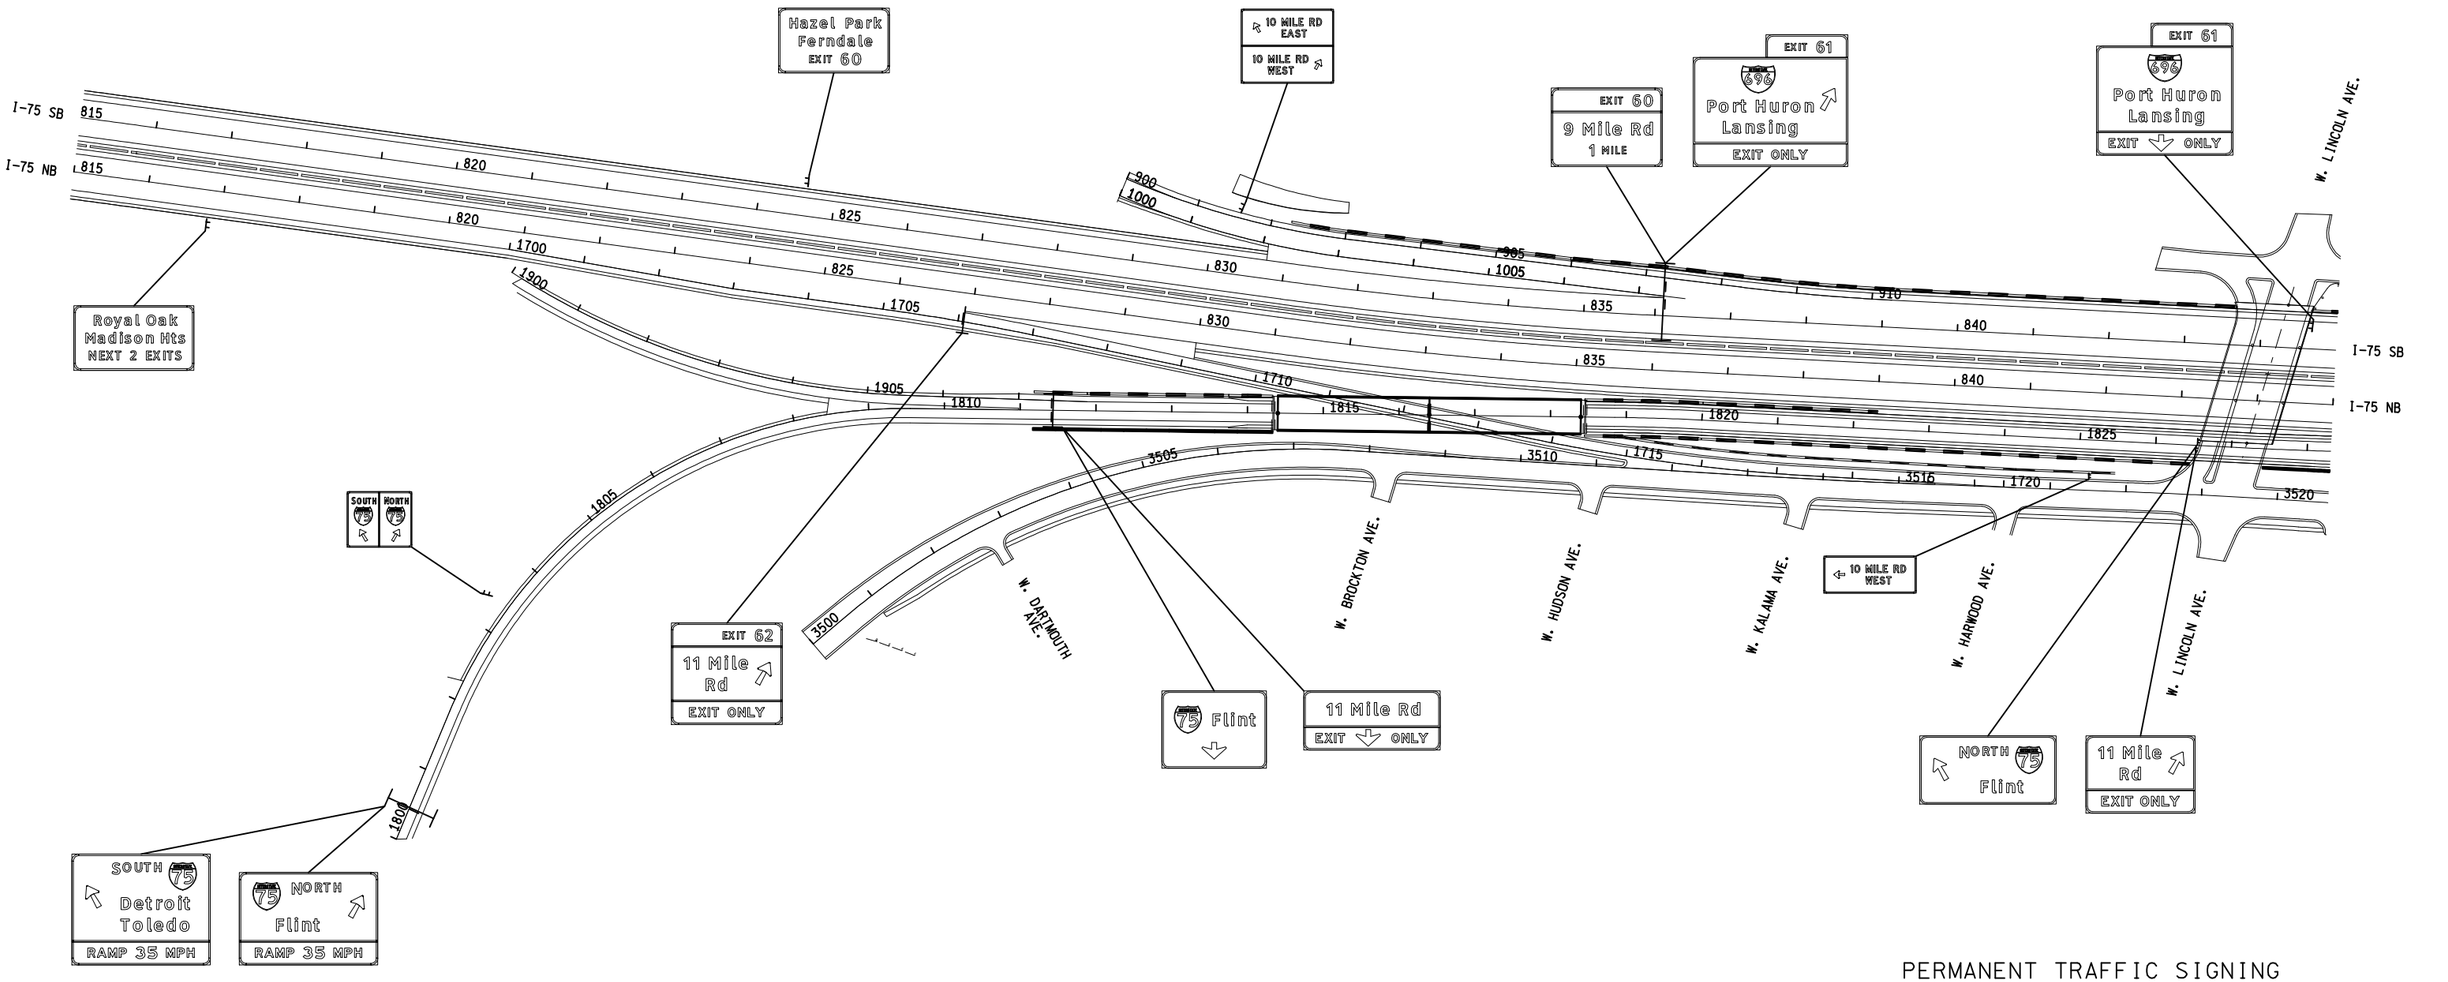

20 50 80
0 40 100
100 SCALE

PERMANENT TRAFFIC SIGNING

PARSONS BRINCKERHOFF, INC.
500 GRISWOLD ST, SUITE 2900
DETROIT, MICHIGAN 48226
313-963-5760

MDOT Michigan Department of Transportation

I-75 STA 815+00 TO STA 845+00

DATE	CONT. SEC.	JOB NO.	DESIGN UNIT	SHEET NO.	
				R.O.W	CONST.
MAY 2010	63174	45700, 100948	DATTA		

DATE:
WORKED ON BY:
DATE:
CHECKED BY:
FILE NAME:

			FINAL R.O.W.
AUTH	DATE	NO.	REVISION

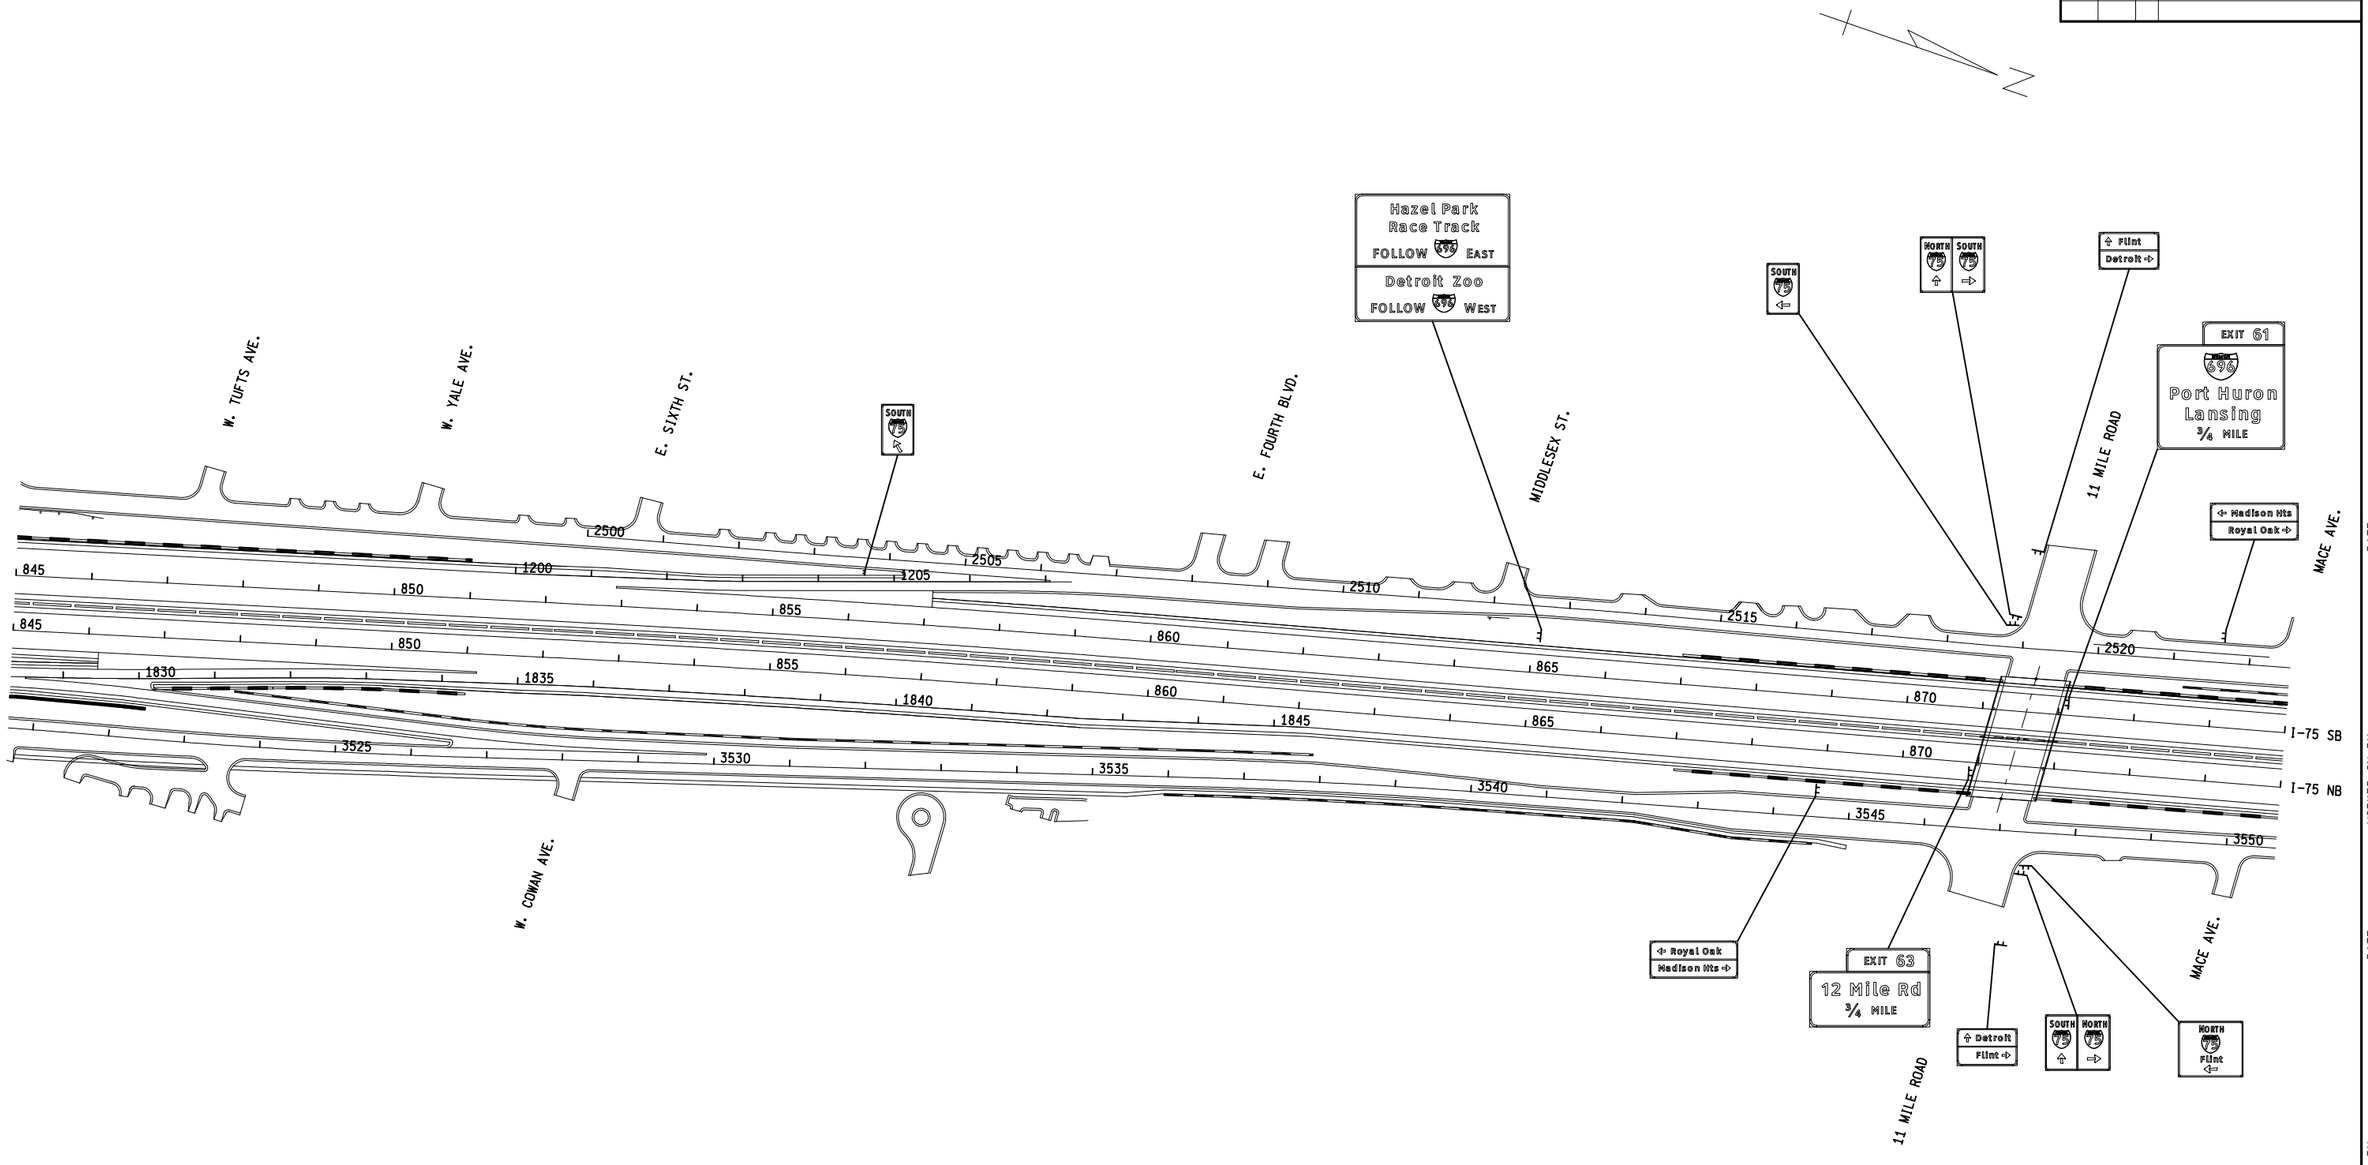

PERMANENT TRAFFIC SIGNING

20 50 80
0 40 100
100 SCALE

PARSONS BRINCKERHOFF, INC.
500 GRISWOLD ST, SUITE 2900
DETROIT, MICHIGAN 48226
313-963-5760

MDOT Michigan Department of Transportation

I-75 STA 845+00 TO STA 875+00

DATE	CONT. SEC.	JOB NO.	DESIGN UNIT	SHEET NO. R.O.W	SHEET NO. CONST.
MAY 2010	63174	45700, 100948	DATTA		

DATE:
WORKED ON BY:
DATE:
CHECKED BY:
FILE NAME:

			FINAL R.O.W.
AUTH	DATE	NO.	REVISION

N

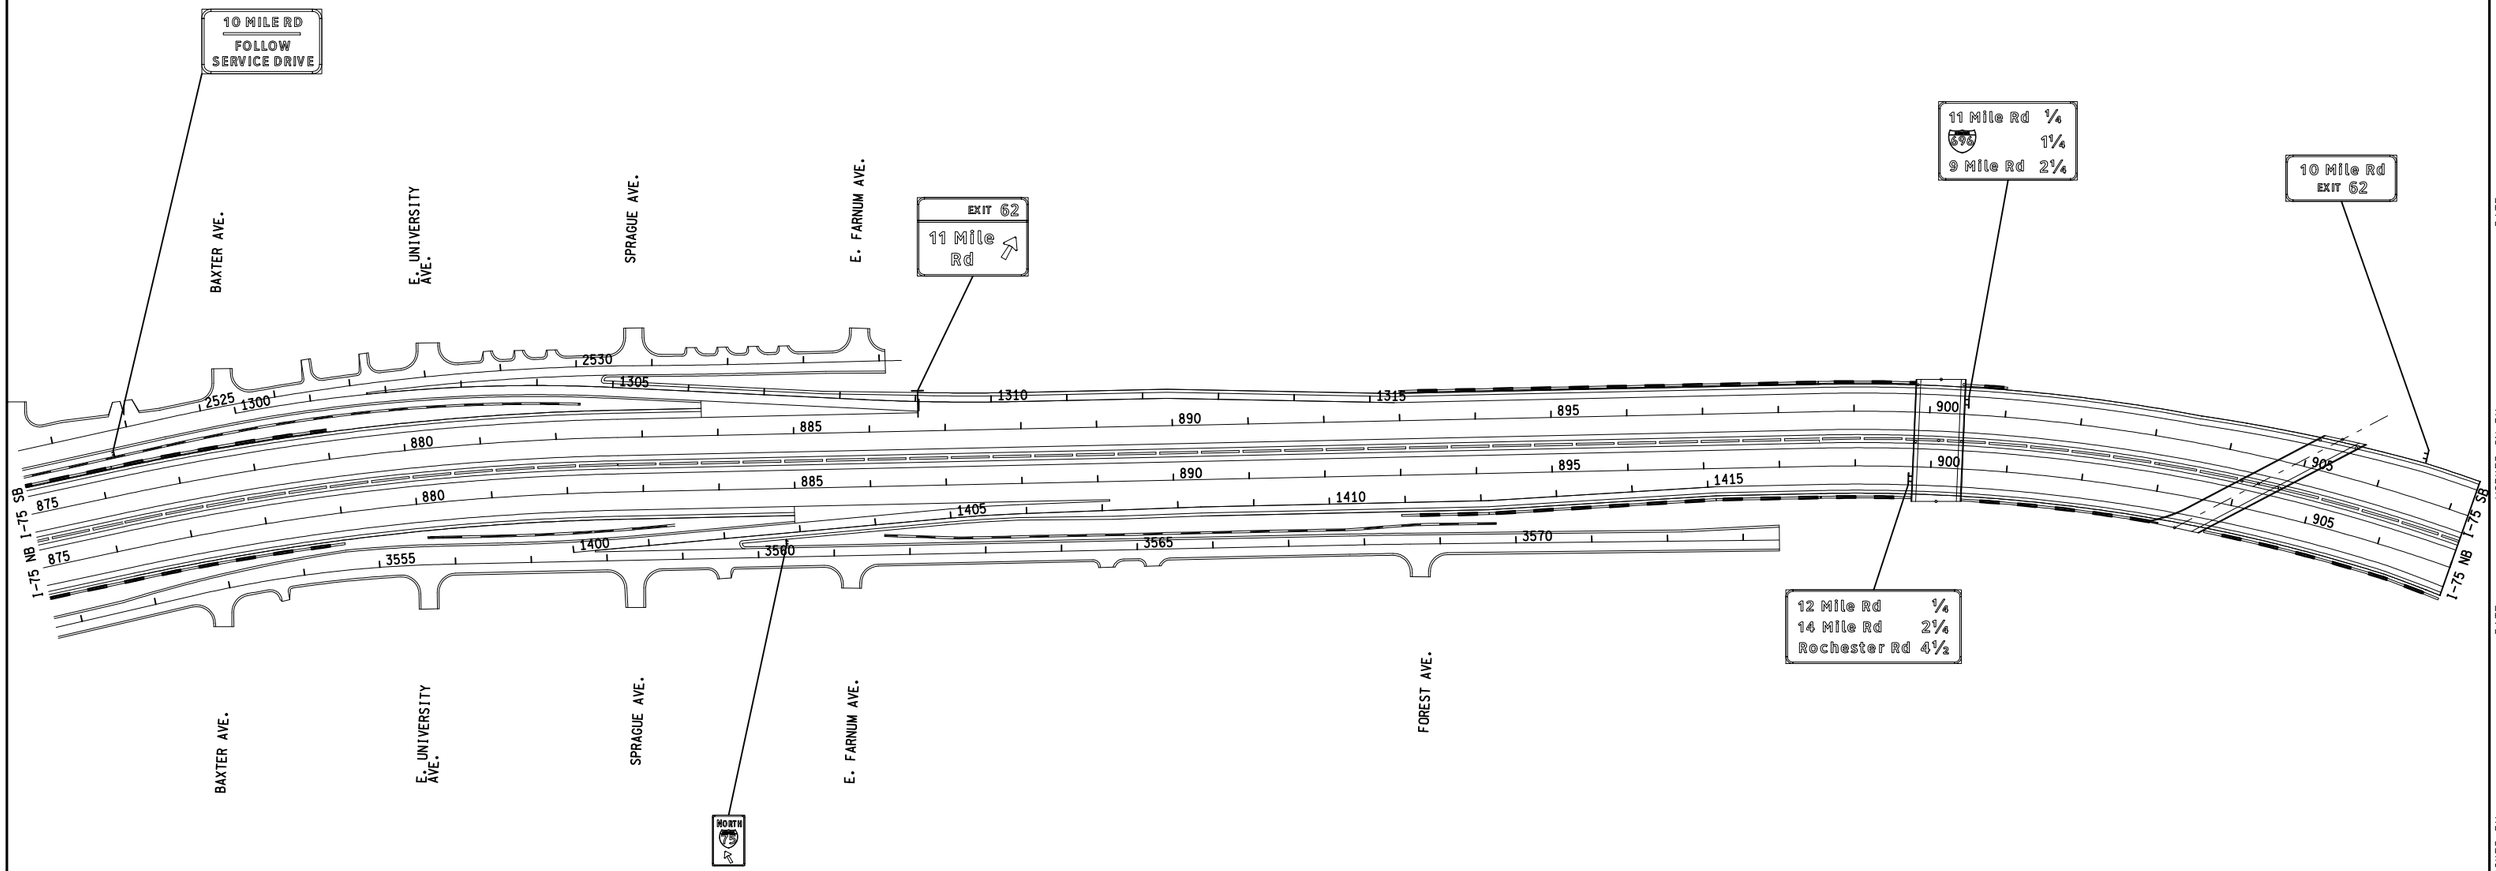

20 50 80
0 40 100
100 SCALE

PERMANENT TRAFFIC SIGNING

PARSONS BRINCKERHOFF, INC.
500 GRISWOLD ST, SUITE 2900
DETROIT, MICHIGAN 48226
313-963-5760

MDOT Michigan Department of Transportation

I-75 STA 875+00 TO STA 907+00 (P.O.E.)

DATE	CONT. SEC.	JOB NO.	DESIGN UNIT	SHEET NO. R.O.W	SHEET NO. CONST.
MAY 2010	63174	45700, 100948	DATTA		

DATE:
WORKED ON BY:
DATE:
CHECKED BY:
FILE NAME: