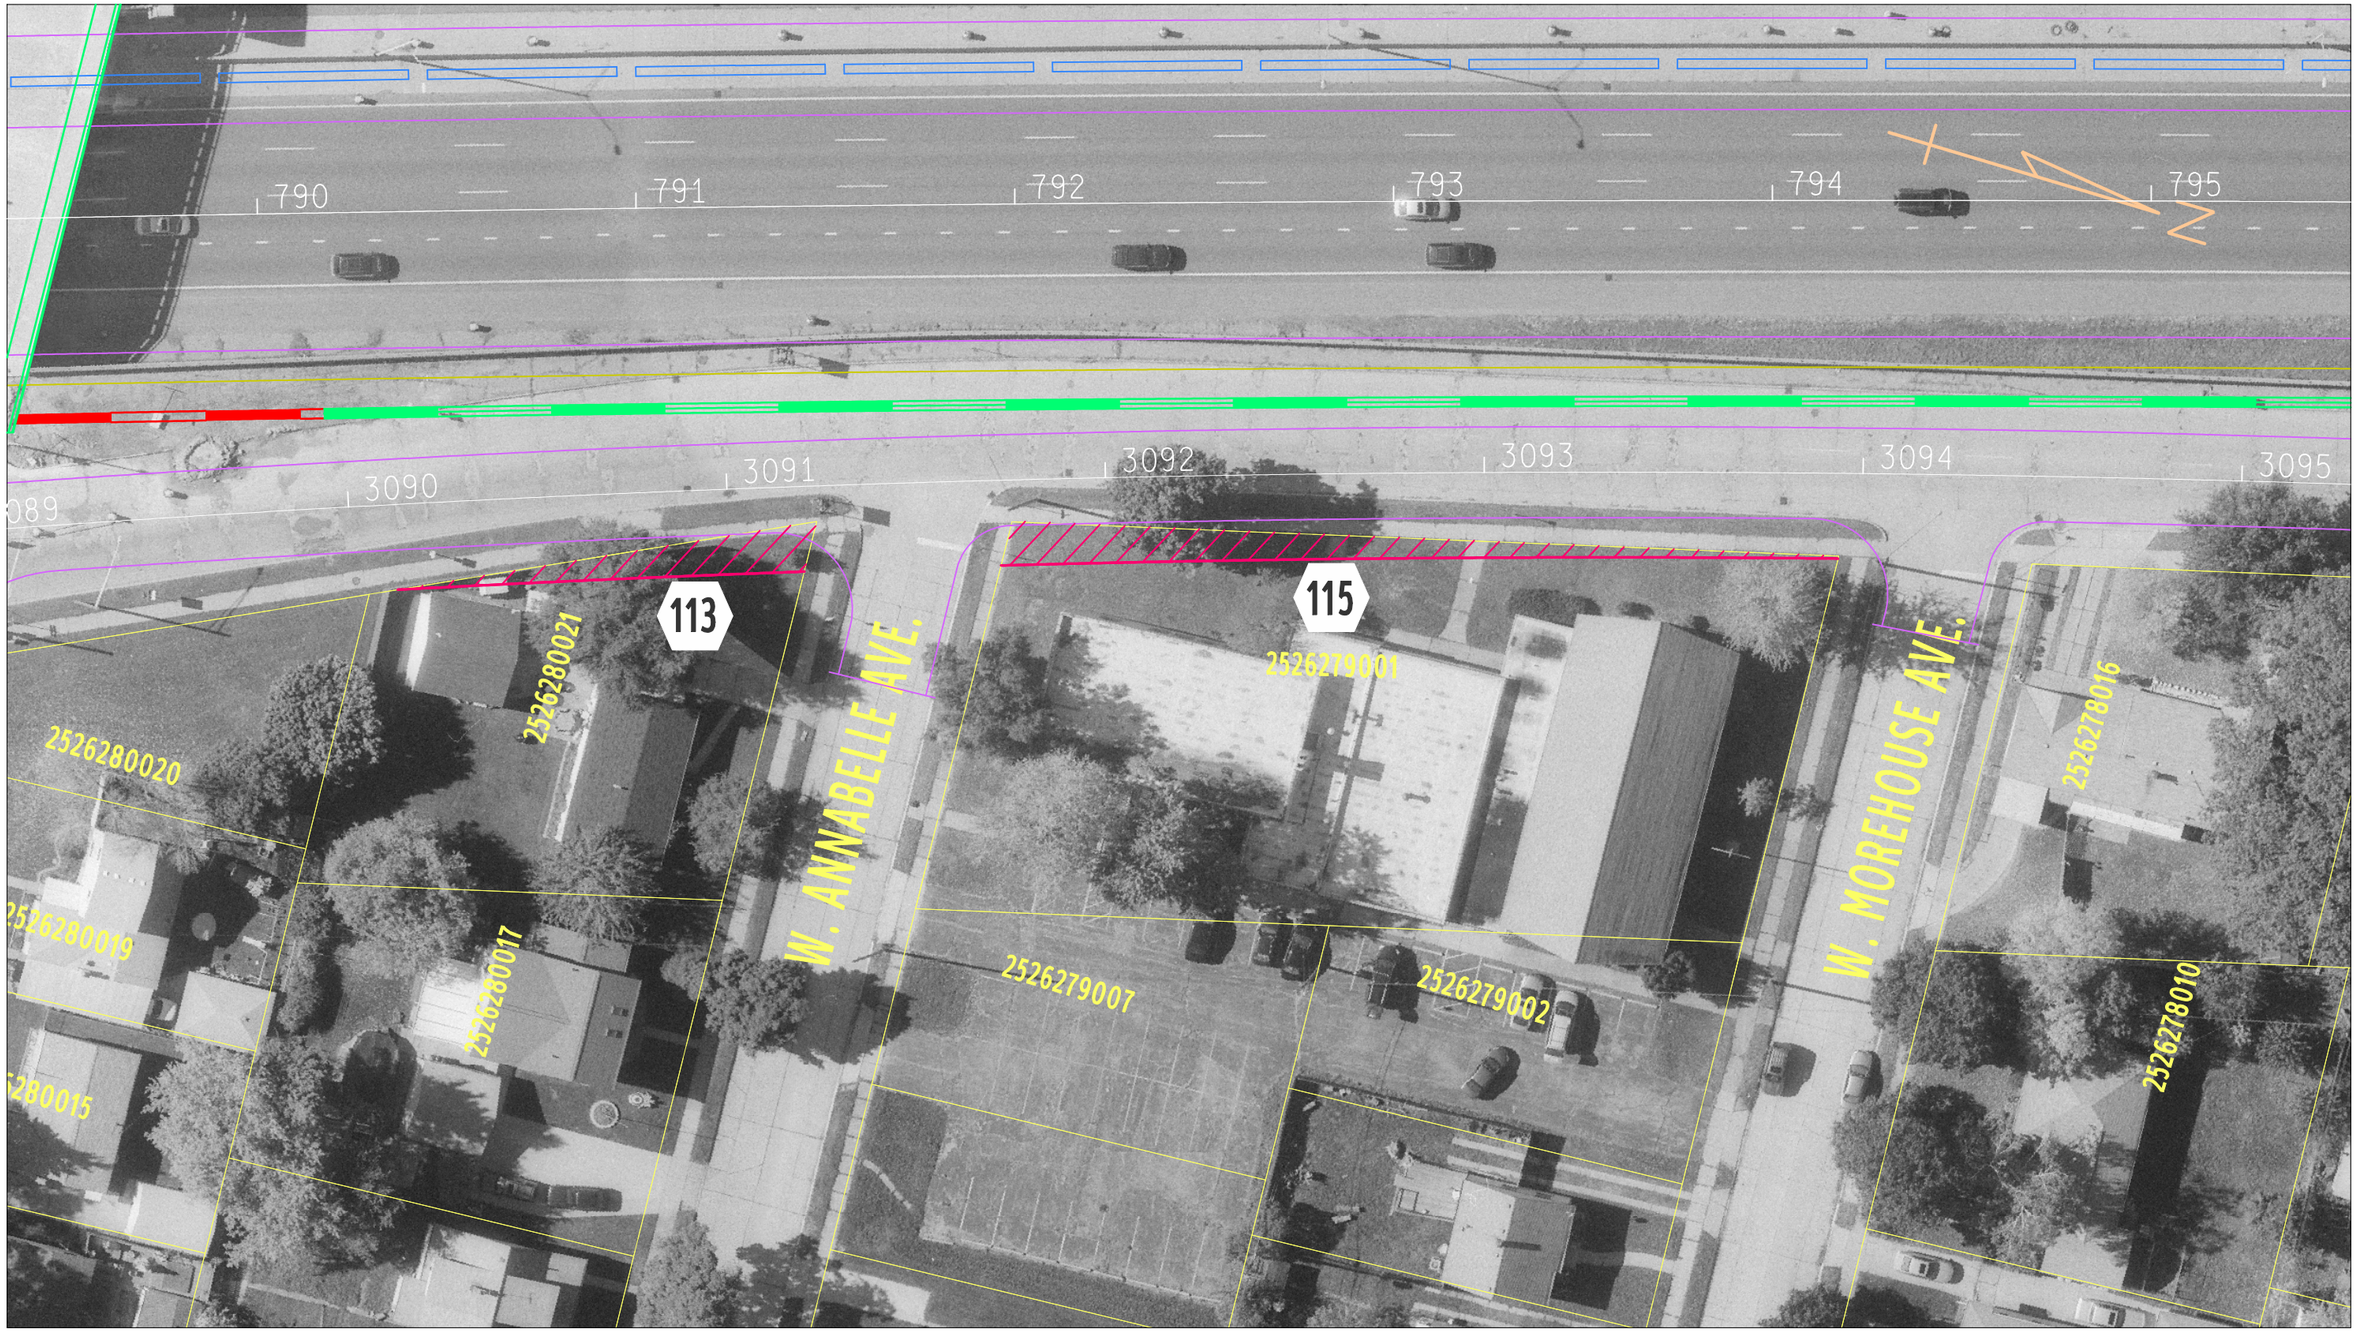

EXISTING RIGHT-OF-WAY & PARCELS
PROPOSED EDGE OF SHOULDER
PROPOSED EDGE OF PAVEMENT
PROPOSED NOISE WALL
PROPOSED RETAINING WALL
PROPOSED RETAINING/NOISE WALL
PROPOSED MEDIAN BARRIER
123456 TAX ID NUMBER
PROPOSED RIGHT OF WAY IMPACT
XXX PARCEL NUMBER
PROPOSED STRUCTURE

0 20 40 50 60 80 100

PARSONS BRINCKERHOFF MICHIGAN, INC.

MDOT Michigan Department of Transportation

I-75 ENGINEERING REPORT
ROW IDENTIFICATION MAP
FROM M-102 TO S. OF 12 MILE RD.

7B

EXISTING RIGHT-OF-WAY & PARCELS
PROPOSED EDGE OF SHOULDER
PROPOSED EDGE OF PAVEMENT
PROPOSED NOISE WALL
PROPOSED RETAINING WALL
PROPOSED RETAINING/NOISE WALL
PROPOSED MEDIAN BARRIER
123456 TAX ID NUMBER
PROPOSED RIGHT OF WAY IMPACT
XXX PARCEL NUMBER
PROPOSED STRUCTURE

0 20 40 50 60 80 100

PARSONS BRINCKERHOFF MICHIGAN, INC.

MDOT Michigan Department of Transportation

I-75 ENGINEERING REPORT
ROW IDENTIFICATION MAP
FROM M-102 TO S. OF 12 MILE RD.

7C

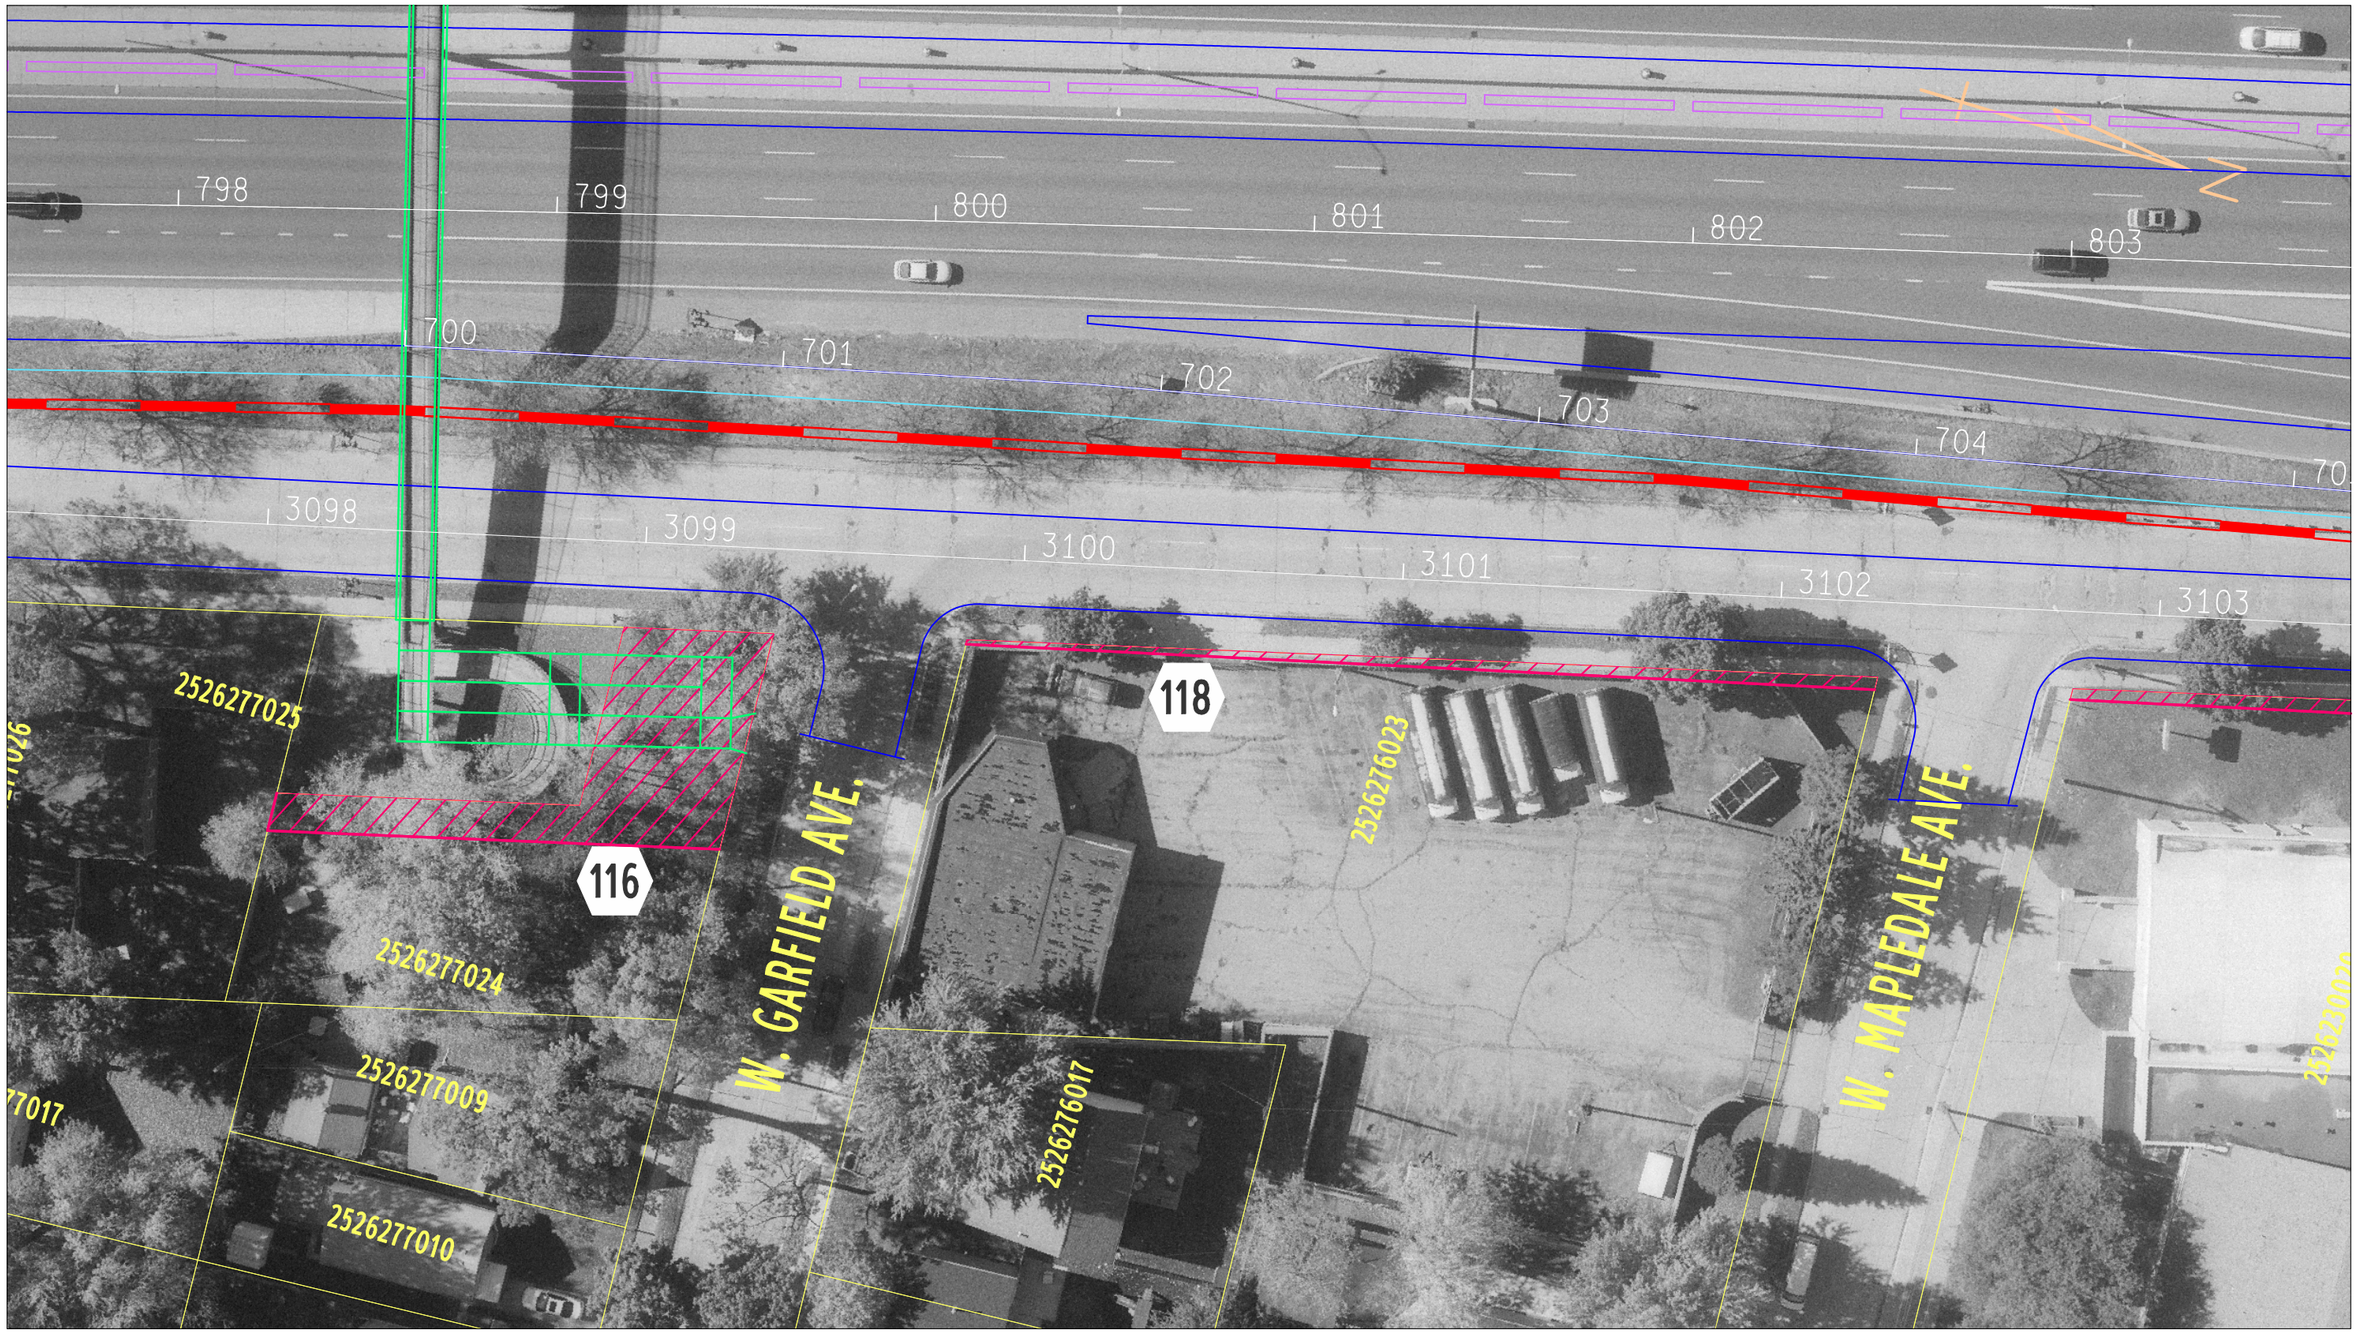

EXISTING RIGHT-OF-WAY & PARCELS
PROPOSED EDGE OF SHOULDER
PROPOSED EDGE OF PAVEMENT
PROPOSED NOISE WALL
PROPOSED RETAINING WALL
PROPOSED RETAINING/NOISE WALL
PROPOSED MEDIAN BARRIER
123456 TAX ID NUMBER
PROPOSED RIGHT OF WAY IMPACT
PARCEL NUMBER
PROPOSED STRUCTURE

0 20 40 50 60 80 100

PARSONS BRINCKERHOFF MICHIGAN, INC.

MDOT Michigan Department of Transportation

I-75 ENGINEERING REPORT
ROW IDENTIFICATION MAP
FROM M-102 TO S. OF 12 MILE RD.

7D

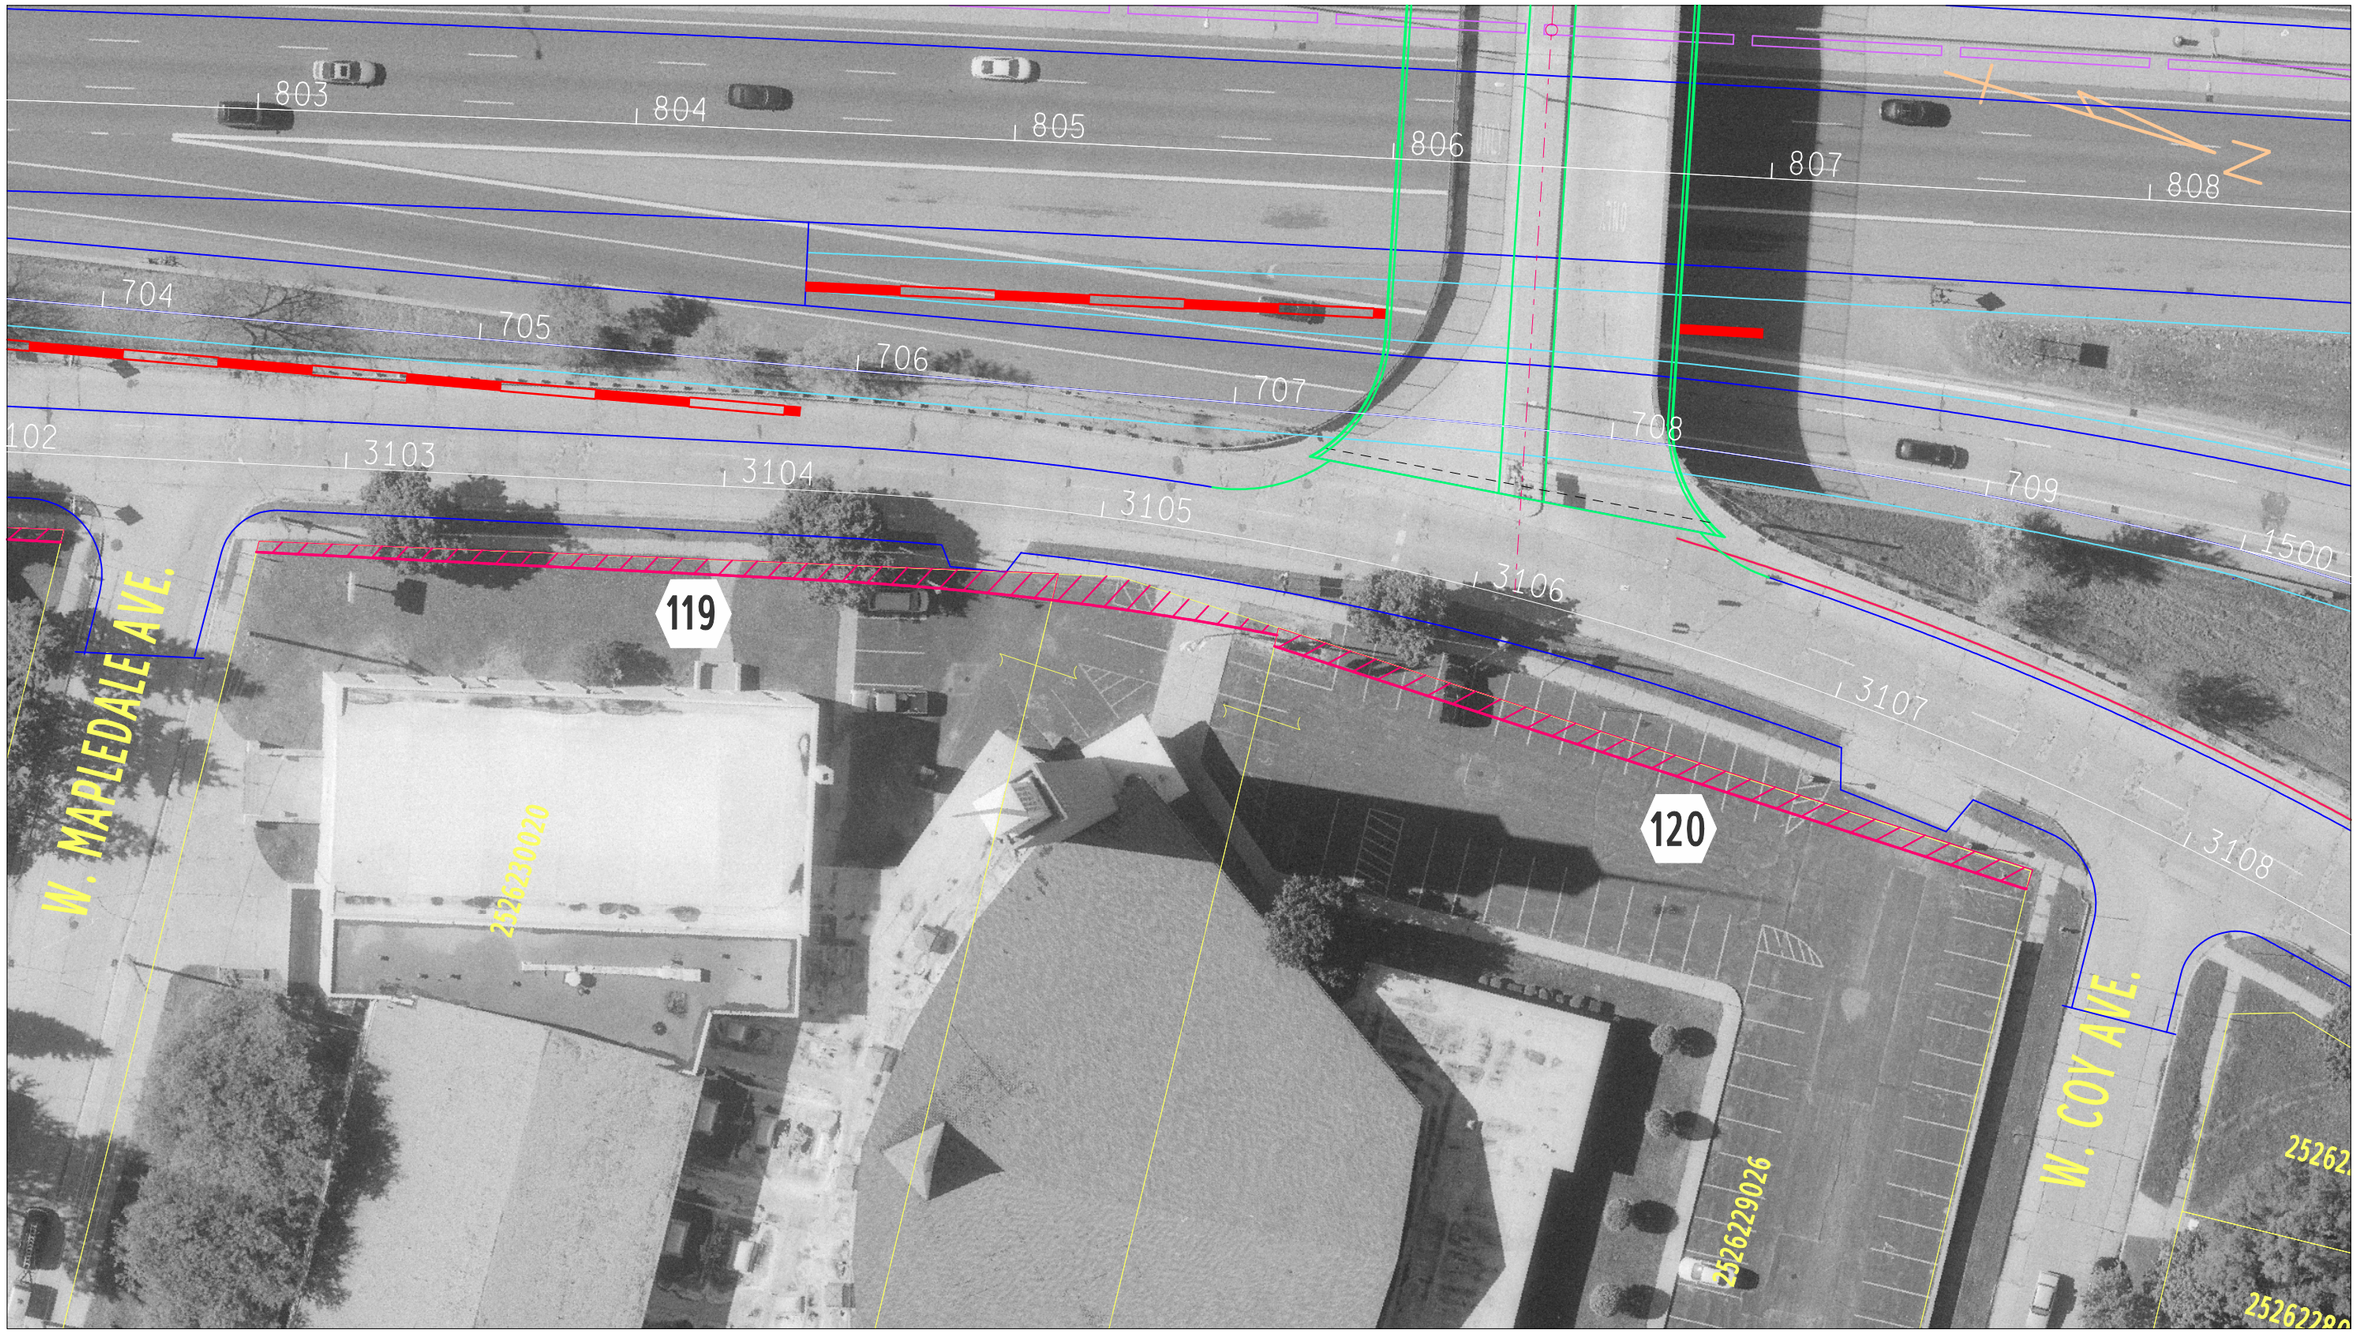

EXISTING RIGHT-OF-WAY & PARCELS
PROPOSED EDGE OF SHOULDER
PROPOSED EDGE OF PAVEMENT
PROPOSED NOISE WALL
PROPOSED RETAINING WALL
PROPOSED RETAINING/NOISE WALL
PROPOSED MEDIAN BARRIER
123456 TAX ID NUMBER
PROPOSED RIGHT OF WAY IMPACT
XXX PARCEL NUMBER
PROPOSED STRUCTURE

0 20 40 50 60 80 100

00

PB 100 YEARS PARSONS BRINCKERHOFF MICHIGAN, INC.

MDOT Michigan Department of Transportation

I-75 ENGINEERING REPORT
ROW IDENTIFICATION MAP
FROM M-102 TO S. OF 12 MILE RD.

7E