AUTH	DATE	NO.	REVISION
			FINAL R.O.W.

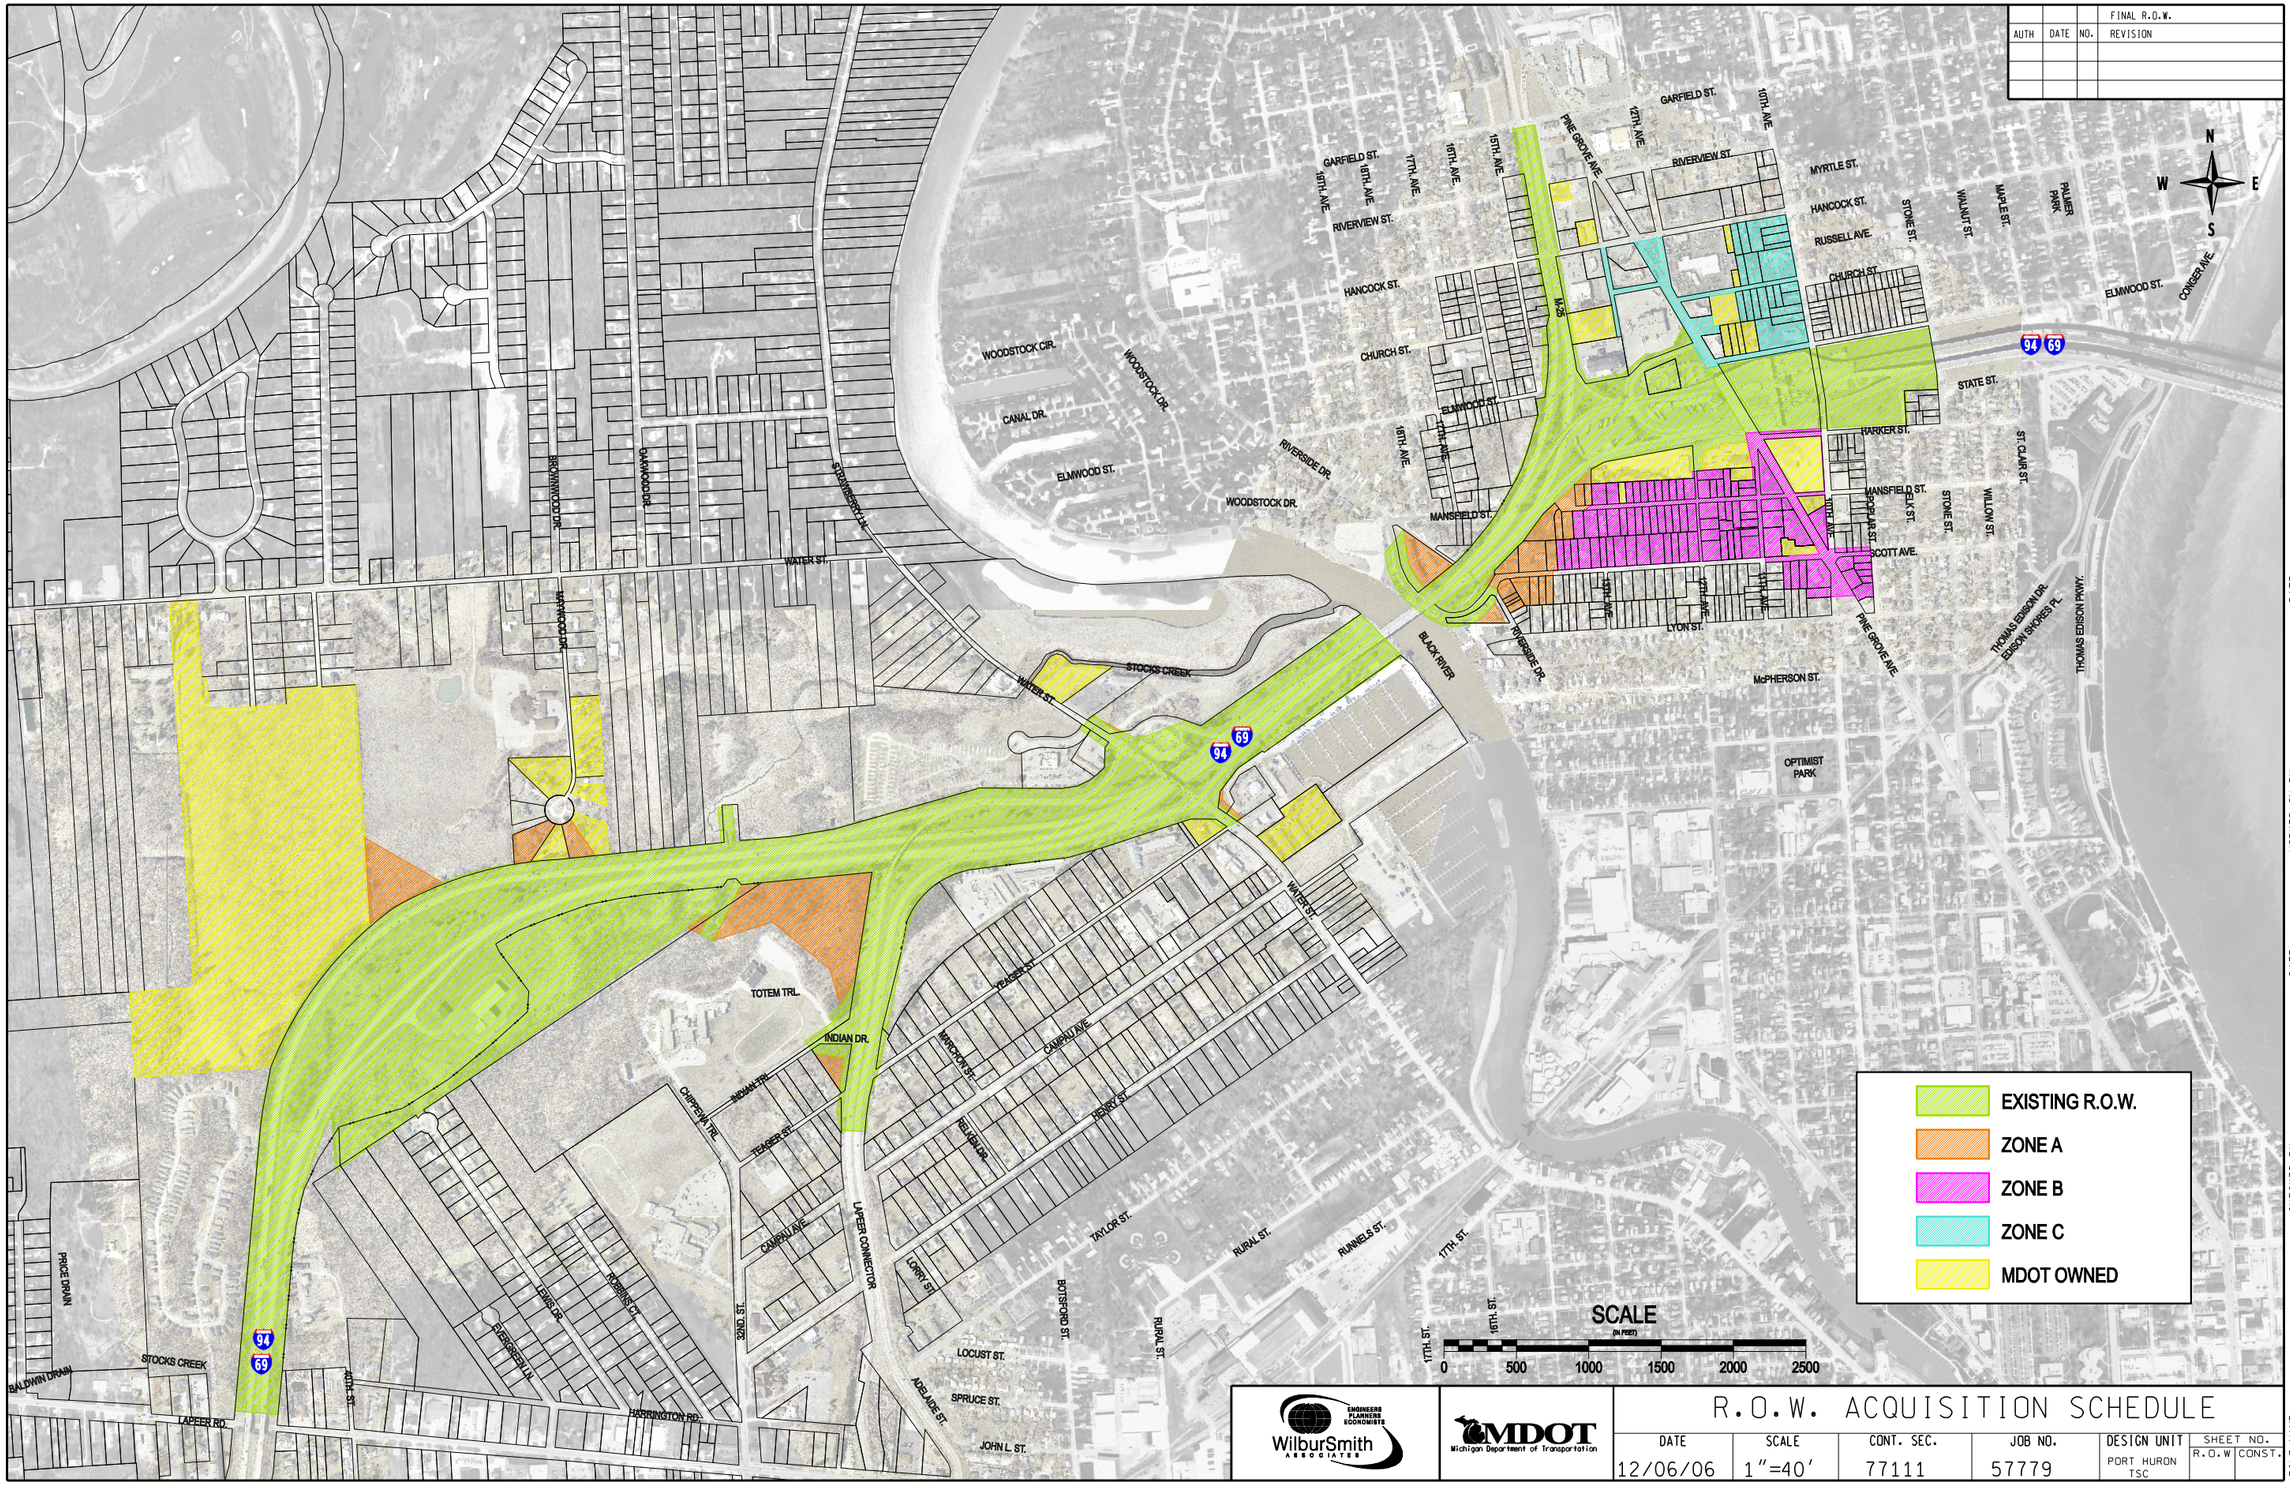

WilburSmith ASSOCIATES — ENGINEERS PLANNERS ECONOMISTS

MDOT Michigan Department of Transportation

R.O.W. ACQUISITION SCHEDULE

DATE	SCALE	CONT. SEC.	JOB NO.	DESIGN UNIT	SHEET NO.	
					R.O.W	CONST.
12/06/06	1"=40'	77111	57779	PORT HURON TSC		

DATE:

WORKED ON BY:

DATE:

CHECKED BY:

FILE NAME: