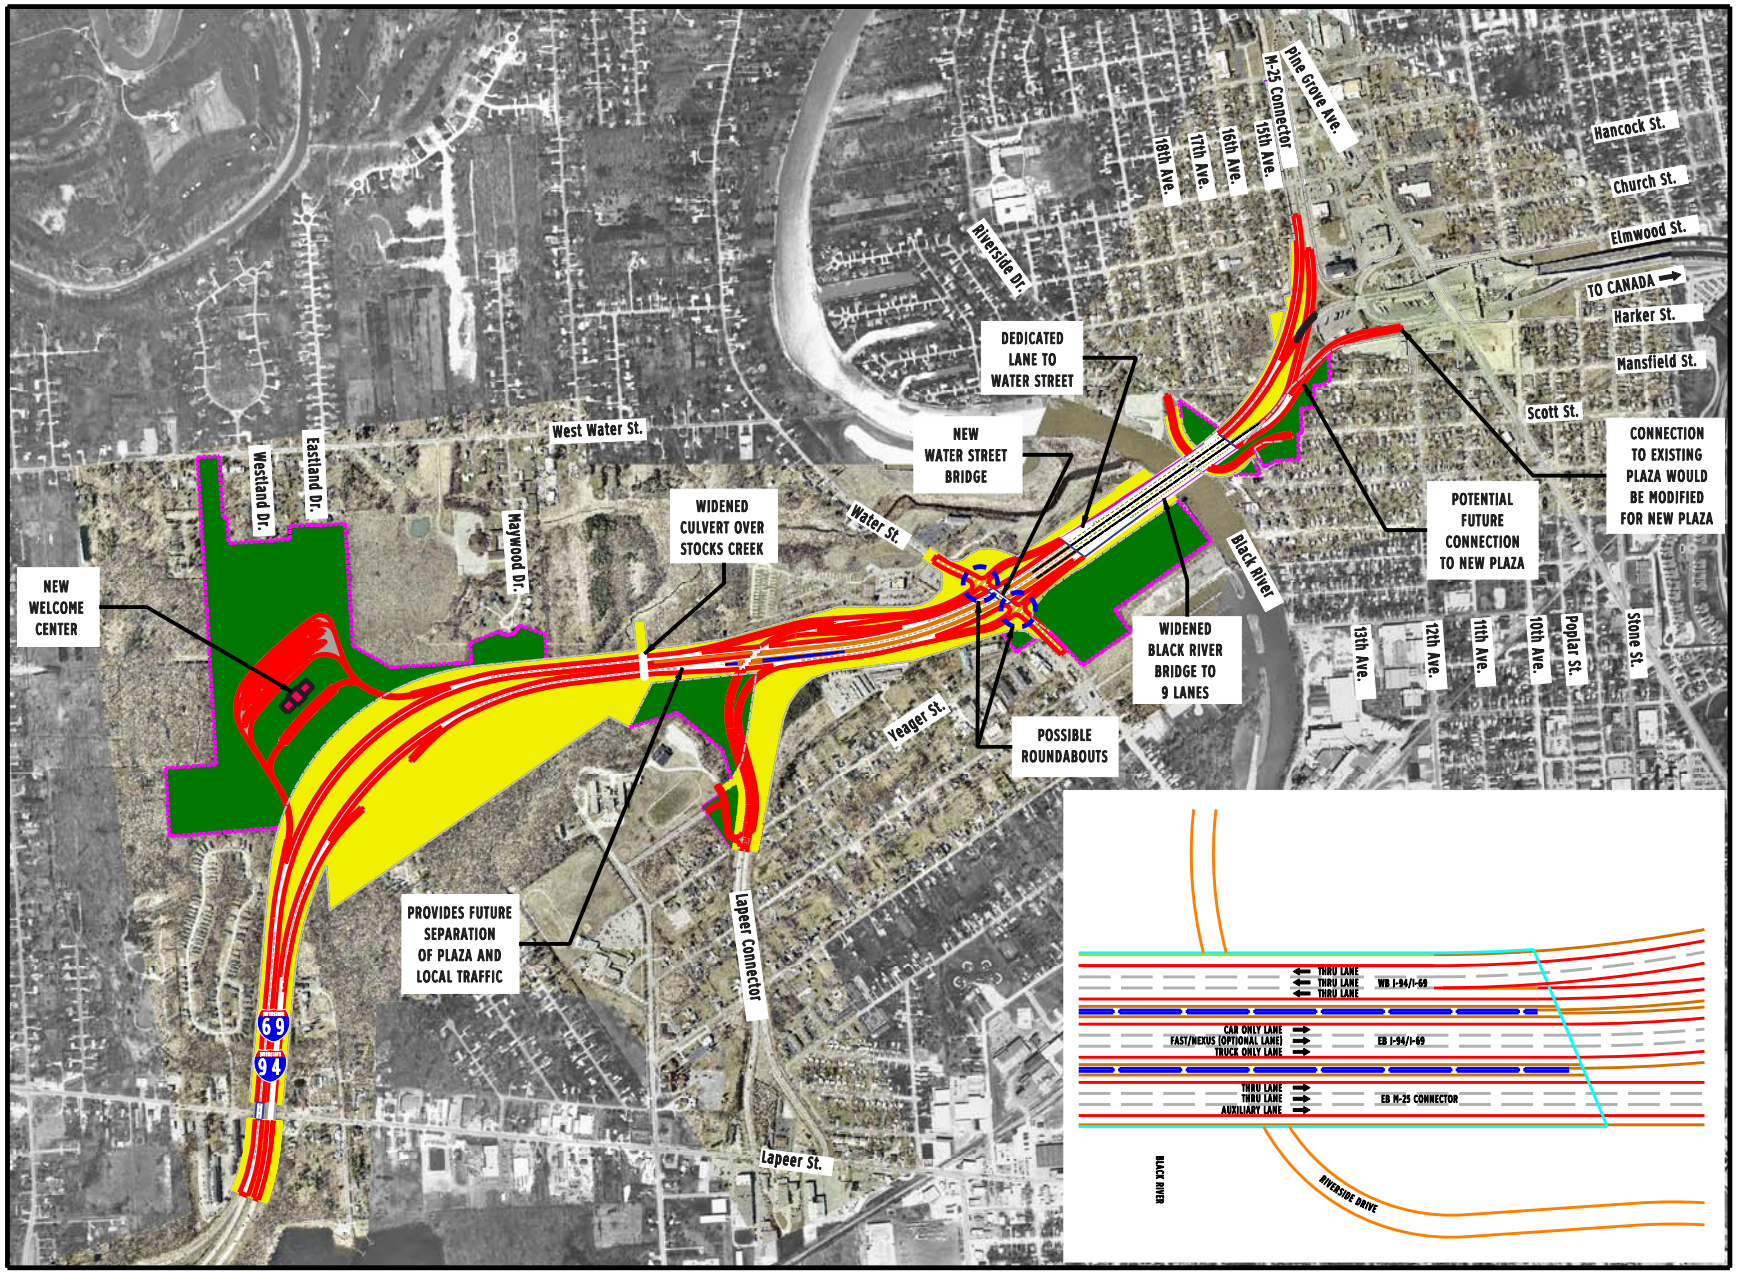

MDOT
Michigan Department of Transportation

SCALE
0 1000 2000

I-94/I-69 CORRIDOR CONNECTION TO EXISTING PLAZA

LEGEND
PROPOSED ROW
EXISTING ROW

N
W E
S

WilburSmith ASSOCIATES
ENGINEERS PLANNERS ECONOMISTS