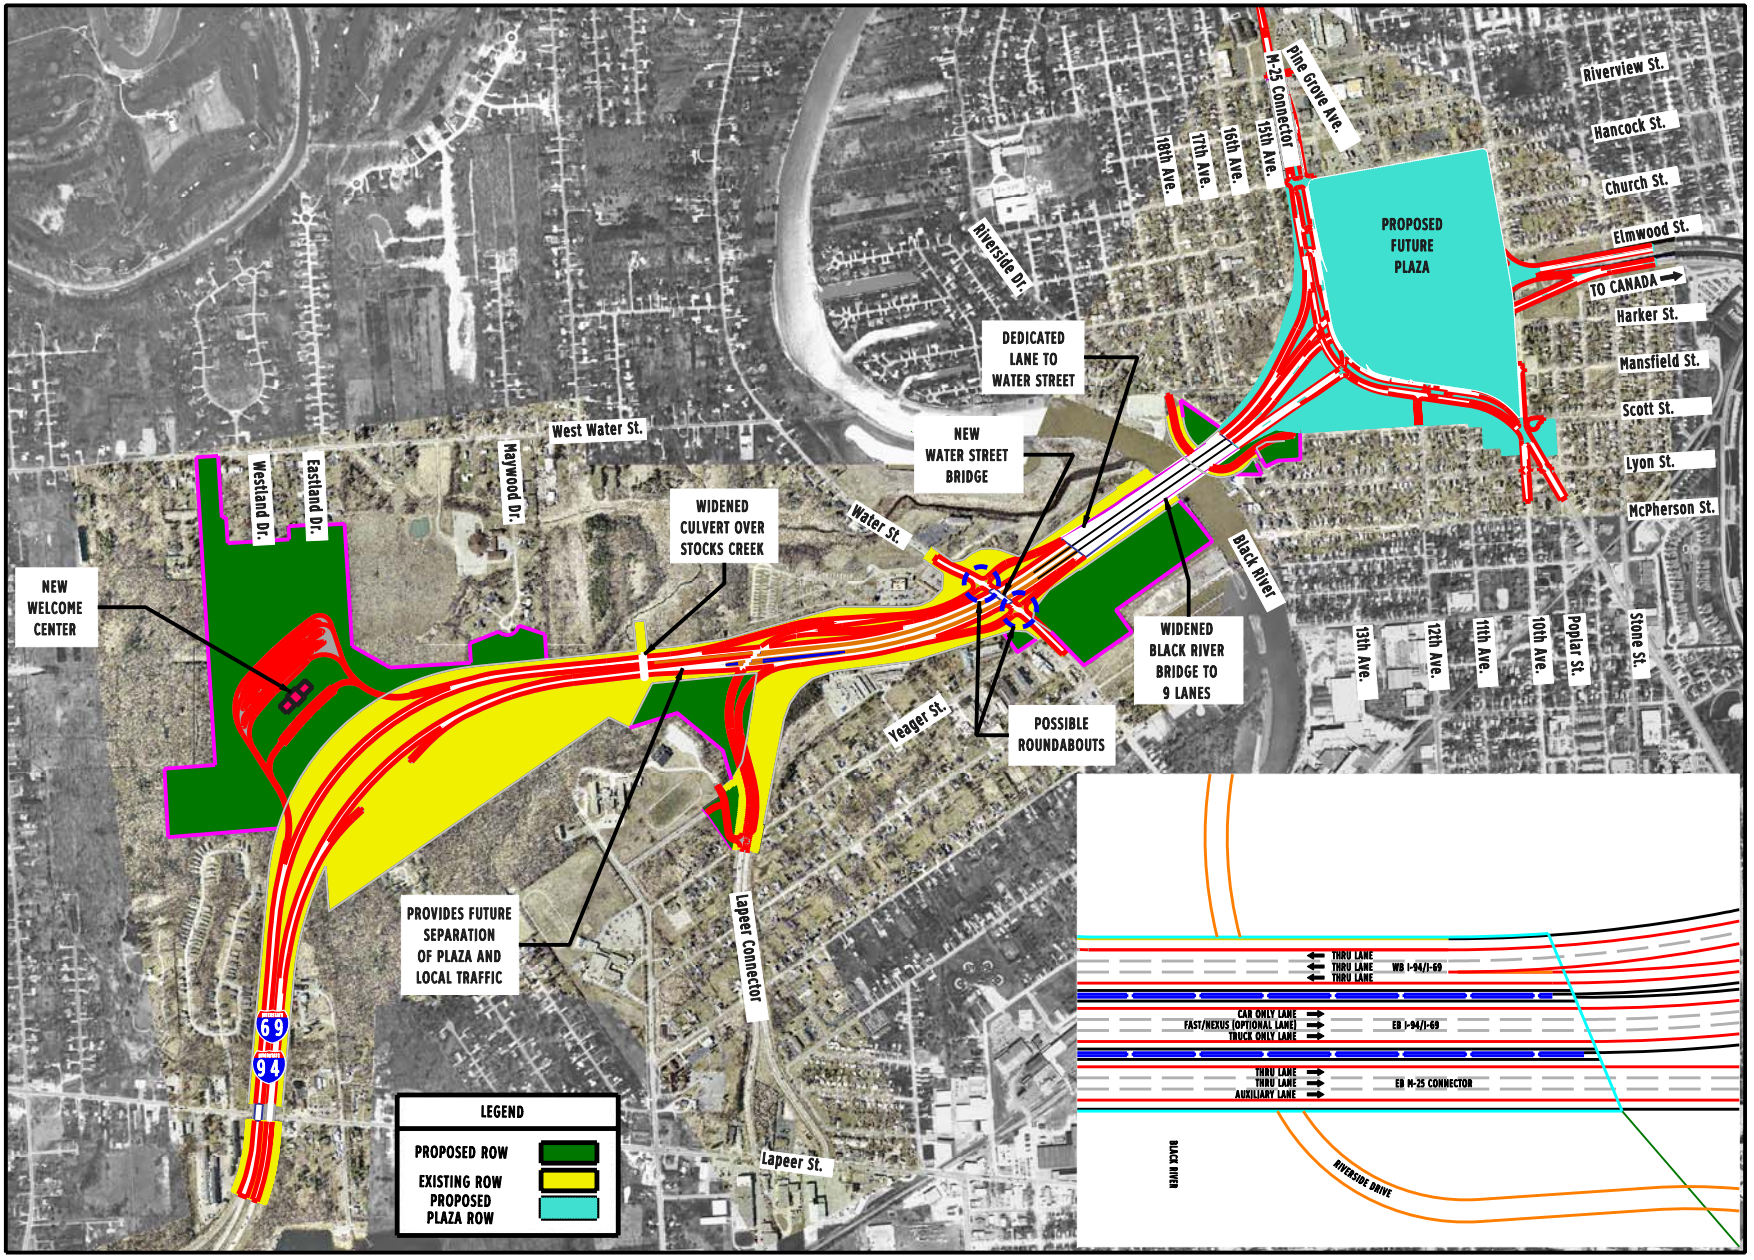

MDOT
Michigan Department of Transportation

SCALE
0 1000 2000

I-94/I-69 CORRIDOR IMPROVEMENTS
CONNECTION TO BWB EIS PA-4

N
W E
S

WilburSmith ASSOCIATES
ENGINEERS PLANNERS ECONOMISTS