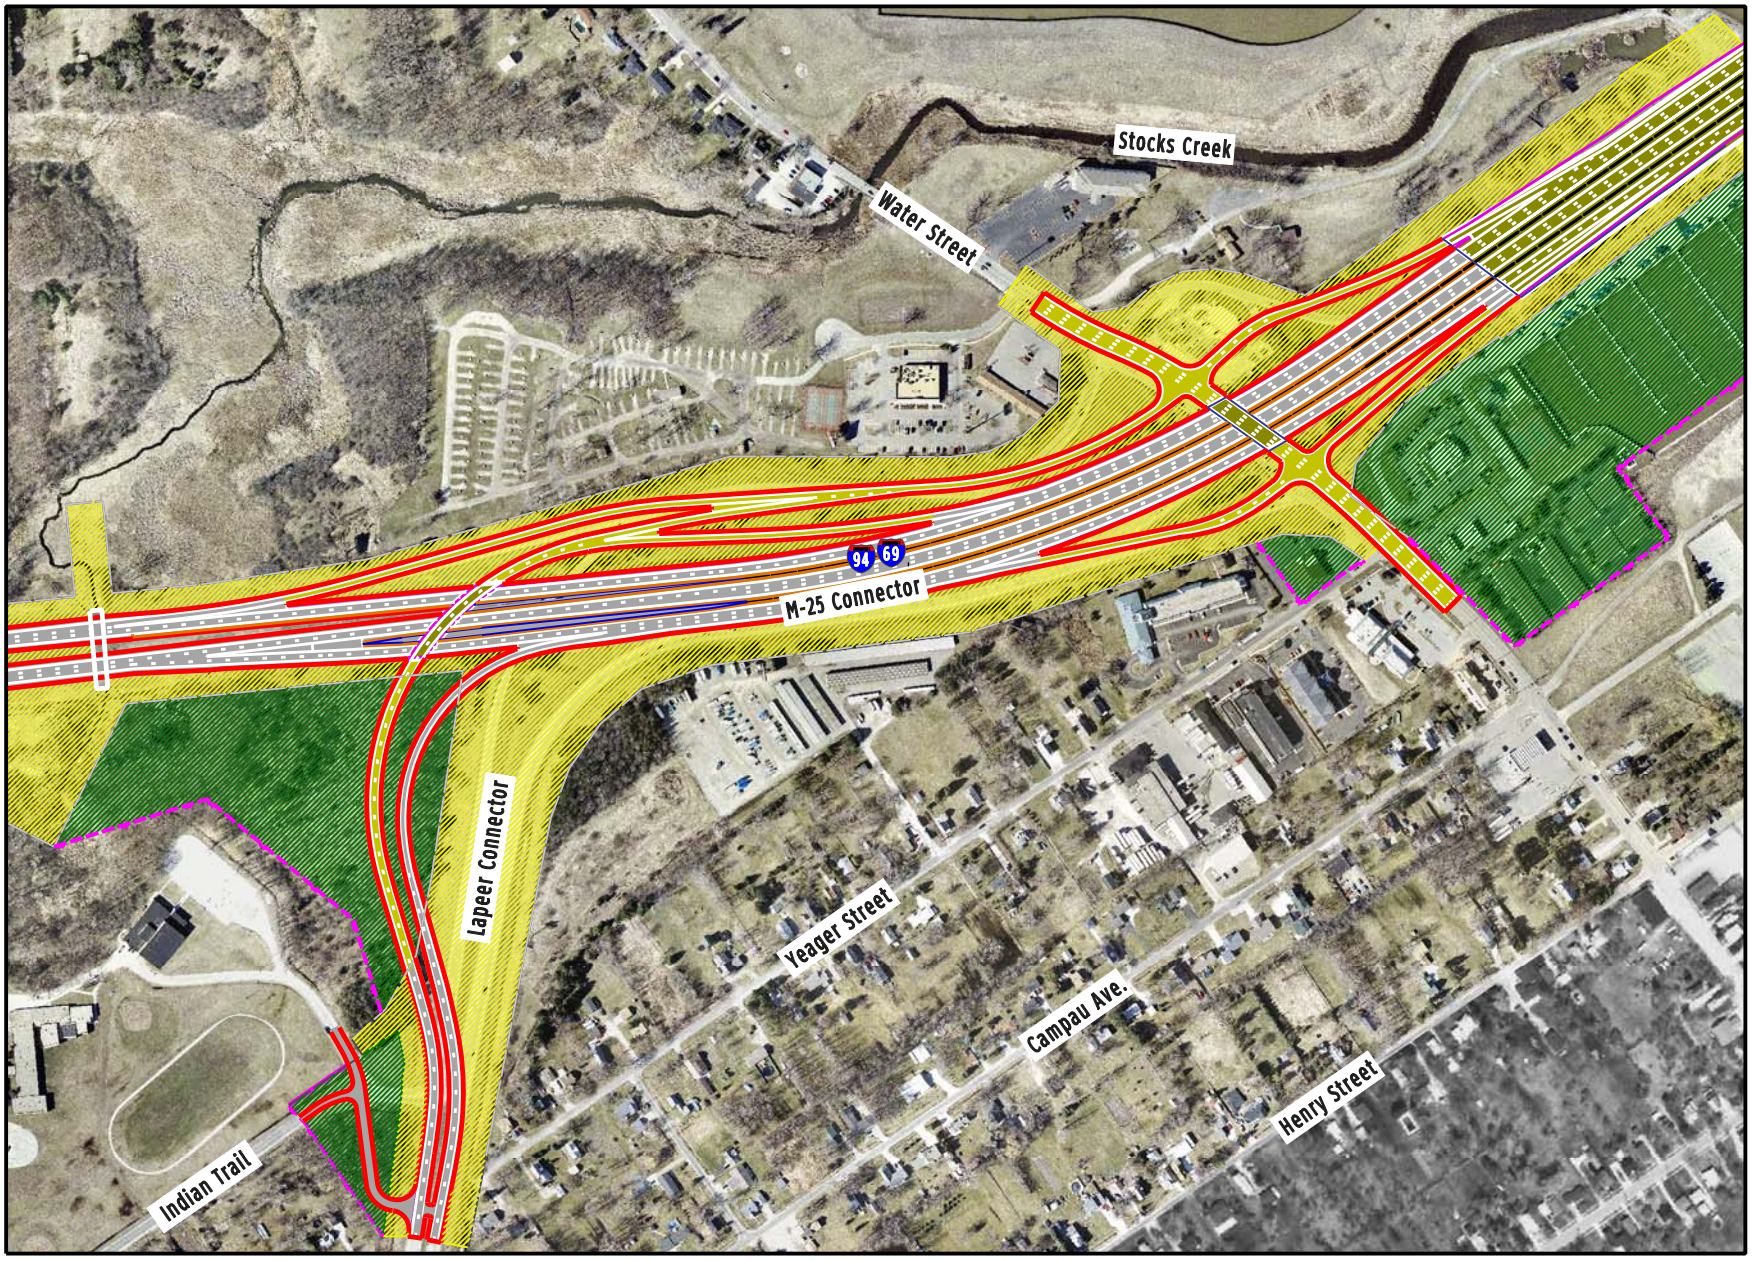

MDOT
Michigan Department of Transportation

SCALE
(IN FEET)
0 100 200 300 400 500

I-94/I-69 CORRIDOR
WATER STREET

LEGEND	
PROPOSED ROW	
EXISTING ROW	

W N S E

WilburSmith ASSOCIATES
ENGINEERS PLANNERS ECONOMISTS