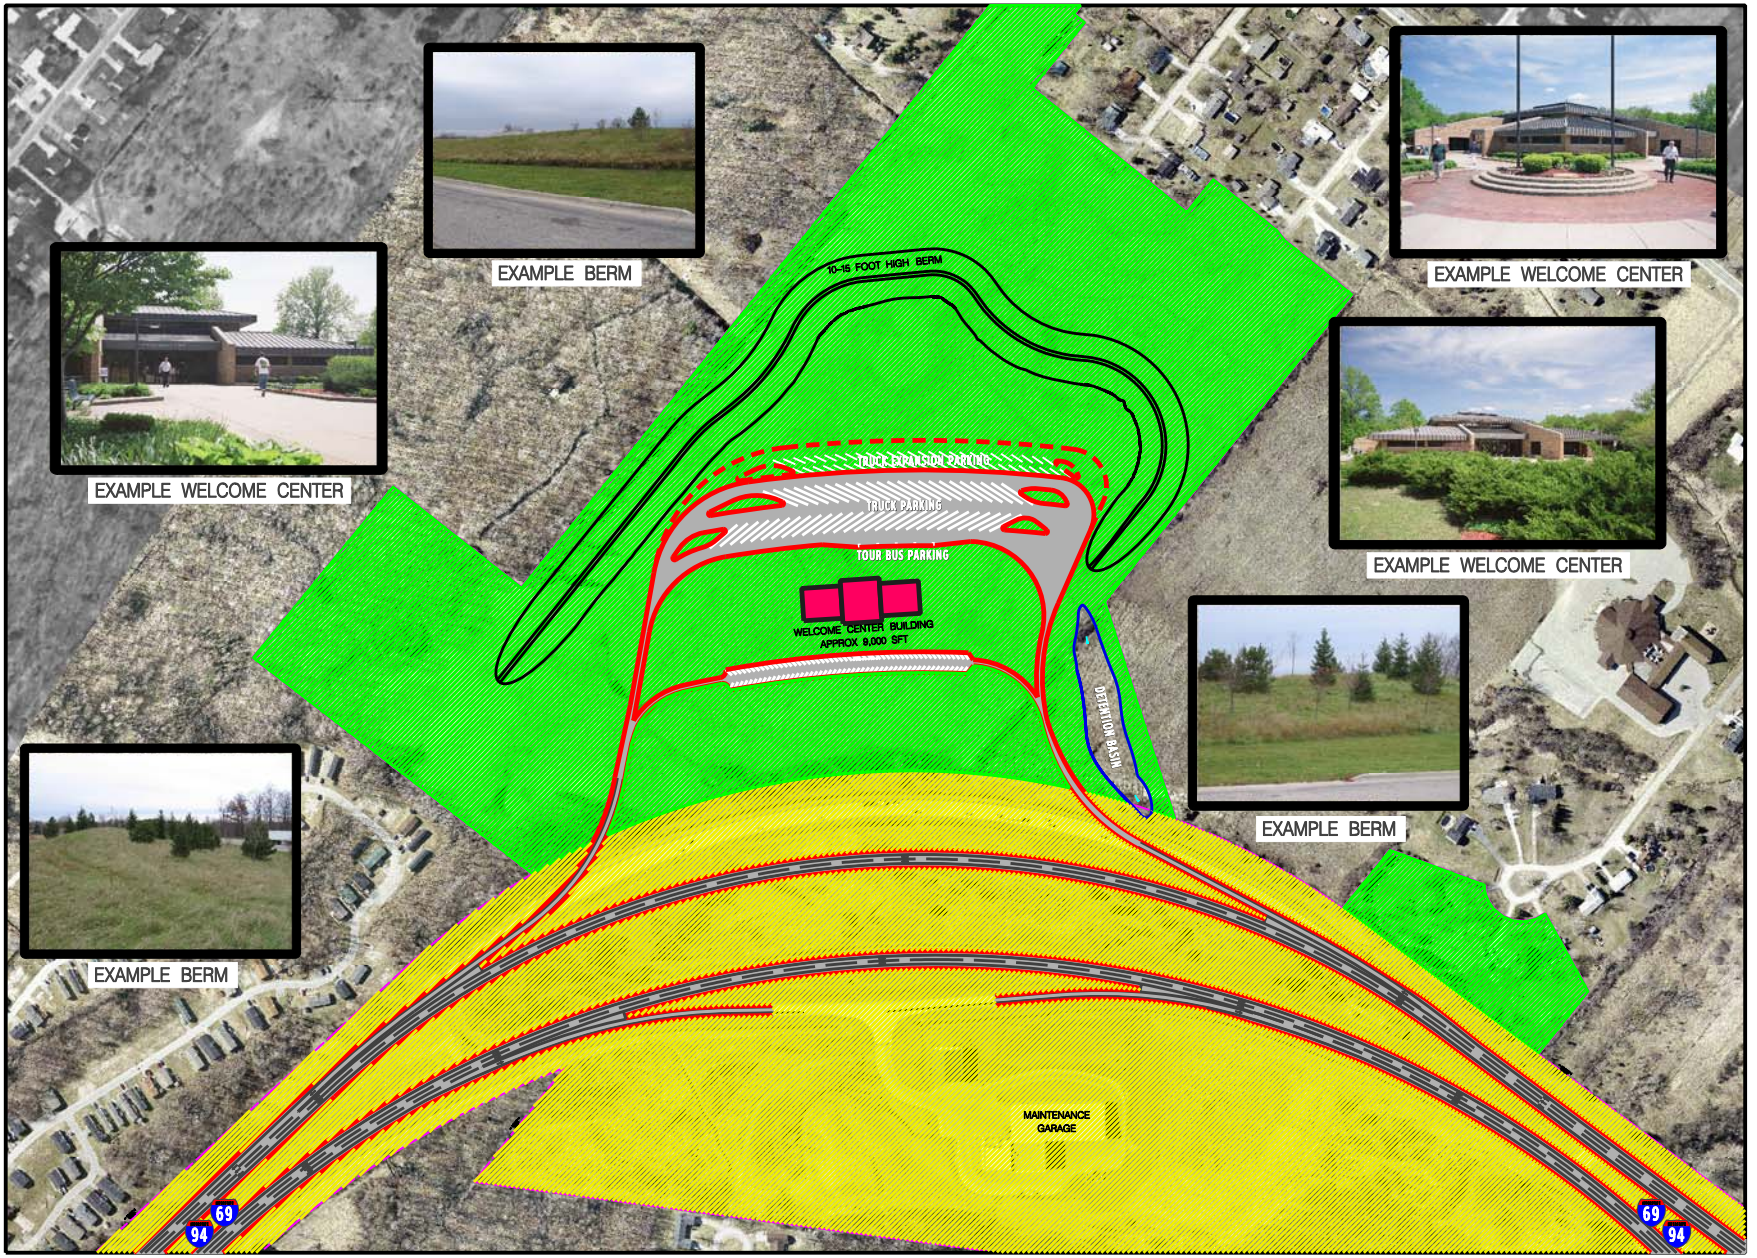

MDOT
Michigan Department of Transportation

SCALE
(IN FEET)
0 100 200 300 400 500

I-94/I-69 CORRIDOR WELCOME CENTER

LEGEND
PROPOSED ROW
EXISTING ROW

W N S E

ENGINEERS PLANNERS ECONOMISTS
WilburSmith ASSOCIATES