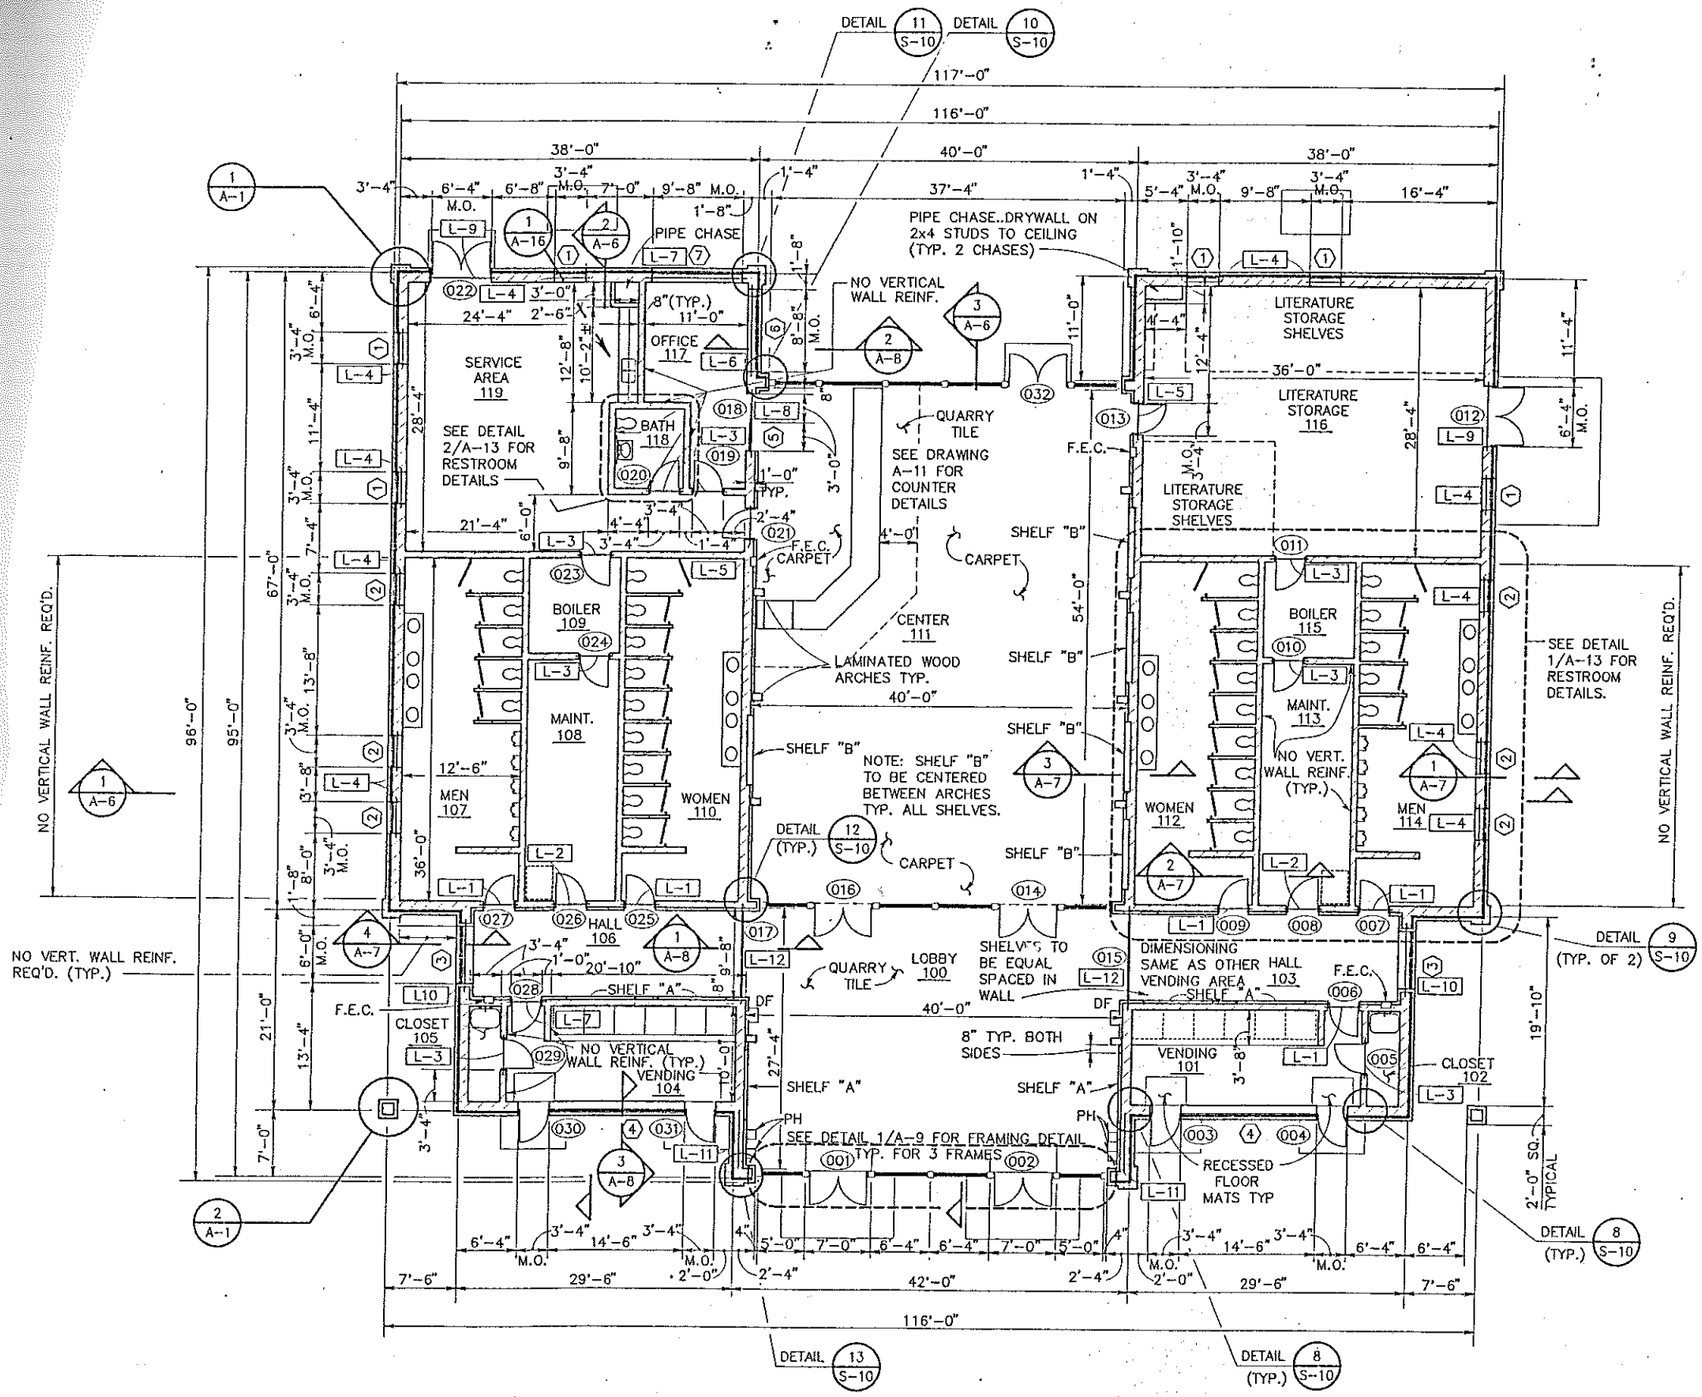

FIRST FLOOR PLAN

SCALE: 1/8" = 1'-0"

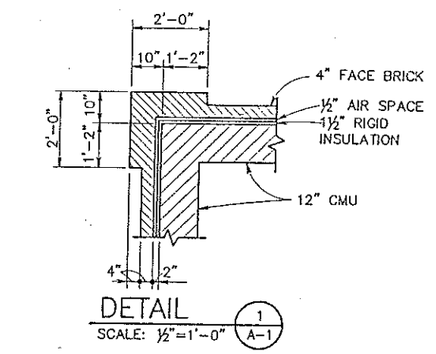

DETAIL

SCALE: ½"=1'-0" (1/A-1)

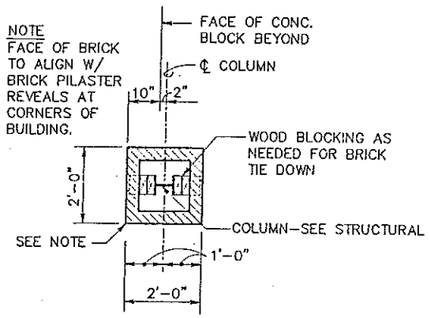

DETAIL

SCALE: ½"=1'-0" (2/A-1)

NOTES:

1. [L-XX] INDICATES LINTEL AT THE OPENING. SEE LINTEL SCHEDULE ON DWG. A-16.
2. EXTERIOR WALLS: ALL 12" BLOCK EXTERIOR WALLS SHALL HAVE #5 @ 24" E.F. VERTICAL REINFORCEMENT UNLESS INDICATED OTHERWISE.
3. INTERIOR WALLS: (A) ALL 8" BLOCK INTERIOR WALLS SHALL HAVE #5 @ 24" VERTICAL REINFORCEMENT UNLESS INDICATED OTHERWISE.
   (B) ALL 12" BLOCK WALLS SHALL HAVE #5 @ 32" VERTICAL REINFORCEMENT UNLESS INDICATED OTHERWISE. SEE SECTION 3/A-7 & DWG. A-10 FOR LOCATION OF VERTICAL REINFORCEMENT.
4. ALL VERTICAL REINFORCING TO BE GROUTED FULL WALL HEIGHT IN BLOCK CELLS.
5. FOR ADDITIONAL REINFORCING AROUND OPENINGS SEE GENERAL STRUCTURAL DETAILS ON DWG. S-14.
6. FOR GENERAL STRUCTURAL NOTES AND DETAILS SEE DWG. S-13 THRU S-15.

MICHIGAN DEPARTMENT OF TRANSPORTATION

CLARE WELCOME CENTER
FLOOR PLAN

A-1

NOTE:
ALL ROOF MOUNTED ITEMS OR STACKS, PIPES, AND GRILLES ARE TO BE FINISHED TO MATCH THE COLOR OF THE STANDING SEAM ROOF.

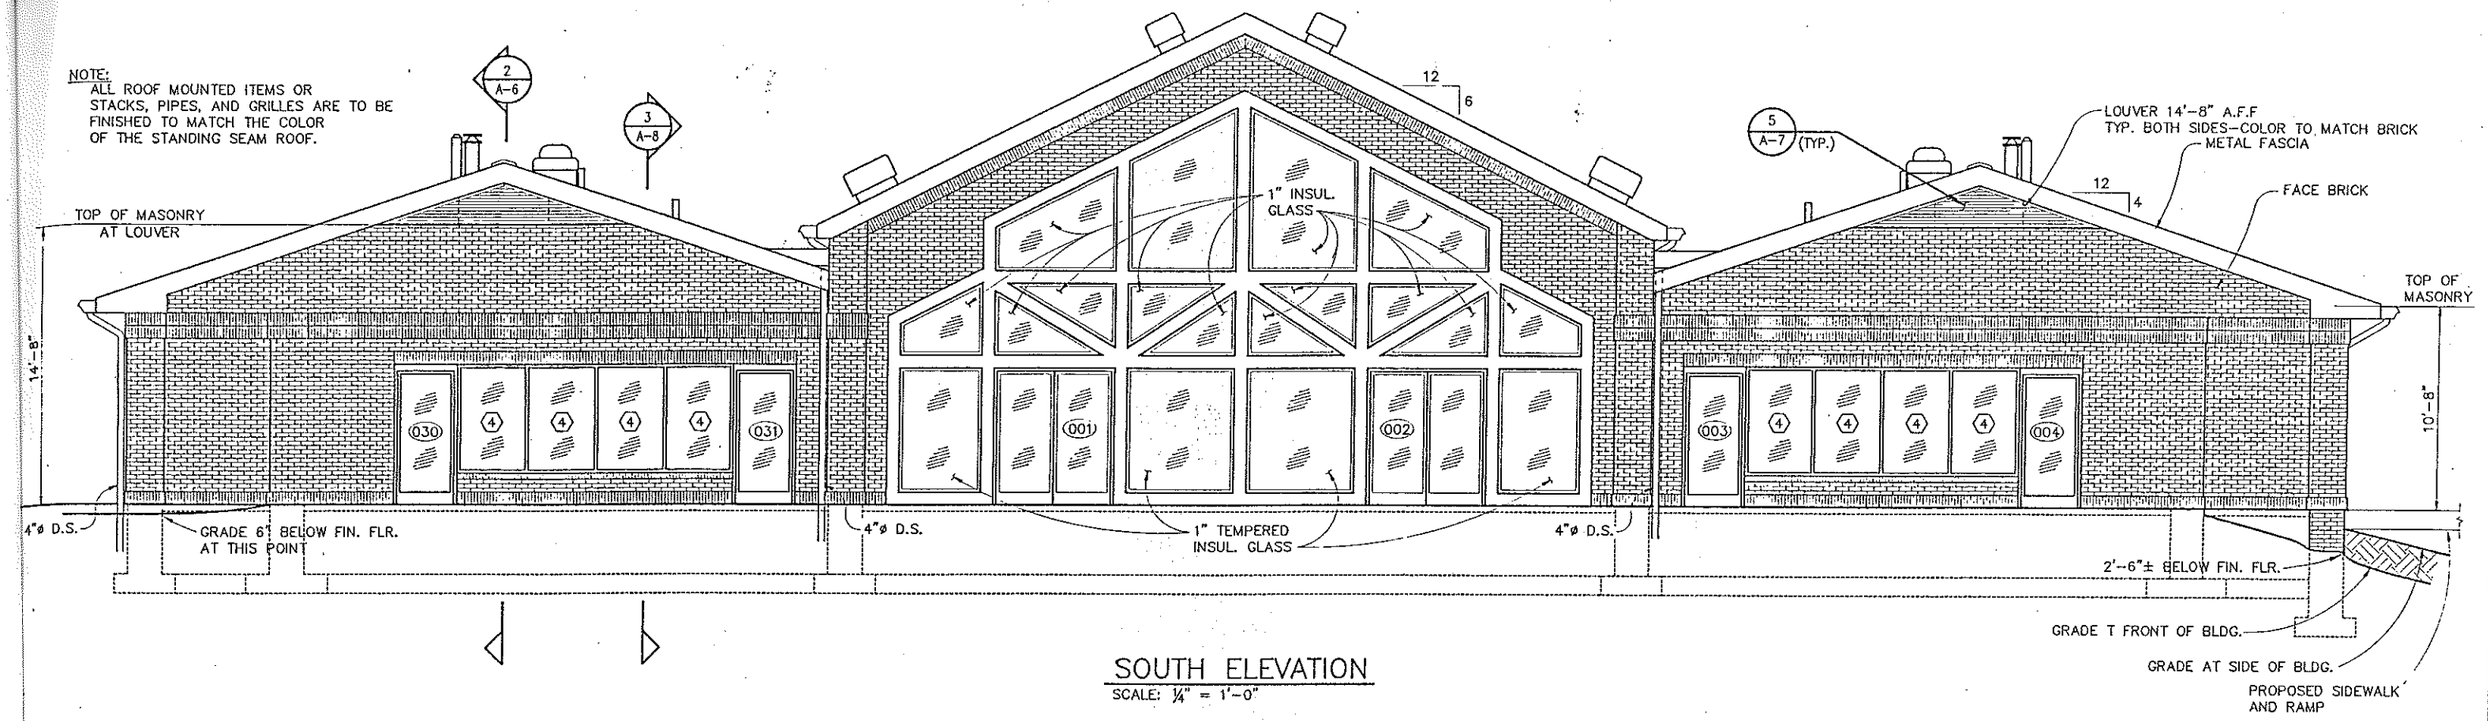

SOUTH ELEVATION
SCALE: 1/4" = 1'-0"

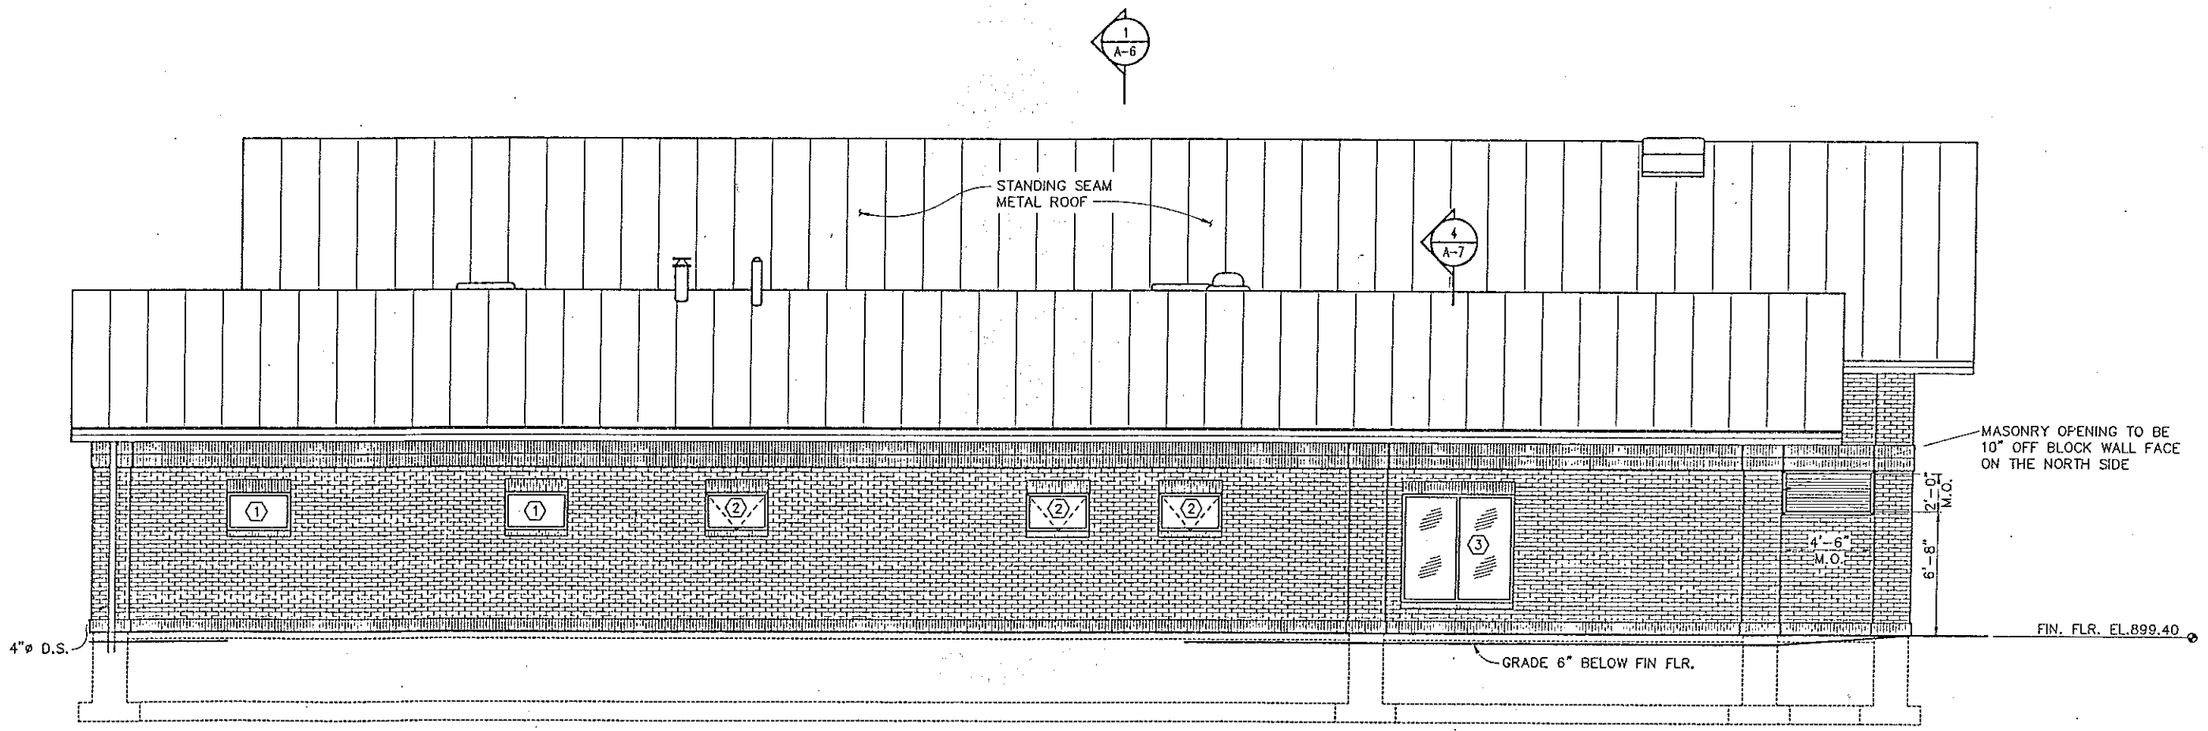

WEST ELEVATION

MICHIGAN DEPARTMENT OF TRANSPORTATION

CLARE WELCOME CENTER
ELEVATIONS

A-4

NOTE:
ALL ROOF MOUNTED ITEMS OR STACKS AND PIPES ARE TO BE FINISHED TO MATCH THE COLOR OF THE STANDING SEAM ROOF.

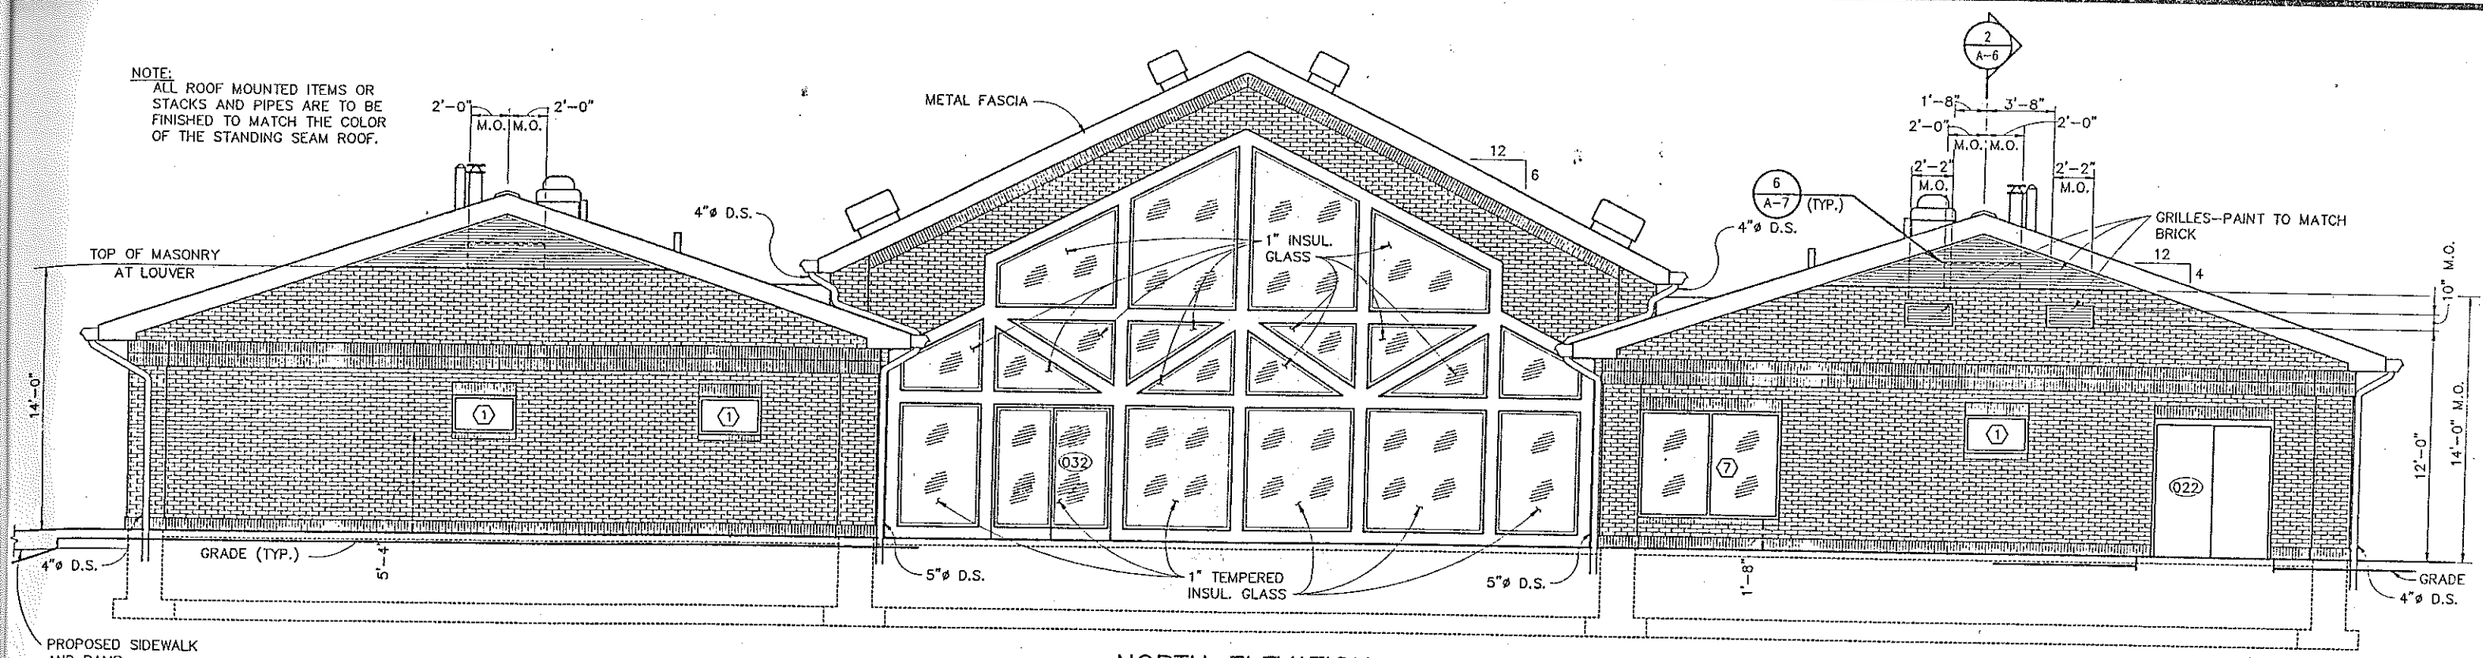

NORTH ELEVATION
SCALE: 1/4" = 1'-0"

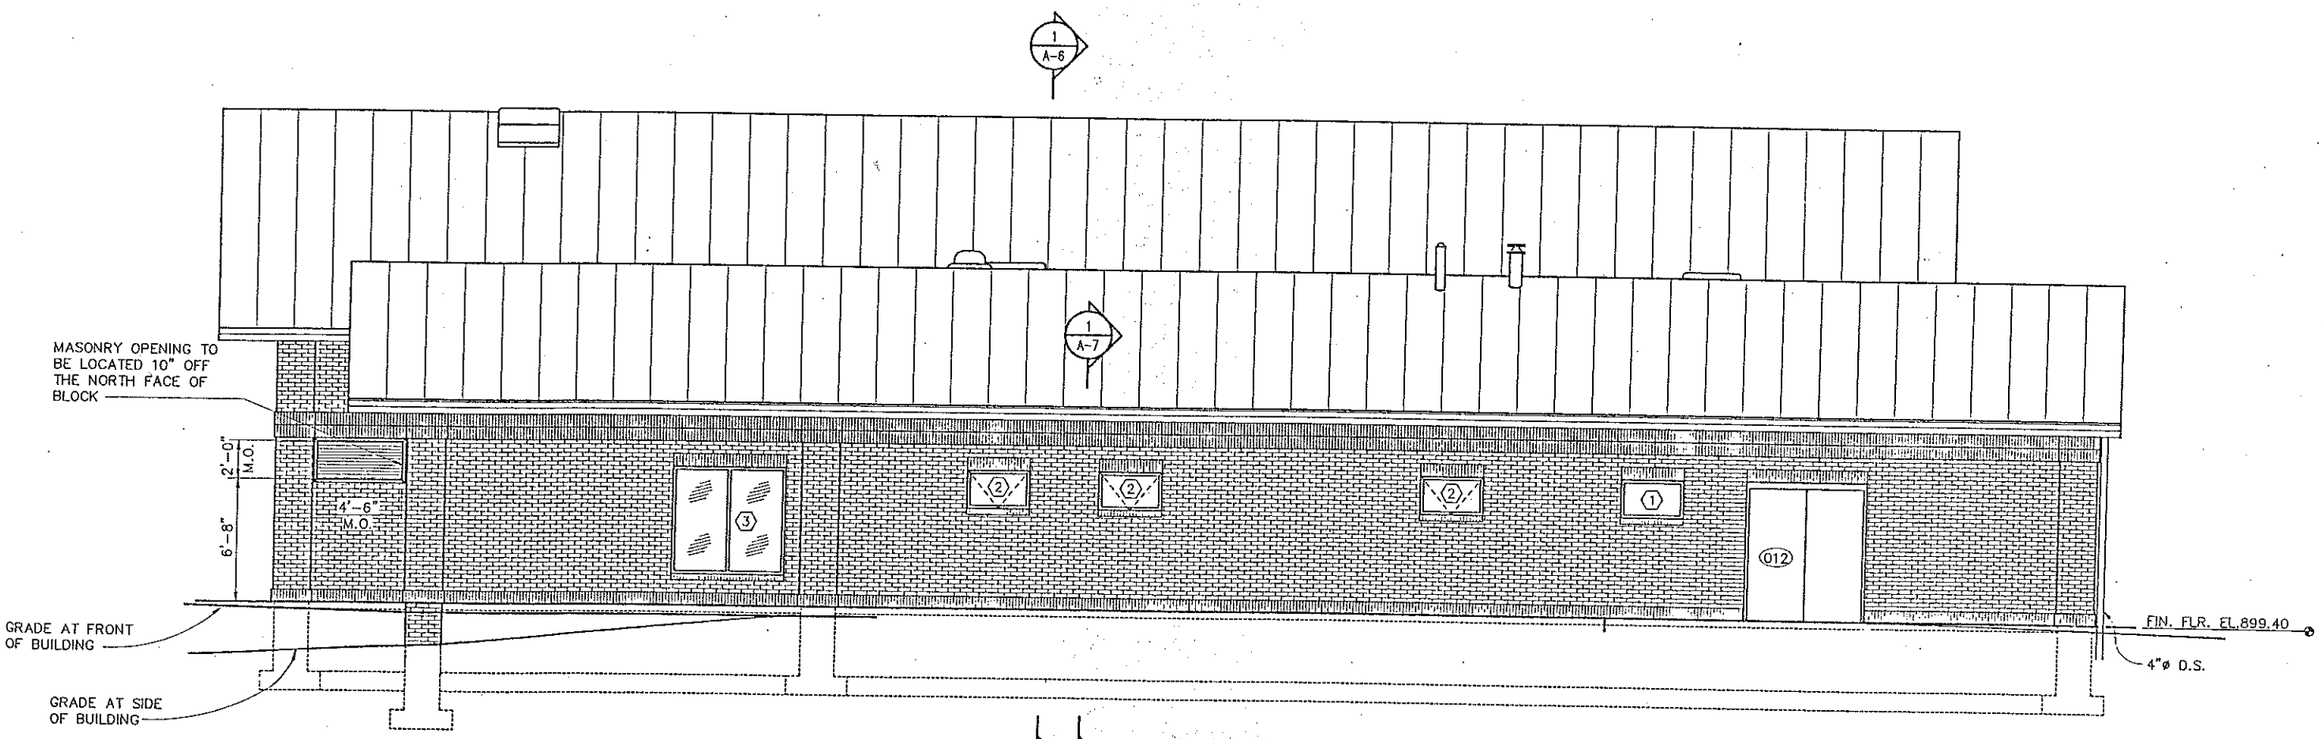

EAST ELEVATION
SCALE: 1/4" = 1'-0"

MICHIGAN DEPARTMENT OF TRANSPORTATION

CLARE WELCOME CENTER
ELEVATIONS

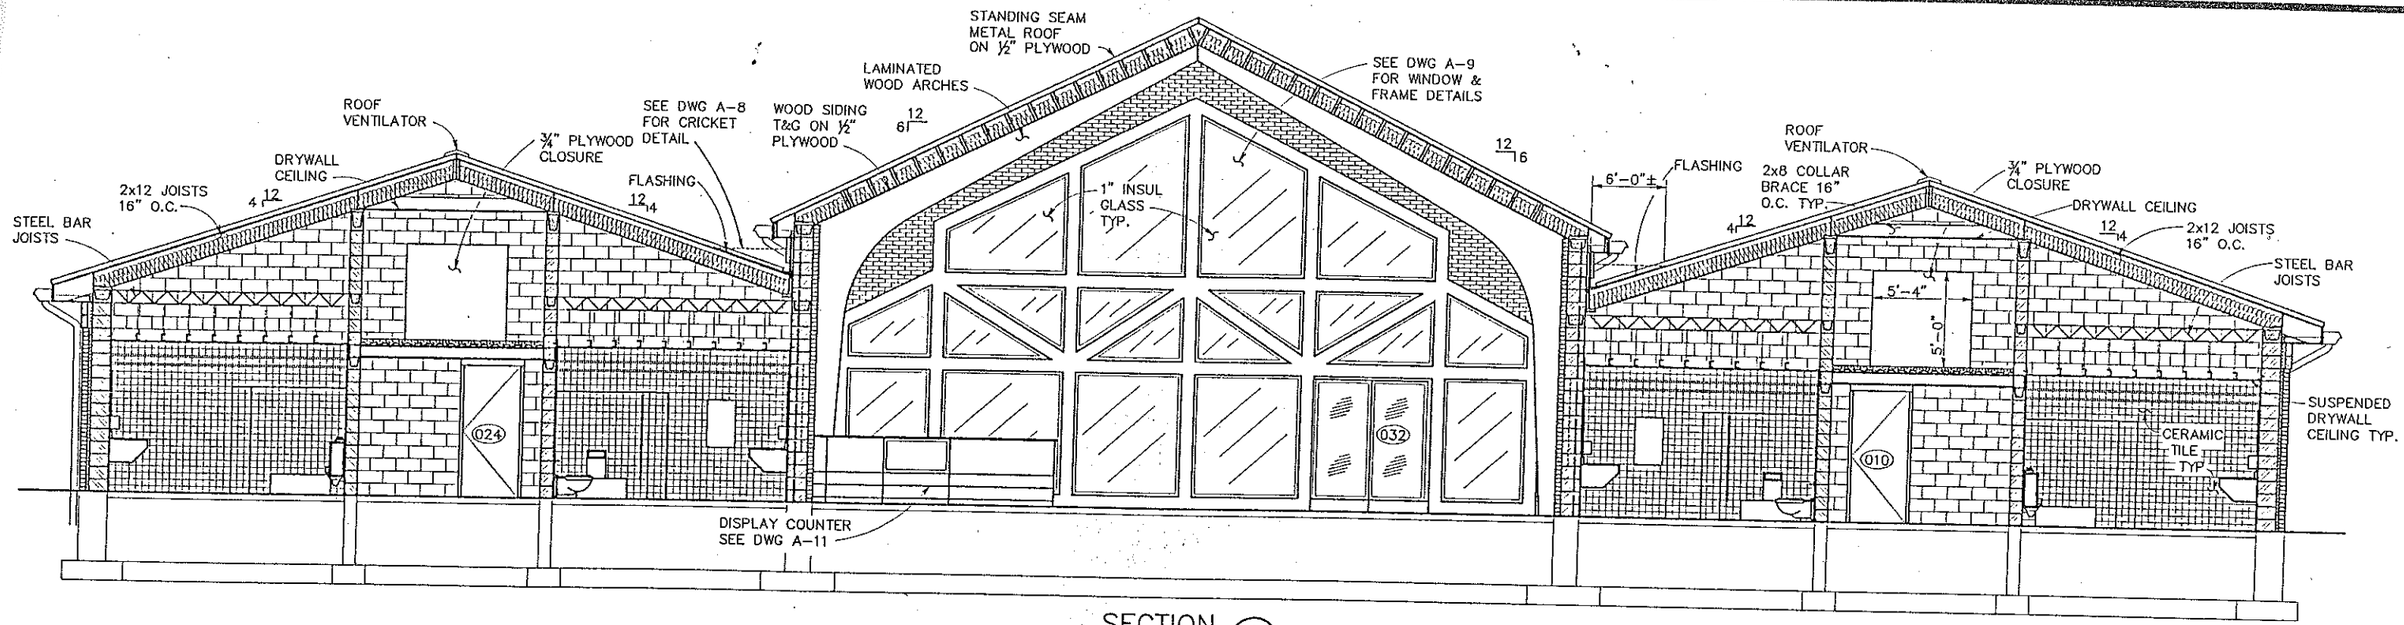

SECTION (1) A-1,S-2
SCALE: ¼"=1'-0"

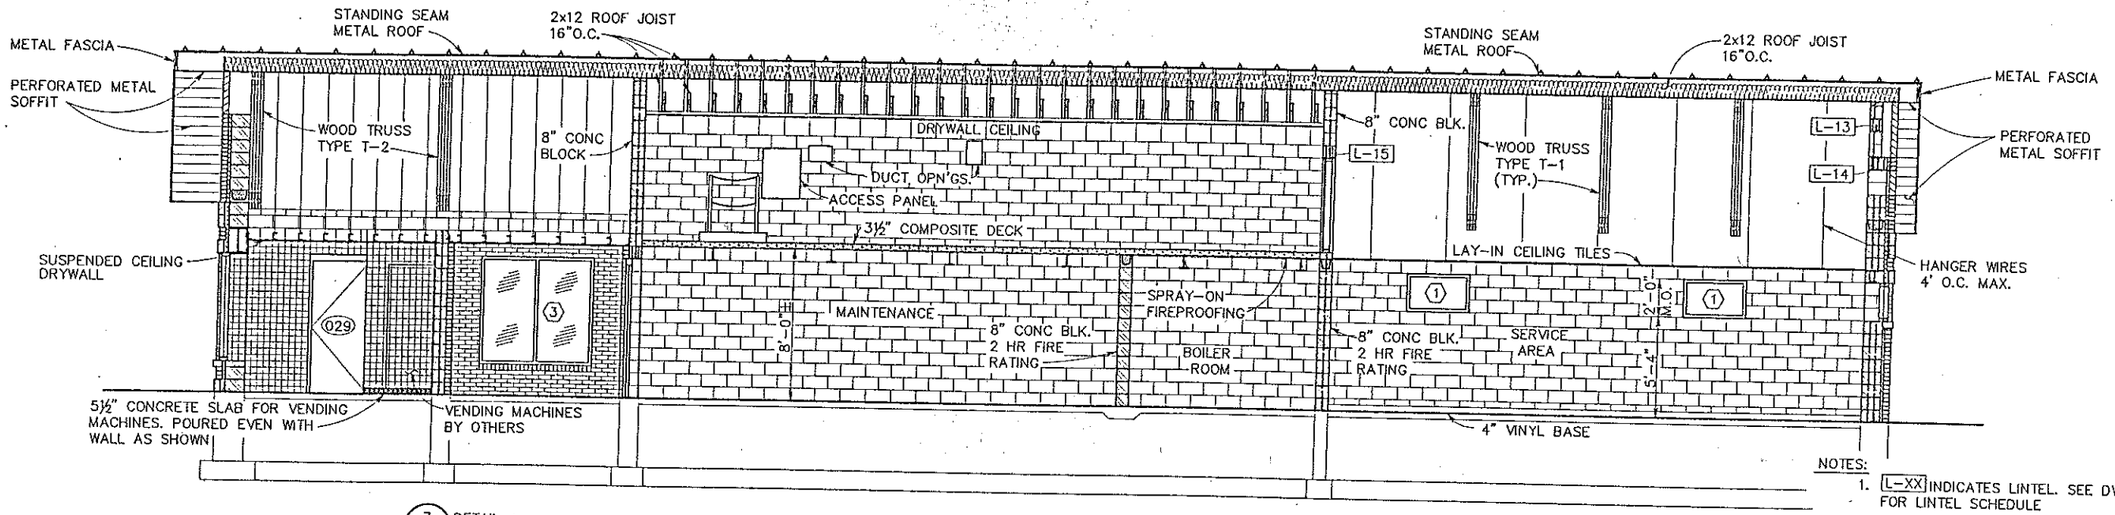

SECTION (2) A-1,S-2
SCALE: ¼"=1'-0"

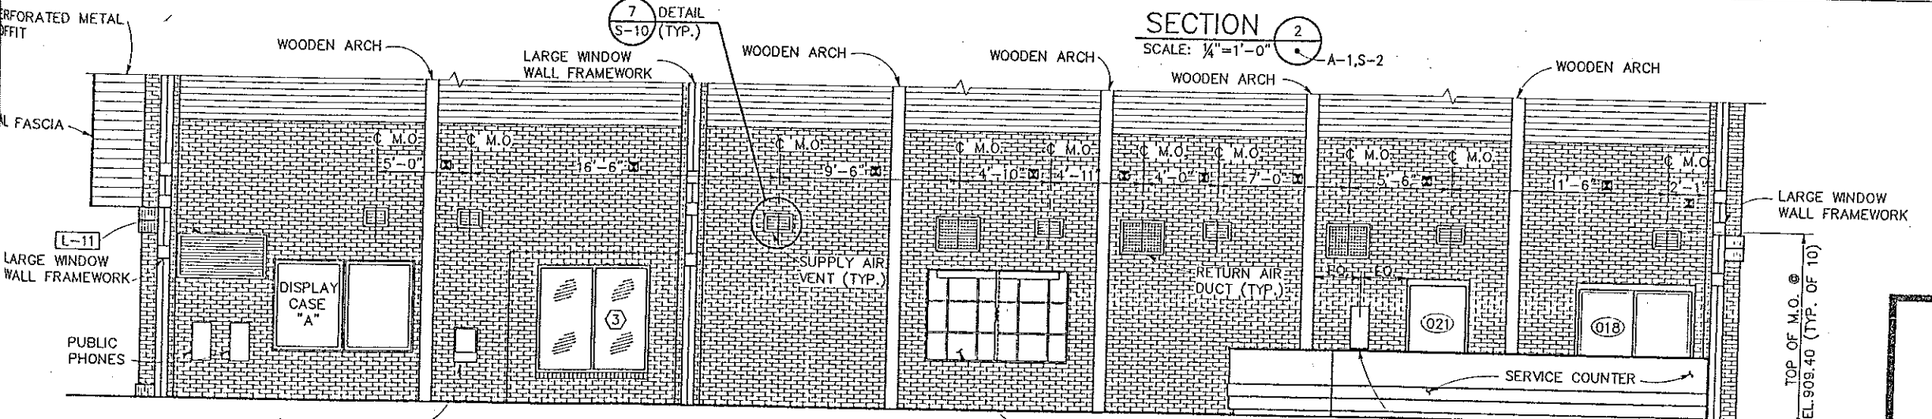

NOTES:

1. L-XX INDICATES LINTEL. SEE DWG. A-16 FOR LINTEL SCHEDULE
2. DIMENSIONS NOTED IN THIS MANNER ARE THE RESPONSIBILITY OF THE CONTRACTOR AND SHALL BE OBTAINED PRIOR TO SUBMISSION OF ANY SUBMITTALS FOR REVIEW.....
   - DIMENSIONS RESULTING FROM EQUIPMENT SHALL BE OBTAINED FROM THE EQUIPMENT MANUFACTURER'S APPROVED DRAWINGS.
   - DIMENSIONS PERTAINING TO EXISTING CONSTRUCTION SHALL BE VERIFIED IN THE FIELD.
3. GENERAL CONTRACTOR TO COORDINATE DUCT SIZE AND LOCATIONS WITH HVAC CONTRACTOR. SEE DETAIL 7/S-10 (TYP.)
4. SEE DWG. S-9 FOR TRUSS GEOMETRY.

MICHIGAN DEPARTMENT OF TRANSPORTATION

CLARE WELCOME CENTER
BUILDING ELEVATIONS

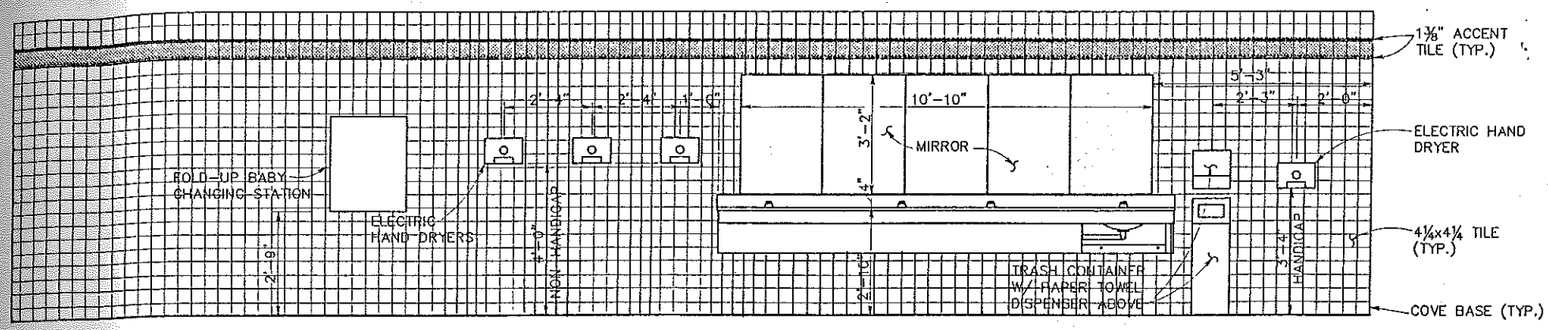

ELEVATION "A"
SCALE: ½"=1'-0"

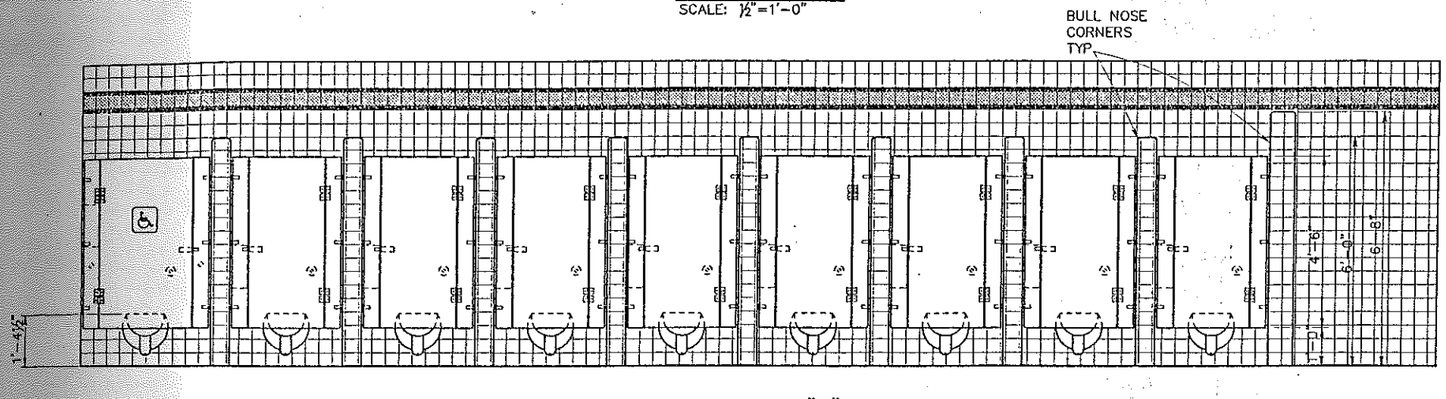

ELEVATION "B"
SCALE: ½"=1'-0"

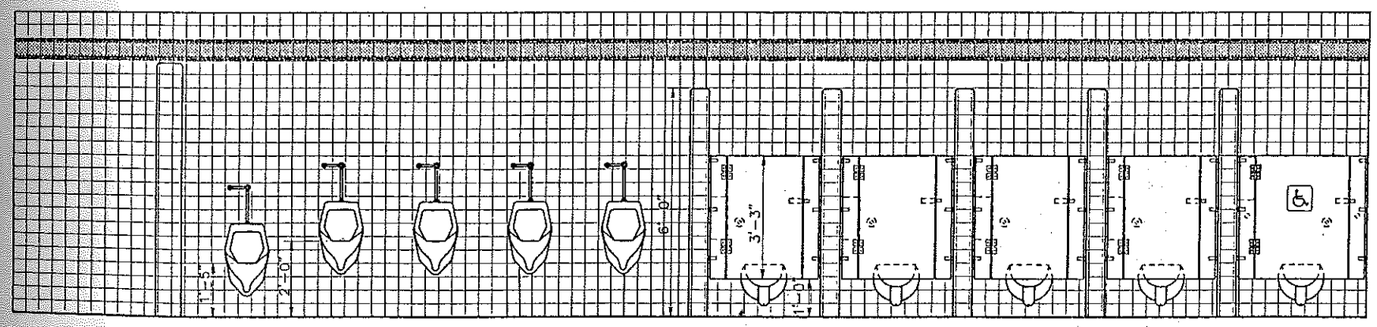

ELEVATION "C"
SCALE: ½"=1'-0"

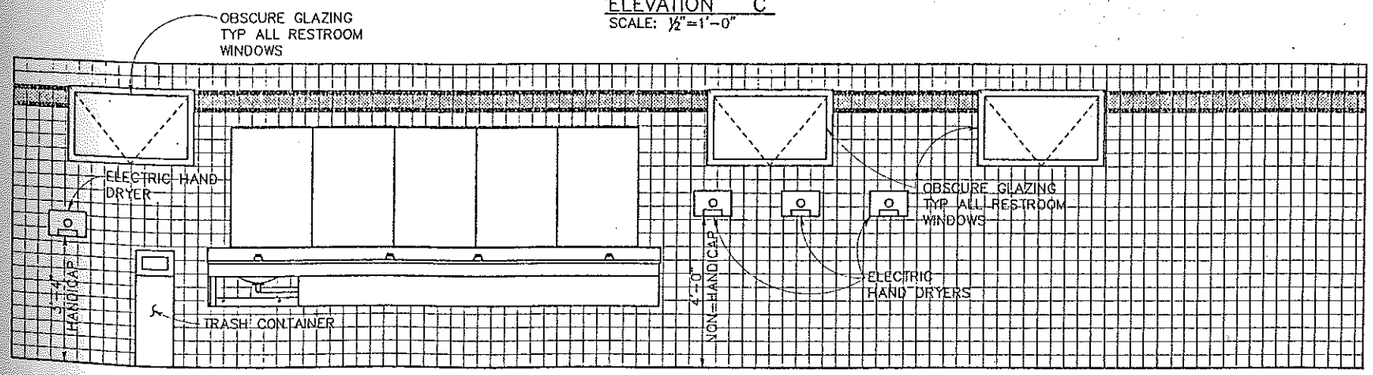

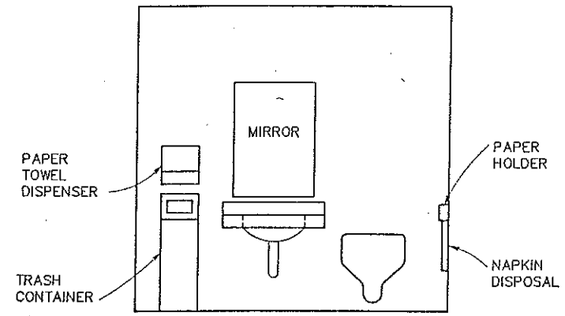

ELEVATION "E"
SCALE: ½"=1'-0"

MICHIGAN DEPARTMENT OF TRANSPORTATION

CLARE WELCOME CENTER
RESTROOM ELEVATIONS AND DETAILS

A-14

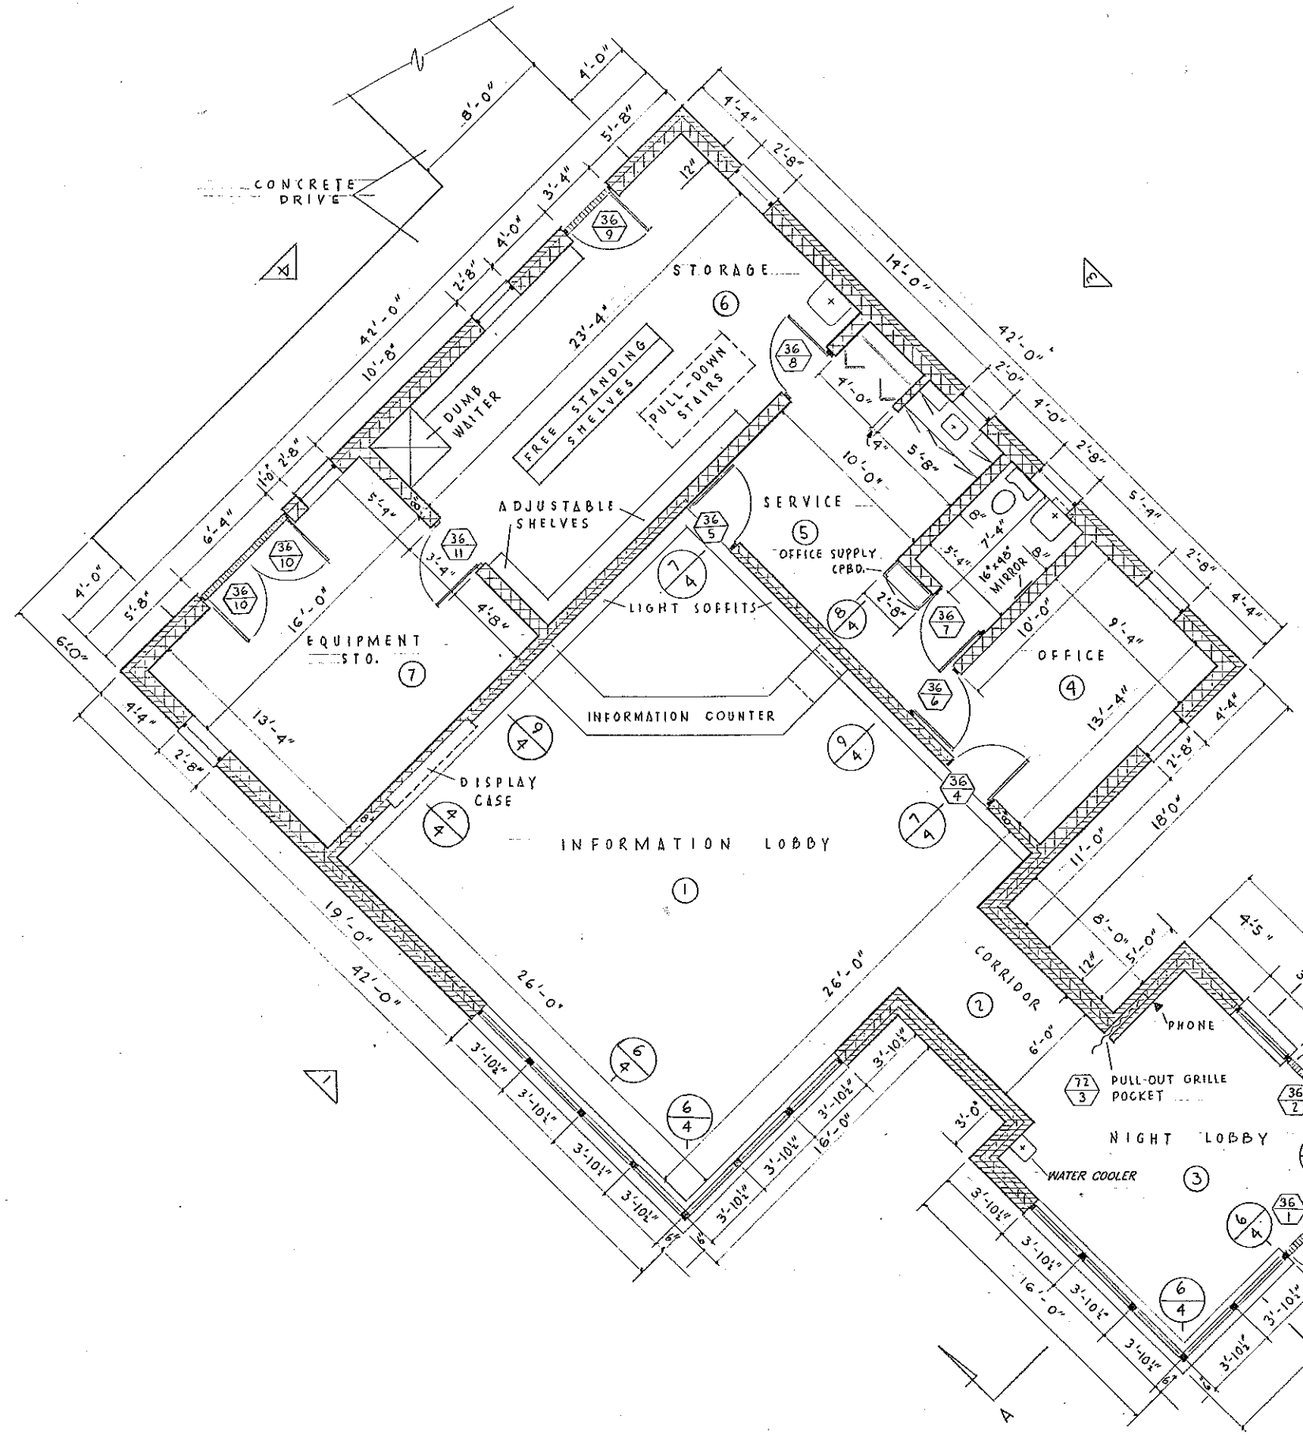

MATERIALS SYMBOLS

- EARTH, TOP SOIL
- SAND FILL
- CONCRETE
- BRICK
- CONCRETE BLOCK
- WOOD FRAMING
- WOOD BLOCKING
- WOOD FINISH
- RIGID INSULATION
- BATT INSULATION

DETAIL SYMBOLS

- A / 3 — SECTION; SHEET NUMBER
- 1 / 4 — DETAIL; SHEET NUMBER
- 2 — ELEVATION
- 32 / 4 — DOOR SIZE; DOOR NO.
- (5) — ROOM NO.

JULY 1, 1976
DATE

ENTIRE SHEET APPLIES TO INFORMATION CENTER

APPROVED BY Art Moe Green DATE 7/6/76

MICHIGAN DEPARTMENT OF STATE HIGHWAYS
TRAVEL INFORMATION CENTER
DUNDEE, MICHIGAN
GENERAL PLAN OF STRUCTURE

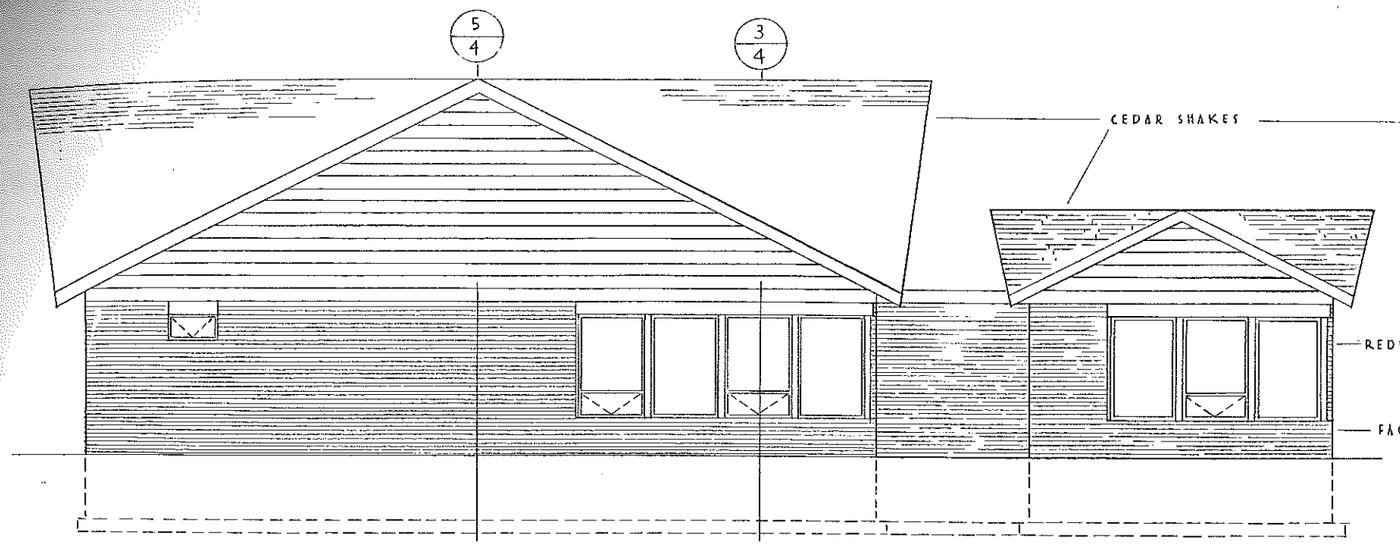

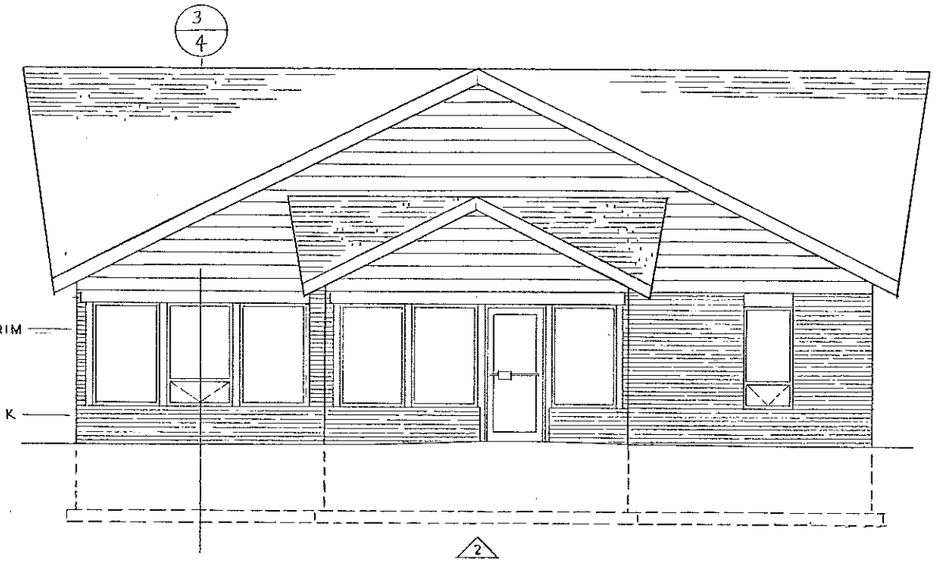

2

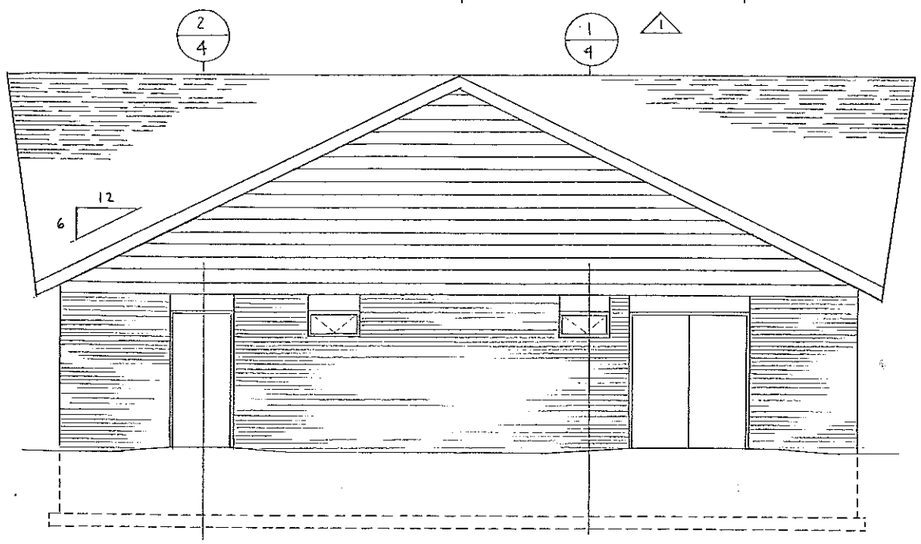

4

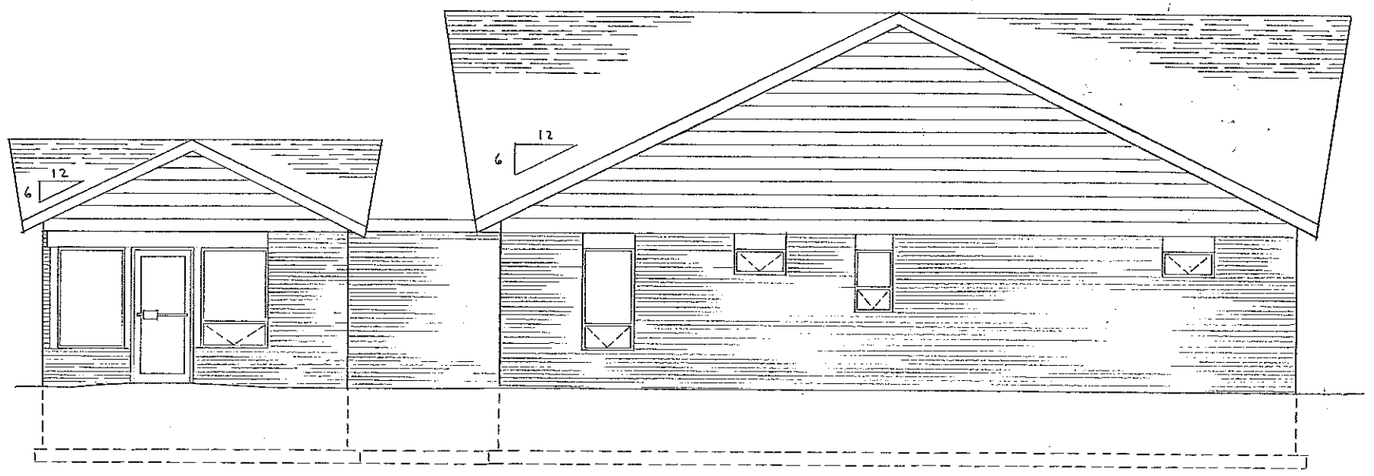

DOOR SCHEDULE

NO.	SIZE	TYPE	DOOR MATERIAL	DOOR FINISH	FRAME MATERIAL	FRAME FINISH	HDW.	REMARKS
	2'-8"x7'-0"x1¾" / 3'-0"x7'-0"x1¾" / 6'-0"x7'-0"	FLUSH / GLAZED / FOLDING	DARK BRONZE ALUM. / HOLLOW STEEL / PLASTIC FACE-SOLID CORE / GALV. STEEL BAKE	PAINT / PLASTIC LAMINATE	DARK BRONZE ALUM. / HOLLOW STEEL	PAINT / HARD ANODIC	BUTTS-4½"x4½" / LOCKSET / THRESHOLD	
1	x	x	x	x	x	x	x x x	
2	x	x	x	x	x	x	x x x	
3	x	x		x				
4	x	x	x	x	x	x	x x	STOP
5	x	x	x	x	x	x	x x	STOP
6	x	x	x	x	x	x	x x	STOP
7	x	x	x	x	x	x	x x	STOP
8	x	x	x	x	x	x	x x	
9	x	x	x	x	x	x	x x x	URETHANE CORE, STOP, KICK PLATE
10	2	x	x	x	x	x	2 x x	URETHANE CORE, FLUSH BOLT, W. STRIP

ROOM FINISH SCHEDULE

ROOM	NO.	FLOOR: QUARRY TILE 1	FLOOR: VINYL-ASBESTOS TILE 2	FLOOR: CONCRETE 3	BASE: QUARRY TILE 1	BASE: VINYL 2	BASE: 3	WALL MATERIAL: FACE BRICK 1	WALL MATERIAL: L.W. BLOCK 2	WALL MATERIAL: 3	WALL FINISH: PAINT 1	WALL FINISH: 2	WALL FINISH: 3	CEILING MATERIAL: GYPSUM BOARD 1	CEILING MATERIAL: BEAM & PLANK 2	CEILING MATERIAL: TRANSITE 3	CEILING FINISH: PAINT 1	CEILING FINISH: STAIN 2	CEILING FINISH: 3	REMARKS
INFORMATION LOBBY	1	x			x			x						x			x			
CORRIDOR	2	x			x			x						x			x			
NIGHT LOBBY	3	x			x			x							x			x		
OFFICE	4		x			x			x		x			x			x			
SERVICE	5								x		x			x			x			
STORAGE	6		x						x		x			x			x			
EQUIP'T. STORAGE	7			x					x		x					x				
TOILET			x			x			x		x			x			x			

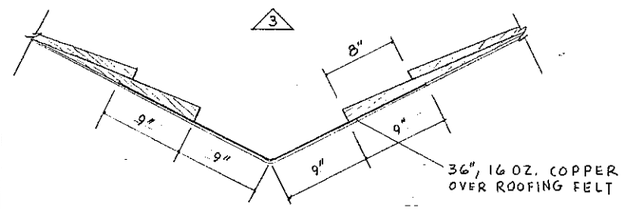

VALLEY SECTION
SCALE: 1½" = 1'-0"

ENTIRE SHEET APPLIES TO INFORMATION CENTER

JULY 1, 1976
DATE

MICHIGAN DEPARTMENT OF STATE HIGHWAYS

TRAVEL INFORMATION CENTER
DUNDEE
ELEVATIONS

MICROFILMED

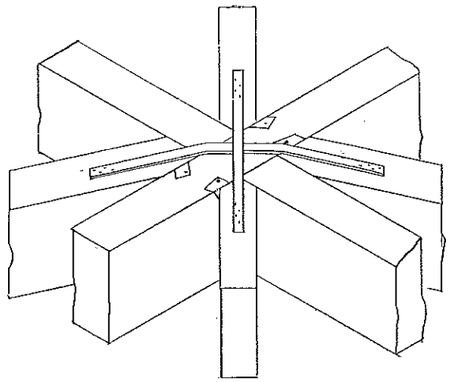

TIE VALLEY RAFTERS TOGETHER WITH STRAP TIES, 14 GA. MIN.

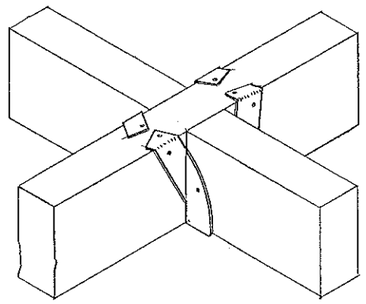

CONNECT RIDGE BEAMS WITH JOIST HANGERS SIMPSON B410 OR EQUAL. VALLEY RAFTERS NOT SHOWN.

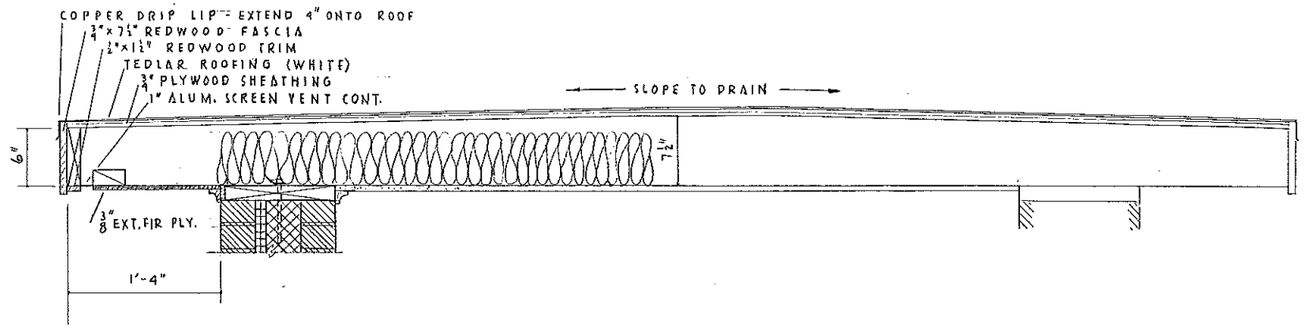

CORRIDOR ROOF-CEILING DETAIL SCALE: 1½" = 1'-0"
(SAME OPPOSITE HALF)

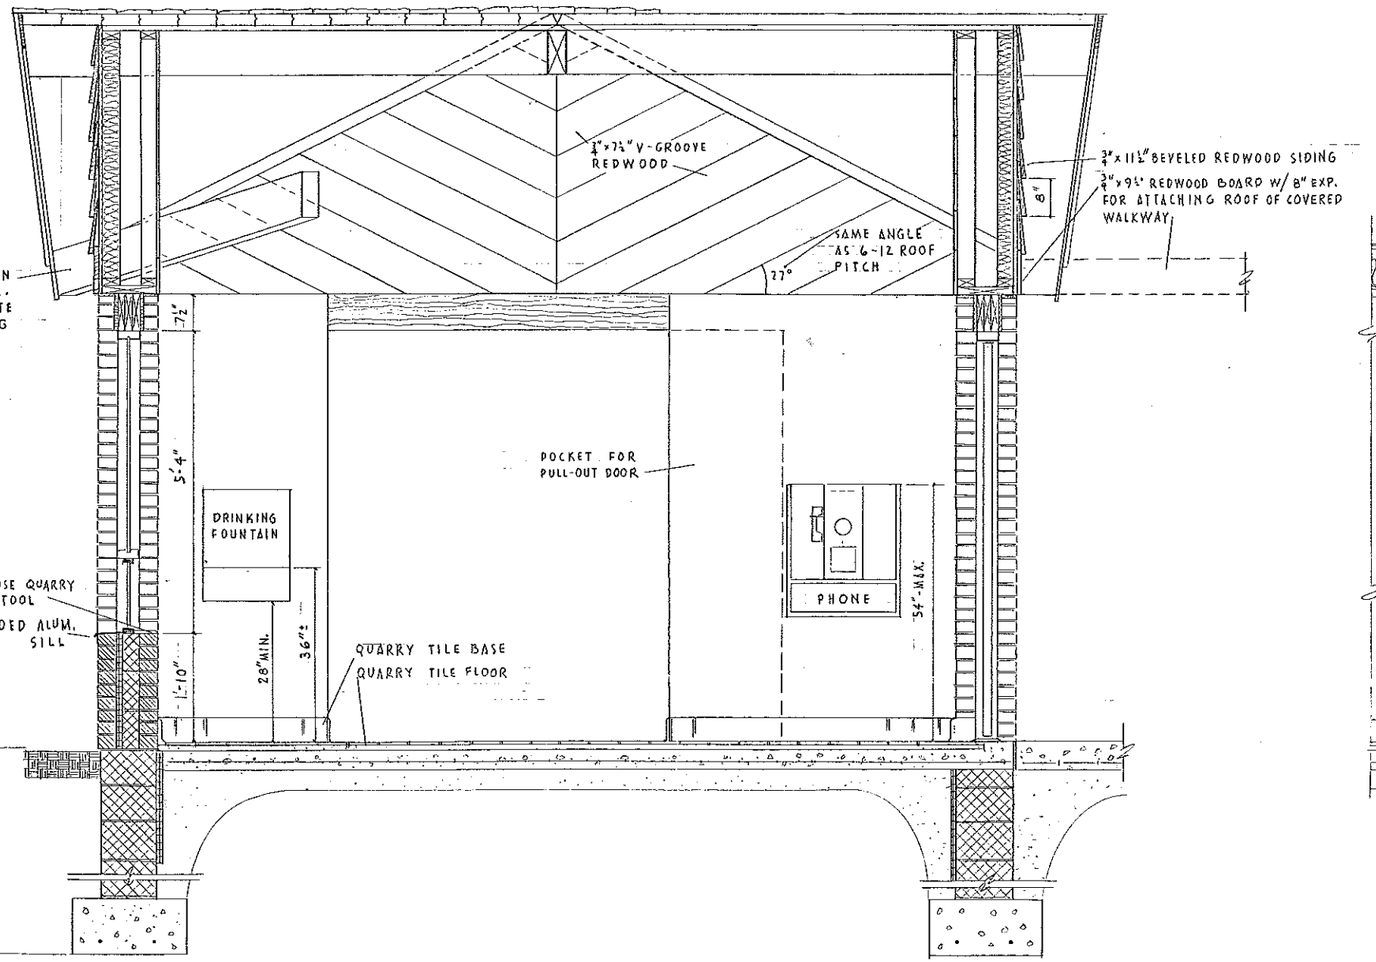

SECTION A-A

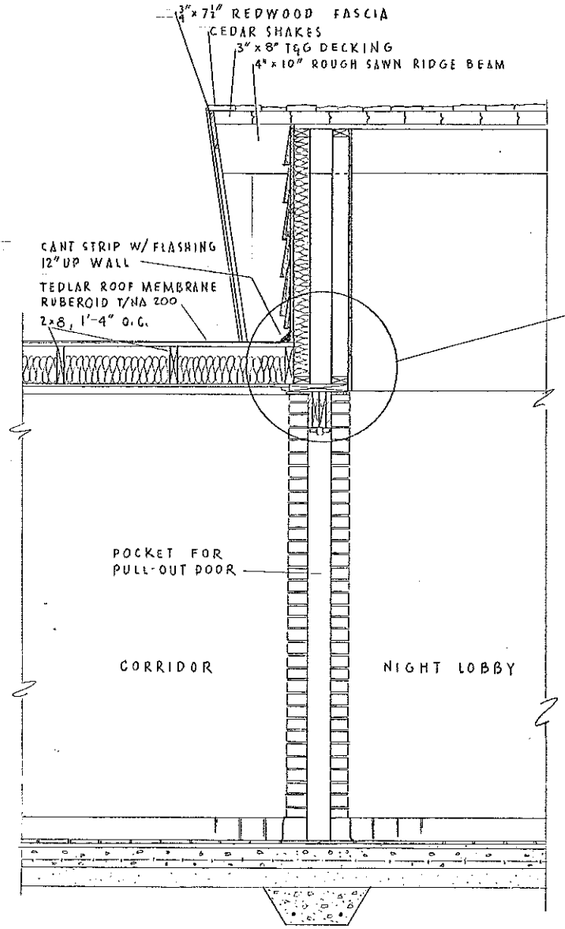

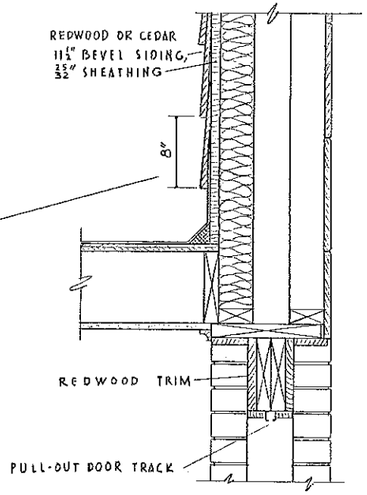

SCALE: 1½" = 1'-0"

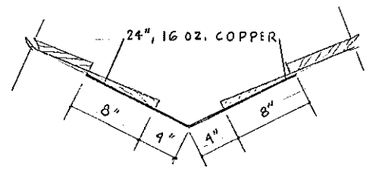

NIGHT LOBBY VALLEY FLASHING

ENTIRE SHEET APPLIES TO INFORMATION CENTER

JULY 1, 1976
DATE

MICHIGAN DEPARTMENT OF STATE HIGHWAYS

TRAVEL INFORMATION CENTER
DUNDEE
NIGHT LOBBY - STRUCTURAL DETAILS

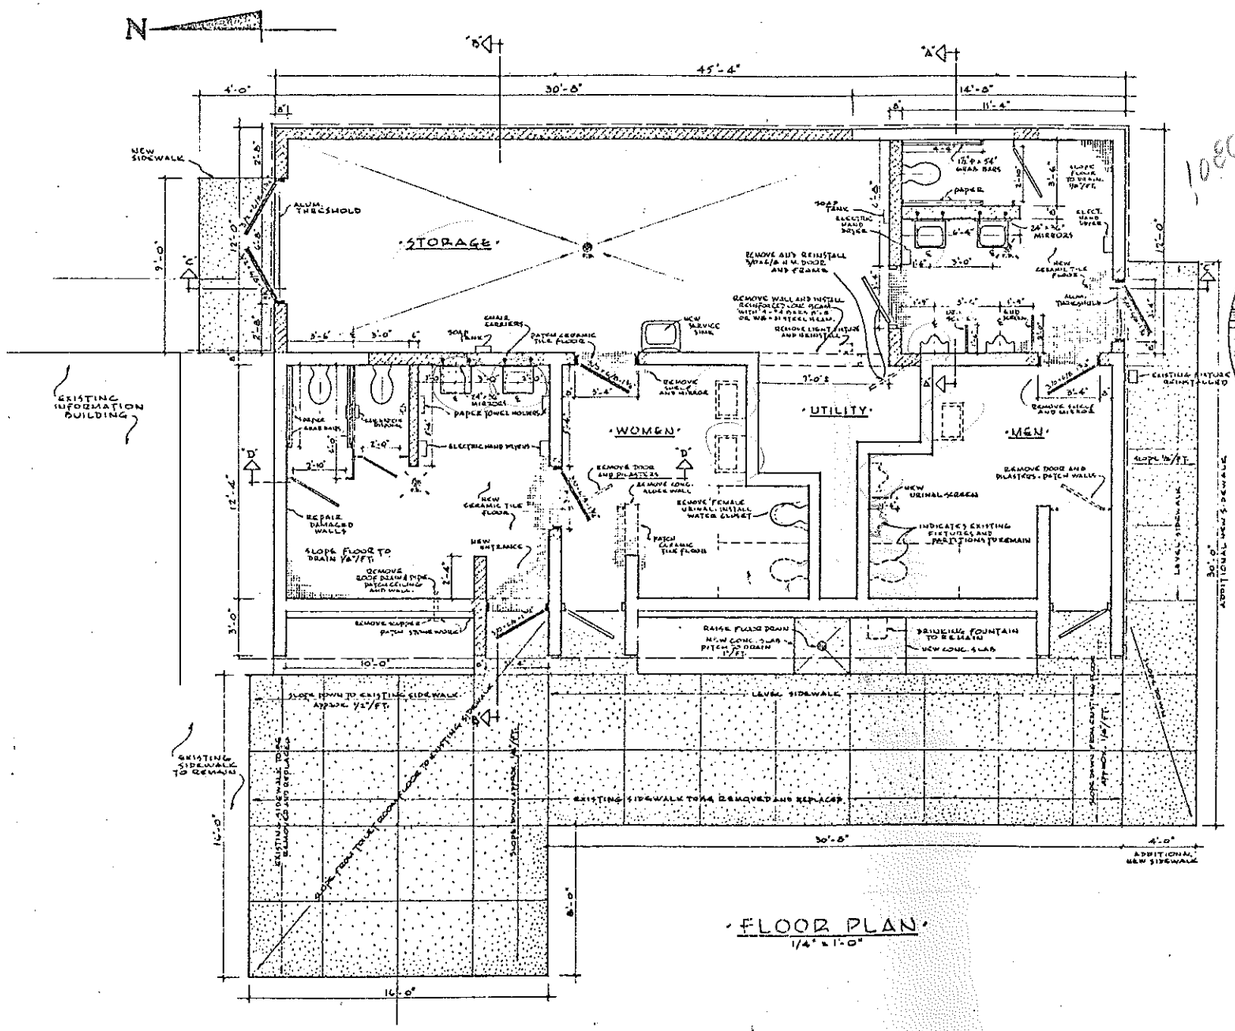

·FLOOR PLAN·
1/4" = 1'-0"

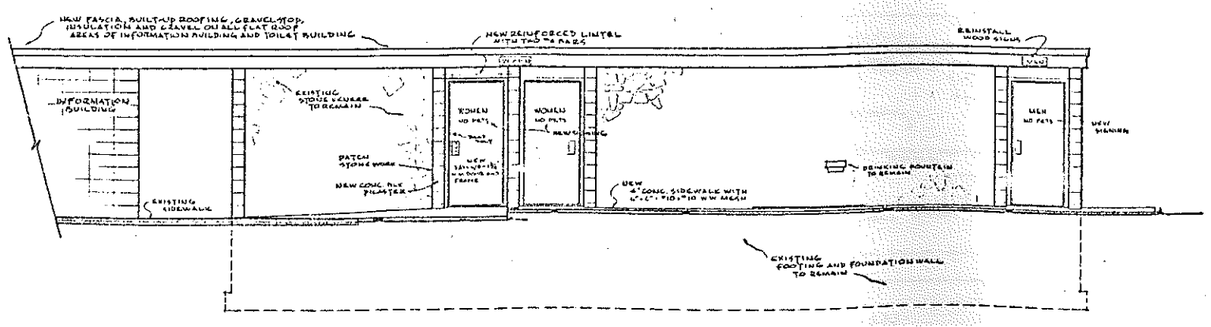

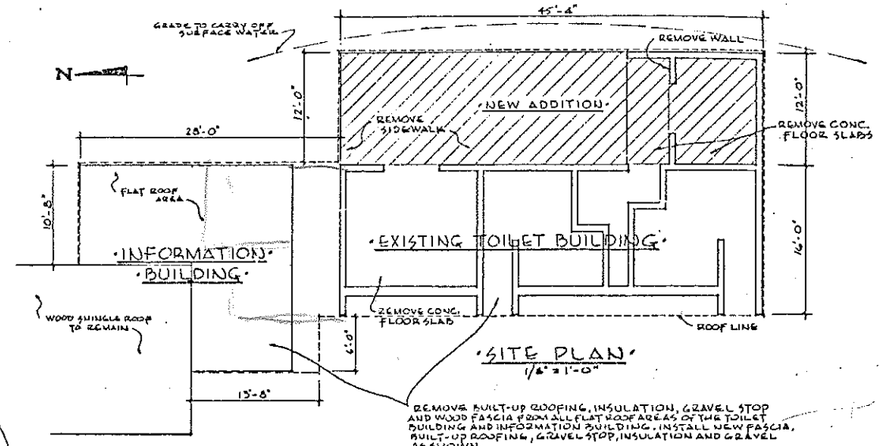

·SITE PLAN·
1/8" = 1'-0"

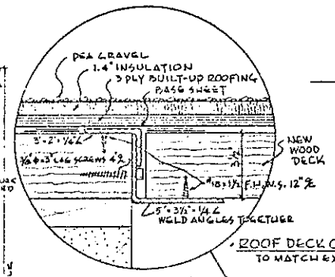

·ROOF DECK CONNECTION·
TO MATCH EXISTING

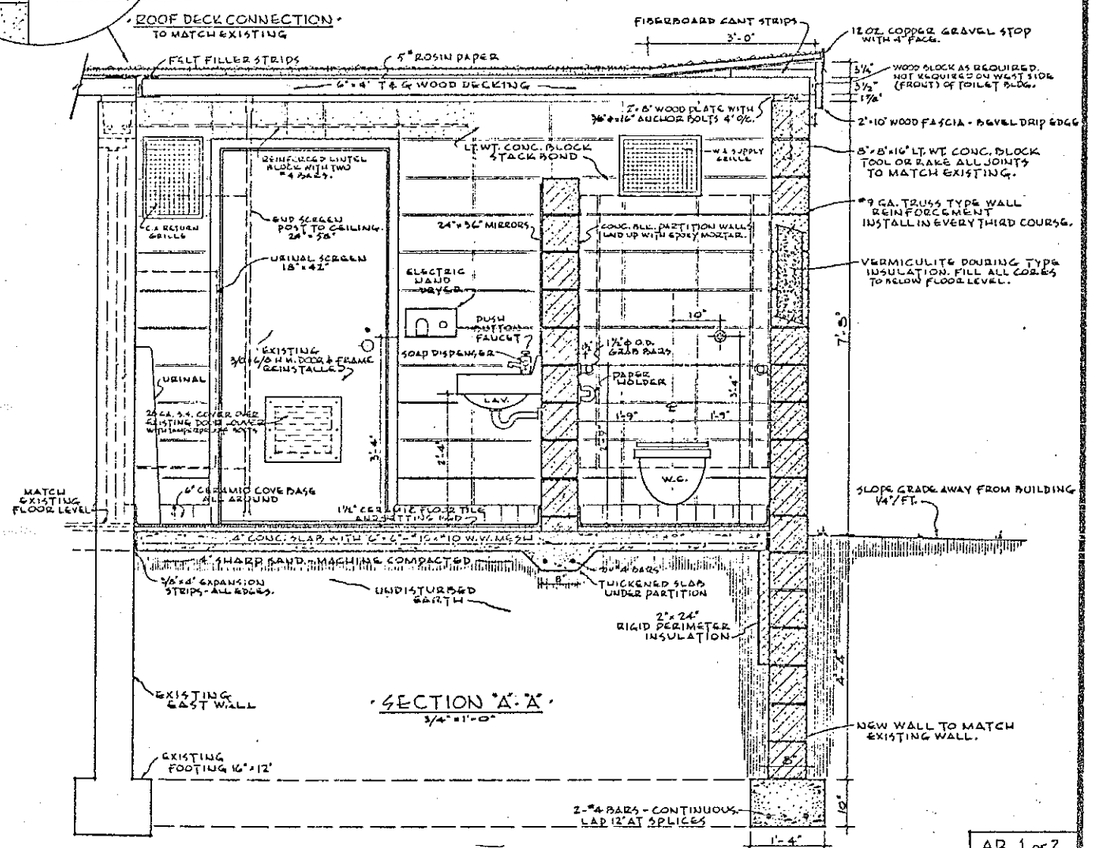

·SECTION "A"-"A"·
3/4" = 1'-0"

AR 1 of 2

MICHIGAN DEPARTMENT OF STATE HIGHWAYS
·IRONWOOD TOURIST INFORMATION CENTER·
·REST ROOM BUILDING REMODELING·

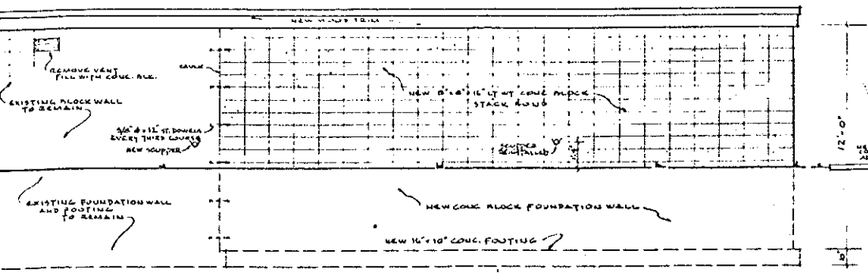

EAST ELEVATION
1/4" = 1'-0"

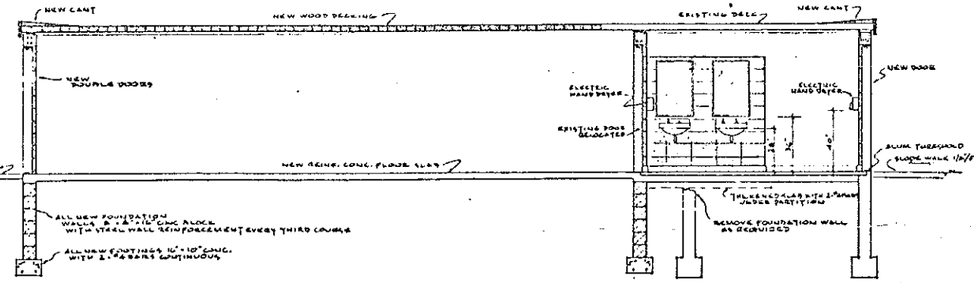

SECTION 'C'-'C'
1/4" = 1'-0"

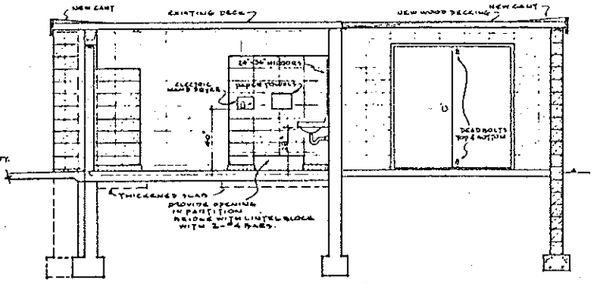

SECTION 'B'-'B'
1/4" = 1'-0"

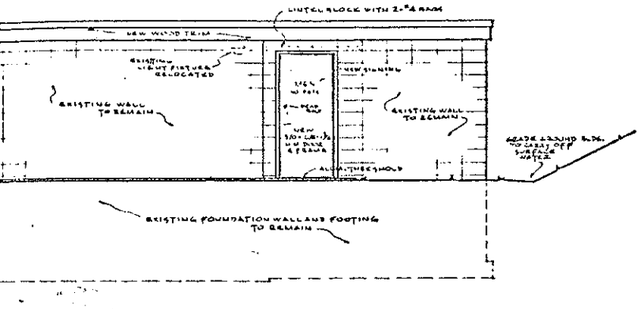

SOUTH ELEVATION
1/4" = 1'-0"

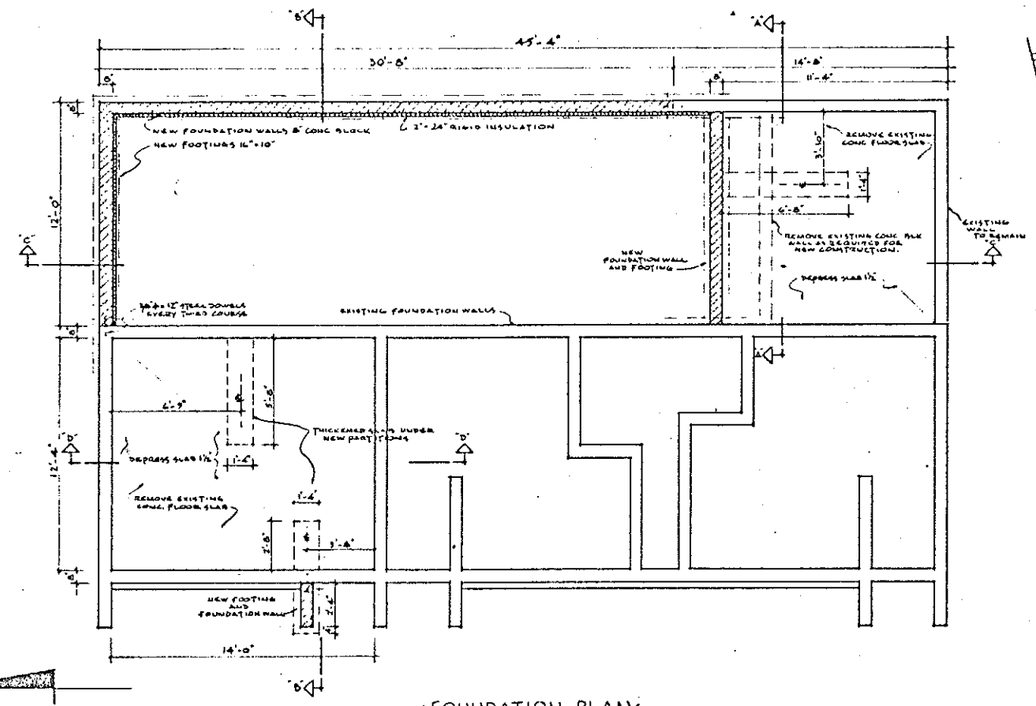

FOUNDATION PLAN
1/4" = 1'-0"

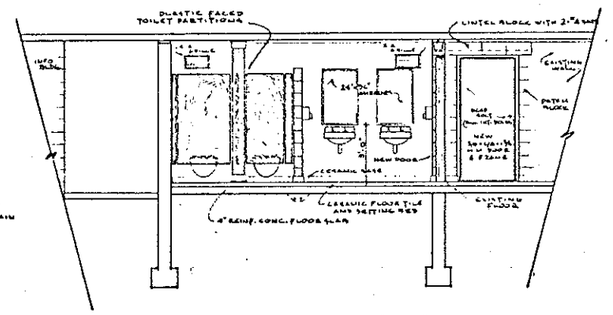

SECTION 'D'-'D'
1/4" = 1'-0"

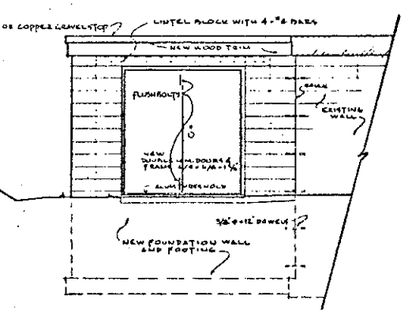

NORTH ELEVATION
1/4" = 1'-0"

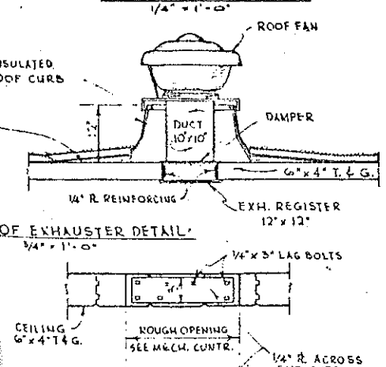

ROOF EXHAUSTER DETAIL
3/4" = 1'-0"

ROOF PLAN

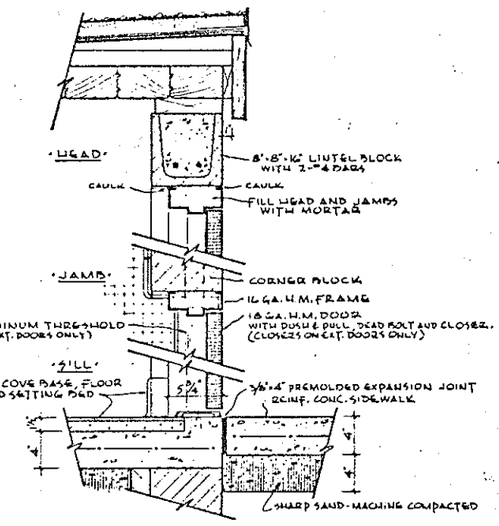

MEN'S ROOM EXTERIOR DOOR DETAIL - TYPICAL
1 1/2" = 1'-0"

AR 2 of 2

MICHIGAN DEPARTMENT OF STATE HIGHWAYS AND TRANSPORTATION

IRONWOOD TOURIST INFORMATION CENTER

REST ROOM BUILDING REMODELING

			FINAL R.O.W.
AUTH.	DATE	NO.	REVISION

REVISED?

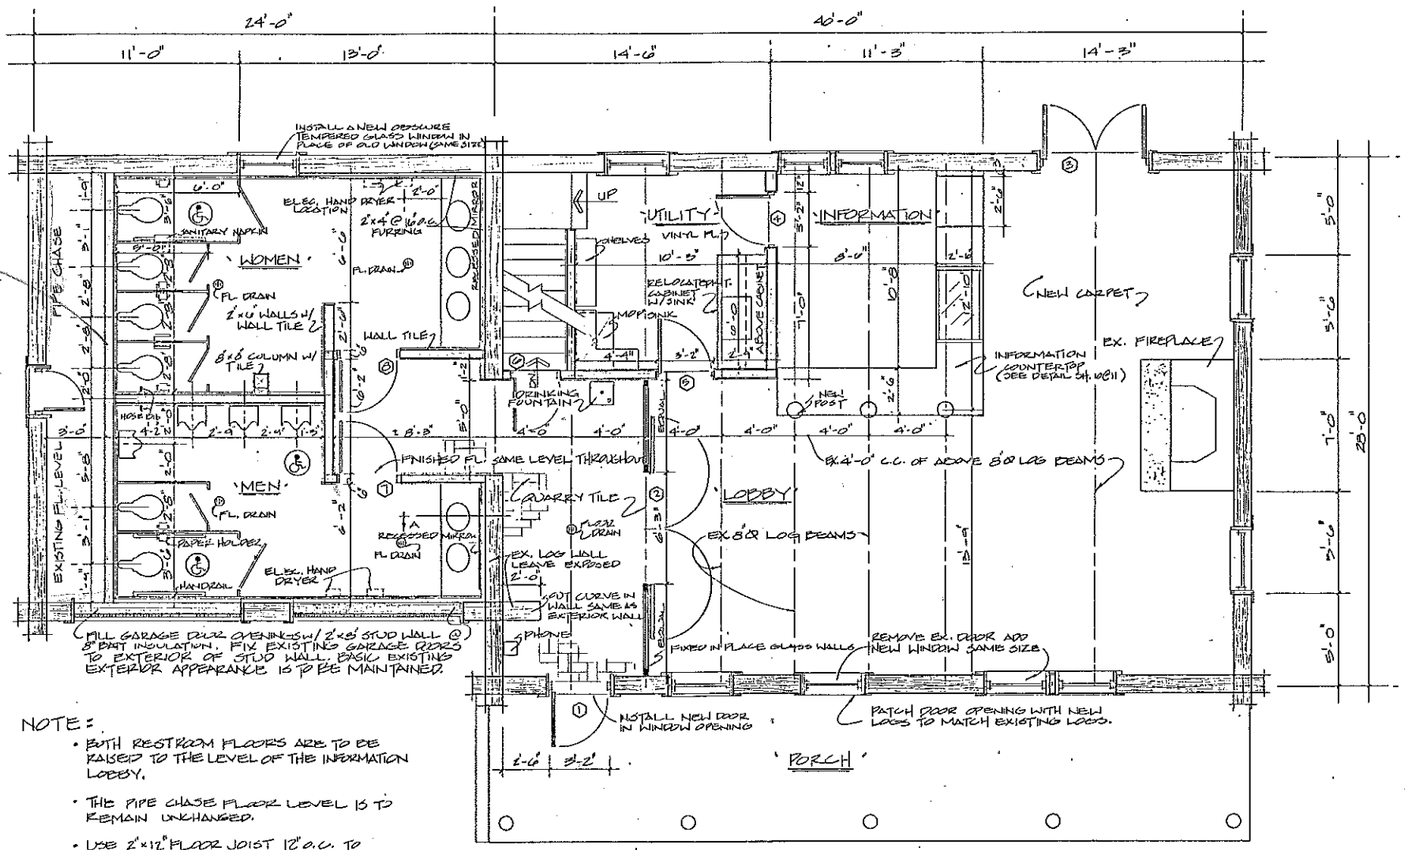

NOTE:

- BOTH RESTROOM FLOORS ARE TO BE RAISED TO THE LEVEL OF THE INFORMATION LOBBY.
- THE PIPE CHASE FLOOR LEVEL IS TO REMAIN UNCHANGED.
- USE 2"x12" FLOOR JOIST 12" O.C. TO SPAN RESTROOM FLOOR. SUPPORT AT MIDSPAN W/ 2"x4" STUD WALL 12" O.C.
- ALL INTERIOR WALLS TO BE 2"x4" W/ 6" BATT INSULATION.
- INSTALL 5/8" GYPSUM BOARD ON RESTROOM CEILINGS.
- RUN ELECTRIC HAND DRYER WIRING TO LOCATIONS SHOWN ON PLANS. COVER OUTLET OPENINGS WITH CERAMIC WALL TILE.
- DO NOT INSTALL HAND DRYERS.
- ALL MATERIALS TO BE REMOVED FOR THE EXISTING STRUCTER WILL BECOME THE PROPERTY OF THE CONTRACTOR AND WILL BE REMOVED FROM THE SITE.

FLOOR PLAN

1/4" = 1'-0"

			FINAL R.O.W.
AUTH.	DATE	NO.	REVISION

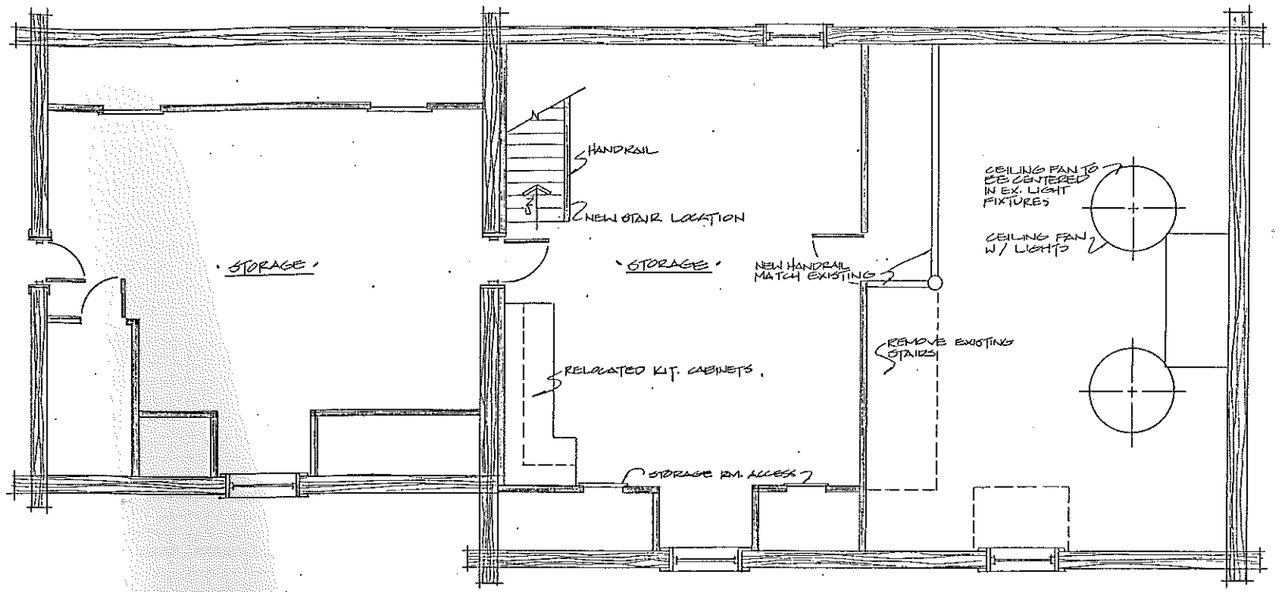

'SECOND FLOOR PLAN'
1/4" = 1'-0"

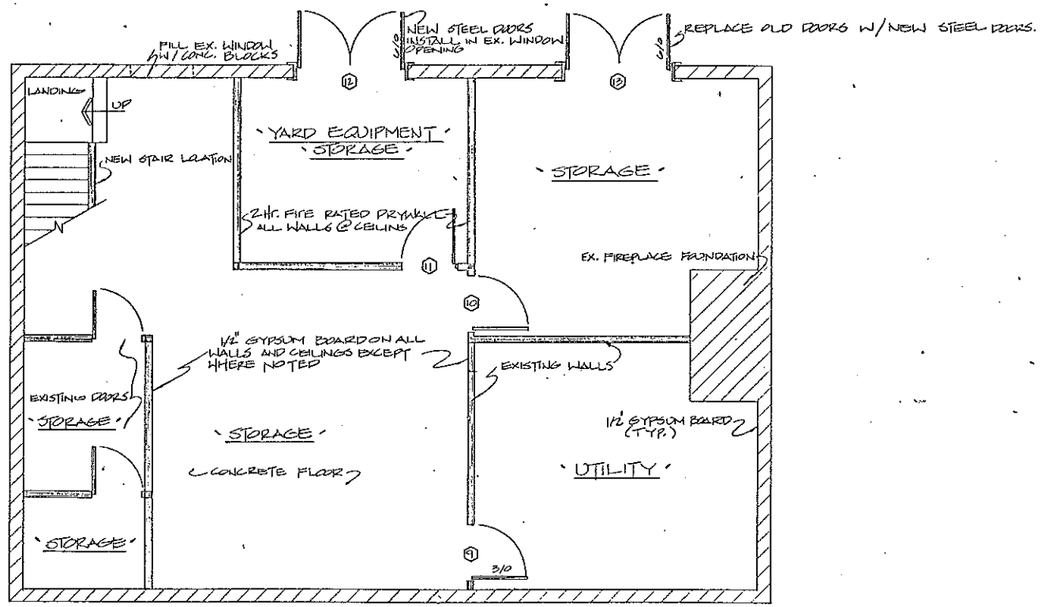

'BASEMENT PLAN'
1/4" = 1'-0"

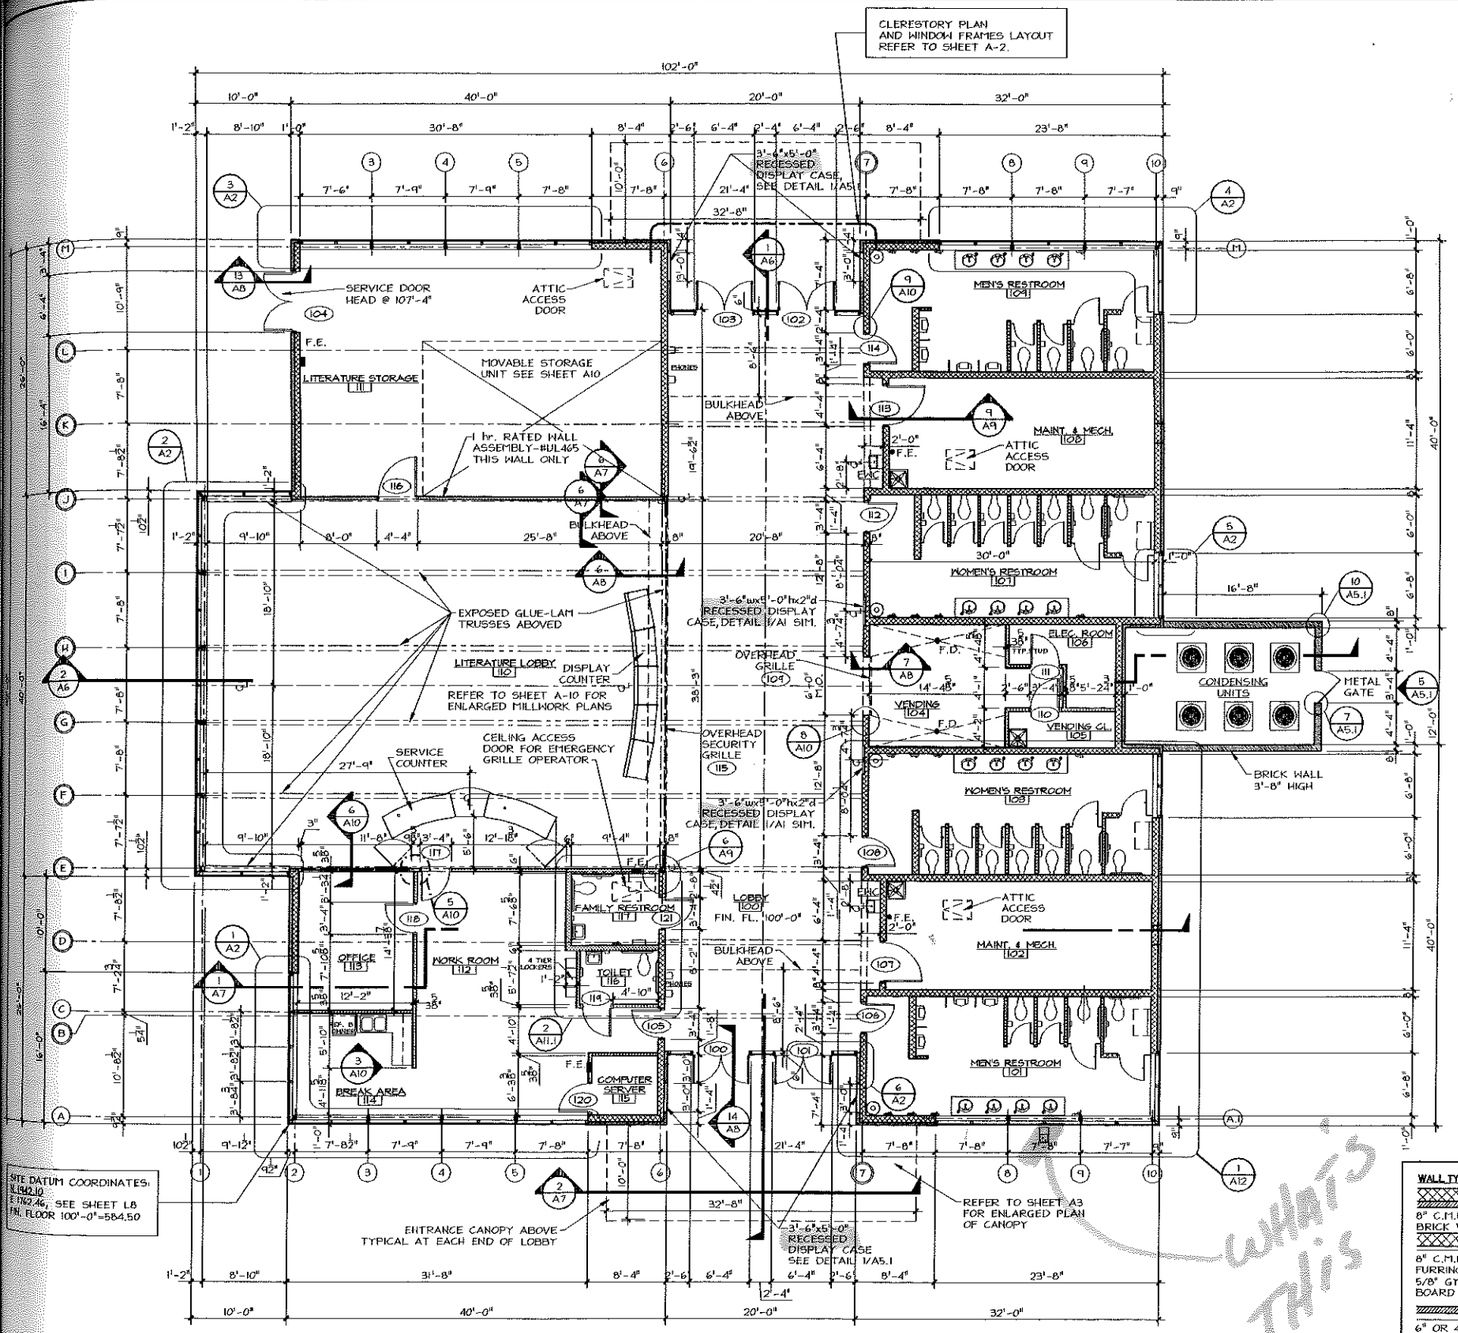

FLOOR PLAN
SCALE: 1/8"=1'-0"

NOTES:
1. FRAMED WALL DIMENSIONS SHOWN TO THE FACE OF METAL STUD FRAMING, UNLESS NOTED OTHERWISE.
2. REFER TO ROOM FINISH SCHEDULE FOR LOCATION OF CERAMIC TILE FINISH OR GYPSUM BOARD ON 3/4" FURRING AT C.M.U. WALLS.
3. REFER TO BUILDING SECTIONS FOR TOP OF C.M.U. ELEVATIONS. AT ENTRY BULKHEADS - BOTTOM OF OPENING IN C.M.U. WALL TO BE @ 110'-8".
4. ALL C.M.U. WALLS TO HAVE VERTICAL REINFORCING #4 AT 4'-0"o.c. IN SOLID GROUTED CORES, UNLESS NOTED OTHERWISE. SEE ELEVATIONS ON SHT. A4 AND A5.
5. ALL C.M.U. EXTERIOR PERIMETER WALLS TO HAVE CORES FILLED SOLID WITH FOAM TYPE INSULATION.
6. REFER TO SHEET M2 FOR LOCATIONS OF RADIANT HEATING IN

WALL TYPES
- 8" C.M.U. w/4" BRICK VENEER
- 8" C.M.U. w/3/4" FURRING AND 5/8" GYPSUM BOARD
- 6" OR 4" 20 ga. METAL STUD FRAMING @ 16"o.c. WITH 5/8" CDX PLYWOOD AND FACE BRICK
- 8" C.M.U.
- 4" OR 6" C.M.U.
- 3 5/8" METAL STUD FRAMING @ 16 o.c. w/5/8" TYPE "x" GYP. BD. EACH SIDE UL. DESIGN U-465
- 6" METAL STUD FRAMING @16"o.c. w/5/8" DRYWALL EACH SIDE

NOTE:

ROOM FINISH SCHEDULE

NO.	ROOM	FLOOR	BASE	WALLS	CEILING	HT.
100	LOBBY	C. TILE	C. TILE	C. TILE	PAINT ACOUST. MT. DECK	VARIES
101	MEN'S RESTROOM	C. TILE	C. TILE	C. TILE	PAINTED GYP. BD.	10'-0 3/4"
102	MAINT. & MECH. - 1HR. RATED	CONC. SEALED	V. BASE	PAINT CMU	PAINTED GYP. BD. ***	10'-0 1/4"
103	WOMEN'S RESTROOM	C. TILE	C. TILE	C. TILE	PAINTED GYP. BD.	10'-0 3/4"
104	VENDING	C. TILE	C. TILE	C. TILE	PAINTED GYP. BD.	8'-0"
105	VENDING STORAGE	CONC. SEALED	V. BASE	PAINT CMU/GYP. BD.	LAY-IN TILE	8'-0"
106	ELECTRICAL ROOM	CONC. SEALED	V. BASE	PAINT CMU/GYP. BD.	LAY-IN TILE	8'-0"
107	WOMEN'S RESTROOM	C. TILE	C. TILE	C. TILE	PAINTED GYP. BD.	10'-0 3/4"
108	MAINT. & MECH. - 1HR. RATED	CONC. SEALED	V. BASE	PAINT CMU/GYP. BD.	PAINTED GYP. BD. ***	10'-0 1/4"
109	MEN'S RESTROOM	C. TILE	C. TILE	C. TILE	PAINTED GYP. BD.	10'-0 3/4"
110	LITERATURE LOBBY	CARPET TILE	V. BASE	PAINT GYP. BD.	PAINT ACOUST. MT. DECK	VARIES
111	LITERATURE STORAGE - 1HR. RATED	VCT	V. BASE	PAINT CMU/GYP. BD.	LAY-IN TILE AND ***	9'-6" TILE
112	WORK ROOM	VCT	V. BASE	PAINT GYP. BD.	LAY-IN TILE	9'-6"
113	OFFICE	CARPET TILE	V. BASE	PAINT GYP. BD.	LAY-IN TILE	9'-6"
114	BREAK AREA	VCT	V. BASE	PAINT GYP. BD.	LAY-IN TILE	9'-6"
115	COMPUTER SERVERS	VCT	V. BASE	PAINT CMU/GYP. BD.	LAY-IN TILE	8'-0"
116	TOILET	VCT	V. BASE	PAINT GYP. BD.	LAY-IN TILE	8'-0"
117	FAMILY RESTROOM	C. TILE	C. TILE	C. TILE	PAINTED GYP. BD.	9'-0"

* PAINTED GYP. BD. DENOTES ROOMS WHERE CMU WALLS HAVE 3/4" FURRING AND 5/8" GYP. BD. FINISH
** PAINT CMU/GYP. BD. DENOTES ROOMS WHERE GYP. BD. SURFACE IS ONLY AT METAL STUDS FRAMING
*** (2) LAYERS 5/8" TYPE 'X' GYP. BD. AT THE UNDERSIDE OF WOOD TRUSSES AT ROOM #102, #108, & #111.

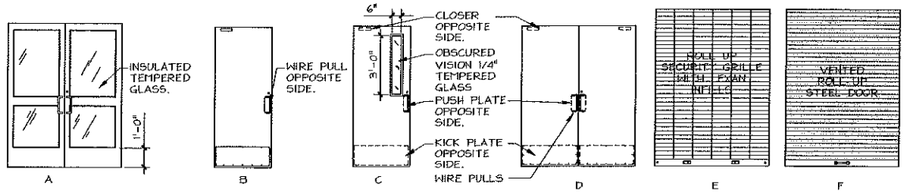

DOOR TYPES

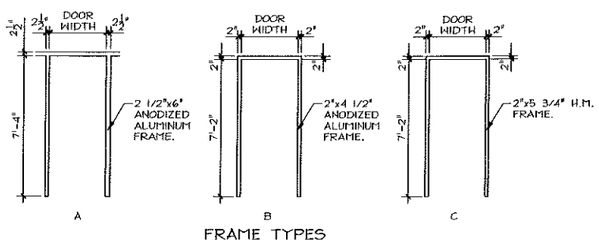

FRAME TYPES

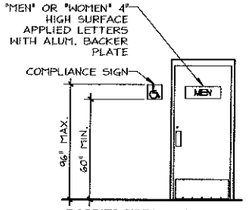

BARRIER FREE SIGNAGE
NOTE: MOUNT SIGNS AT LATCH SIDE OF DOOR

HARDWARE NOTES:
1. THE CONTRACTOR IS TO FURNISH AND INSTALL SARGENT CYLINDERS ACCEPTING LN KEY BANKS FOR ALL DOORS. MDOT MAINTENANCE DIVISION WILL KEY ALL LOCKS ALIKE.
2. ENTRANCE DOORS TO HAVE PANIC EXIT DEVICES AND PULL HANDLES.
3. HARDWARE FOR ALL OVERHEAD TYPE DOORS/GRILLES PER MANUFACTURER DOORS/GRILLES. CYLINDERS FOR DOOR #109 & #115 PER HARDWARE SUPPLIER.

DOOR SCHEDULE

NO.	SIZE	DOOR TYPE	DOOR MAT.	DOOR FINISH	FRAME TYPE	FRAME MAT.	FRAME FINISH	LABEL	REMARKS	HARDWARE: CONTINUOUS HINGES	2 PAIR BUTT HINGES	1 1/2 PAIR BUTT HINGES	LOCKSET	CLOSER	PULL / PUSH PLATES	KICK PLATES	PANIC EXIT DEVICE/PULLS	THRESHOLD	STOP	MOTORIZED OPERATION
100	PR. 3'-0"x7'-4"	A	ANOD. AL.	CLEAR	A	ANOD. AL.	CLEAR	-	NOTE 1.	●				●	●			●	●	
101	PR. 3'-0"x7'-4"	A	ANOD. AL.	CLEAR	A	ANOD. AL.	CLEAR	-	NOTE 1.	●				●	●			●	●	
102	PR. 3'-0"x7'-4"	A	ANOD. AL.	CLEAR	A	ANOD. AL.	CLEAR	-	NOTE 1.	●				●	●			●	●	
103	PR. 3'-0"x7'-4"	A	ANOD. AL.	CLEAR	A	ANOD. AL.	CLEAR	-	NOTE 1.	●				●	●			●	●	
104	PR. 3'-0"x7'-2"	B	ANOD. AL.	CLEAR	B	ANOD. AL.	CLEAR	-	INSULATED				●	●	●	●	●	●	●	
105	3'-0"x7'-2"x1 3/4"	D	ANOD. AL.	CLEAR	B	ANOD. AL.	CLEAR	-					●	●	●	●		●	●	
106	3'-0"x7'-2"x1 3/4"	C	ANOD. AL.	CLEAR	B	ANOD. AL.	CLEAR	-					●	●	●	●		●	●	
107	4'-0"x7'-2"x1 3/4"	B	H.M.	PAINT	C	H.M.	PAINT	B		●			●	●	●	●		●	●	
108	3'-0"x7'-2"x1 3/4"	C	ANOD. AL.	CLEAR	B	ANOD. AL.	CLEAR	-					●	●	●	●		●	●	
109	6'-0"x8'-0" O.H.D.	F	STEEL	PAINT	-	-	-	-	PERFORATED											
110	3'-0"x7'-2"x1 3/4"	B	H.M.	PAINT	C	STEEL	PAINT	-					●	●		●		●	●	
111	3'-0"x7'-2"x1 3/4"	B	H.M.	PAINT	C	STEEL	PAINT	-					●	●		●		●	●	
112	3'-0"x7'-2"x1 3/4"	C	ANOD. AL.	CLEAR	B	ANOD. AL.	CLEAR	-					●	●	●	●		●	●	
113	4'-0"x7'-2"x1 3/4"	B	H.M.	PAINT	C	H.M.	PAINT	B		●			●	●	●	●		●	●	
114	3'-0"x7'-2"x1 3/4"	C	ANOD. AL.	CLEAR	B	ANOD. AL.	CLEAR	-					●	●	●	●		●	●	
115	37'-0"x13'-6" O.H.D.	E	ANOD. AL.	CLEAR	-	STEEL	PAINT	-												
116	4'-0"x7'-2"x1 3/4"	B	WOOD	STAIN	C	H.M.	PAINT	B		●			●	●		●		●	●	
117	3'-0"x7'-2"x1 3/4"	B	WOOD	STAIN	B	ANOD. AL.	CLEAR	-					●	●	●	●		●	●	
118	3'-0"x7'-2"x1 3/4"	B	WOOD	STAIN	C	H.M.	PAINT	-					●	●		●		●	●	
119	3'-0"x7'-2"x1 3/4"	B	WOOD	STAIN	C	H.M.	PAINT	-					●	●		●		●	●	

M.C. SMITH ASSOCIATES AND ARCHITECTURAL GROUP, INC.
Landscape Architecture • Park & Recreation Planning • Architecture
Downtown Planning • Interior Design • Sports Facility Planning
(616)942-9340 • FAX (616)942-9341 • e-mail: office@mcsmith.com

COPYRIGHT (C) 2004

STATE OF MICHIGAN
DEPARTMENT OF MANAGEMENT AND BUDGET
OFFICE OF DESIGN AND CONSTRUCTION

FLOOR PLAN AND SCHEDULES

WELCOME CENTER
PLAN

SPECIFICATION NO.	
CONTRACT PROJECT #	A821
FILE #	50/030070.DAN
INDEX #	82780

ISSUED FOR: ☒ PRELIMINARY ☐ CONSTRUCTION ☐ FINAL RECORD
DATE: 4/30/04
DESIGNED: JSM
DRAWN: JSM
CHECKED: DHS
APPROVED: DHS

REVIEW SET

THIS DRAWING IS THE EXCLUSIVE PROPERTY OF M.C. SMITH ASSOCIATES AND ARCHITECTURAL GROUP, INC. AND MAY NOT BE UTILIZED OR REPRODUCED WITHOUT THE WRITTEN PERMISSION OF M.C. SMITH ASSOCIATES AND ARCHITECTURAL GROUP, INC.

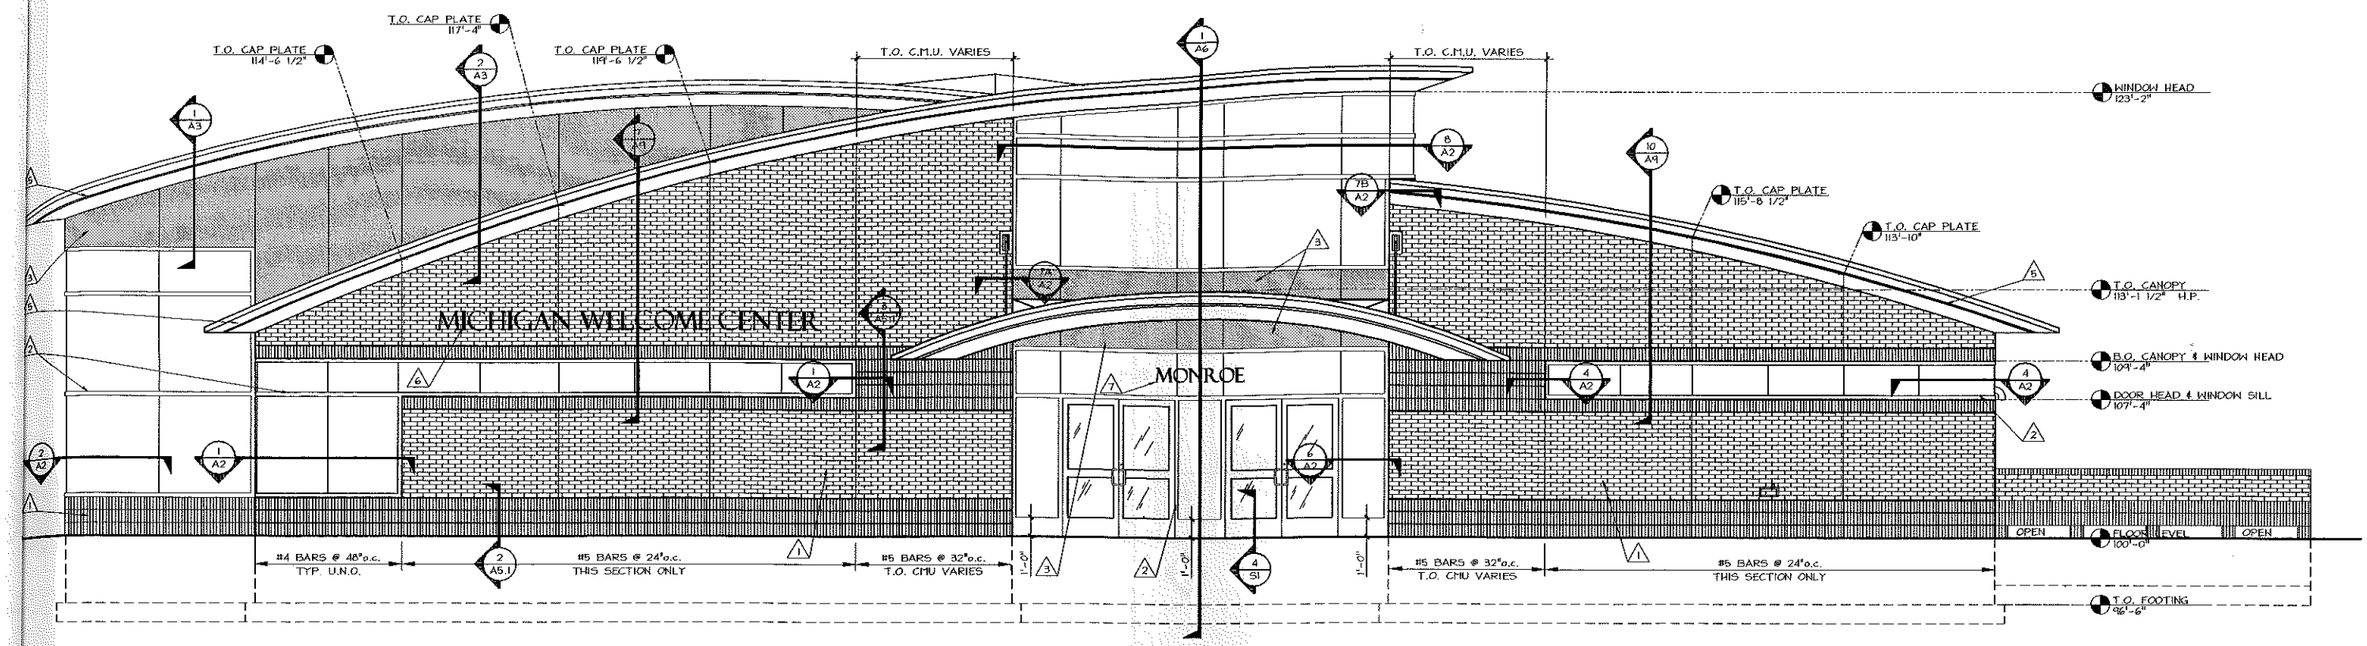

1 A4 **WEST ELEVATION**
SCALE: 1/4" = 1'-0"

CONCRETE MASONRY UNITS - NOTES

1. #4 BARS @ 48"o.c. TYPICAL REINFORCING FOR CMU WALLS LESS THAN 16'-0" HIGH, UNLESS NOTED OTHERWISE.
2. #5 BARS @ 32"o.c. TYPICAL REINFORCING FOR CMU WALLS MORE THAN 16'-0" HIGH.
3. ALL EXTERIOR CMU WALLS SHALL HAVE CORES FILLED WITH FOAM TYPE INSULATION.
4. GROUT BLOCK SOLID w/ 2500psi PORTLAND CEMENT, GROUT AT ALL BEAM BEARINGS TO A MINIMUM OF 3 COURSES BELOW BEARING.
5. PROVIDE BOND BEAMS AT ALL LOCATIONS SUPPORTING DRILLED-IN ANCHORS.

FINISH SCHEDULE

1. FACE BRICK
2. ANODIZED ALUMINUM WINDOW FRAMING WITH 1" INSULATED GLASS. 30% GRAY TINTED GLASS TYPICAL AT ALL WINDOWS EXCEPT AT RESTROOMS.
3. INSULATED PRE-FINISHED METAL PANELS AND SOFFIT. REFER TO SHEET E-1 FOR LOCATION OF LIGHT FIXTURES RECESSED IN SOFFITS
4. PRE-FINISHED STANDING SEAM METAL ROOFING.
5. PRE-FINISHED METAL FASCIA.
6. 12" HIGH x 1/2" CAST ALUMINUM LETTERS, STUD MOUNTED AT FACE BRICK.
7. 8" HIGH PRESS-ON VINYL LETTERS, APPLIED TO OUTSIDE GLASS SURFACE.

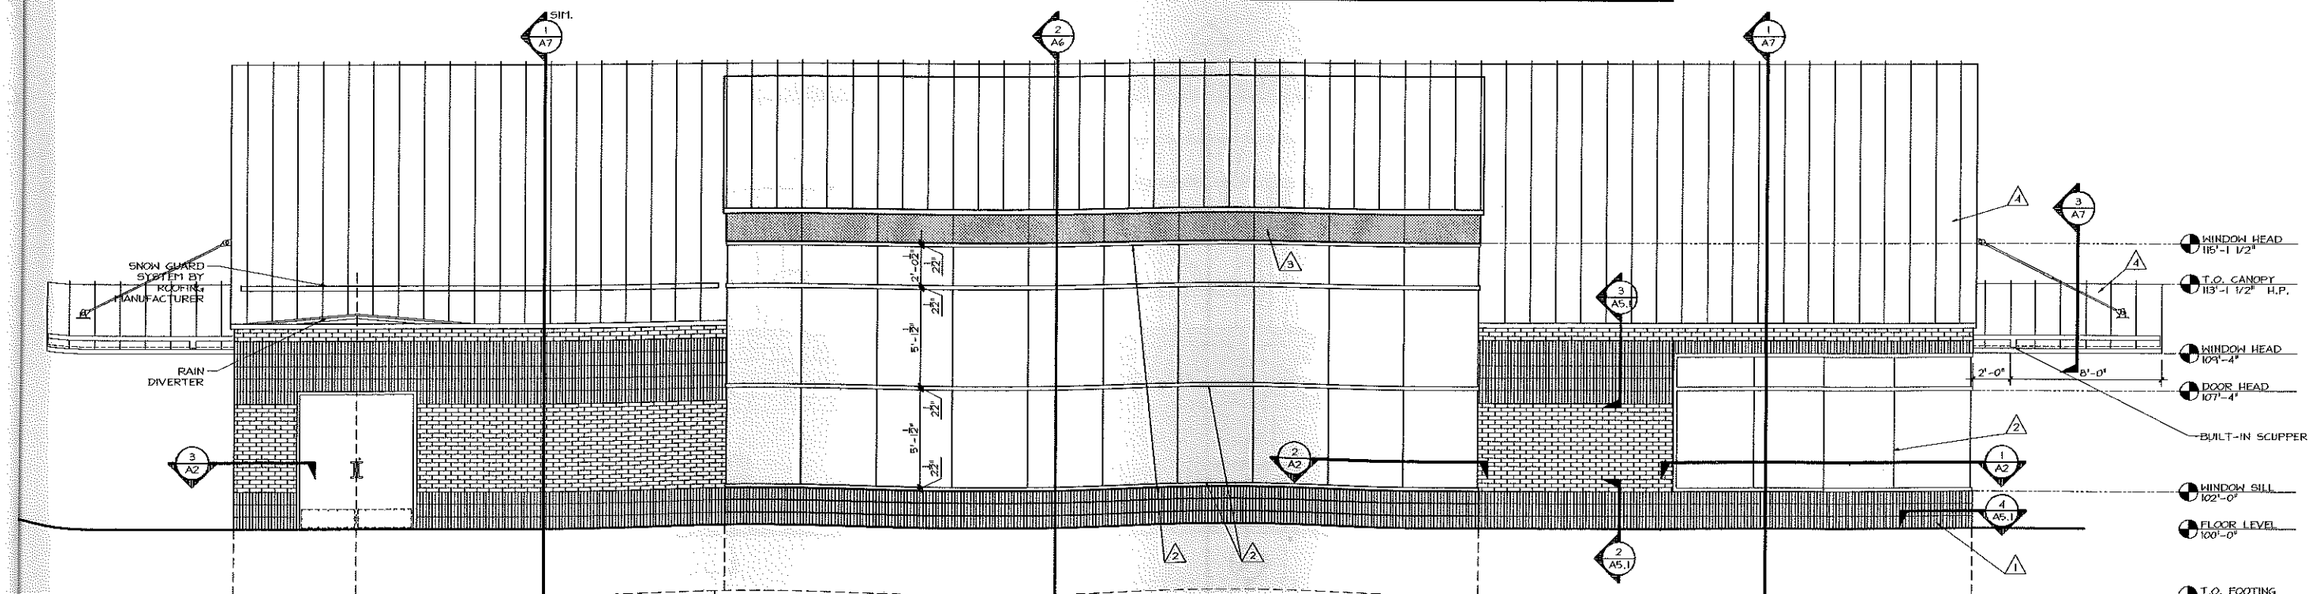

1 A4 **WEST ELEVATION**
SCALE: 1/4" = 1'-0"

REVIEW SET

M.C. SMITH ASSOCIATES AND ARCHITECTURAL GROUP, INC.
Landscape Architecture • Park & Recreation Planning & Architecture
Environmental Graphics • Historic Preservation • Urban Design
188 Greenwood, Ann Arbor, MI 48104
(313)971-3444 • FAX: (313)971-3444 • E-mail: agi@mcsmithgroup.com

EXTERIOR ELEVATIONS

STATE OF MICHIGAN
DEPARTMENT OF MANAGEMENT AND BUDGET
OFFICE OF DESIGN AND CONSTRUCTION

MICHIGAN WELCOME CENTER

LOCATION NO.	ISSUED FOR	DATE	DESIGNED JSH
PROJECT# A821	☒ PRELIMINARY	4/30/04	☒ DRAWN JSH
S.E. # 591030070,RAN	☐ CONSTRUCTION		☒ CHECKED JSH
INDEX # 83790	☐ FINAL RECORD		☒ APPROVED DHB

THE EXCLUSIVE PROPERTY OF M.C. SMITH ASSOCIATES AND ARCHITECTURAL GROUP, INC. COPYRIGHT (C) 2004
THIS DRAWING IS NOT TO BE UTILIZED OR REPRODUCED WITHOUT THE WRITTEN PERMISSION OF M.C. SMITH ASSOCIATES AND ARCHITECTURAL GROUP, INC. COPYRIGHT (C) 2004

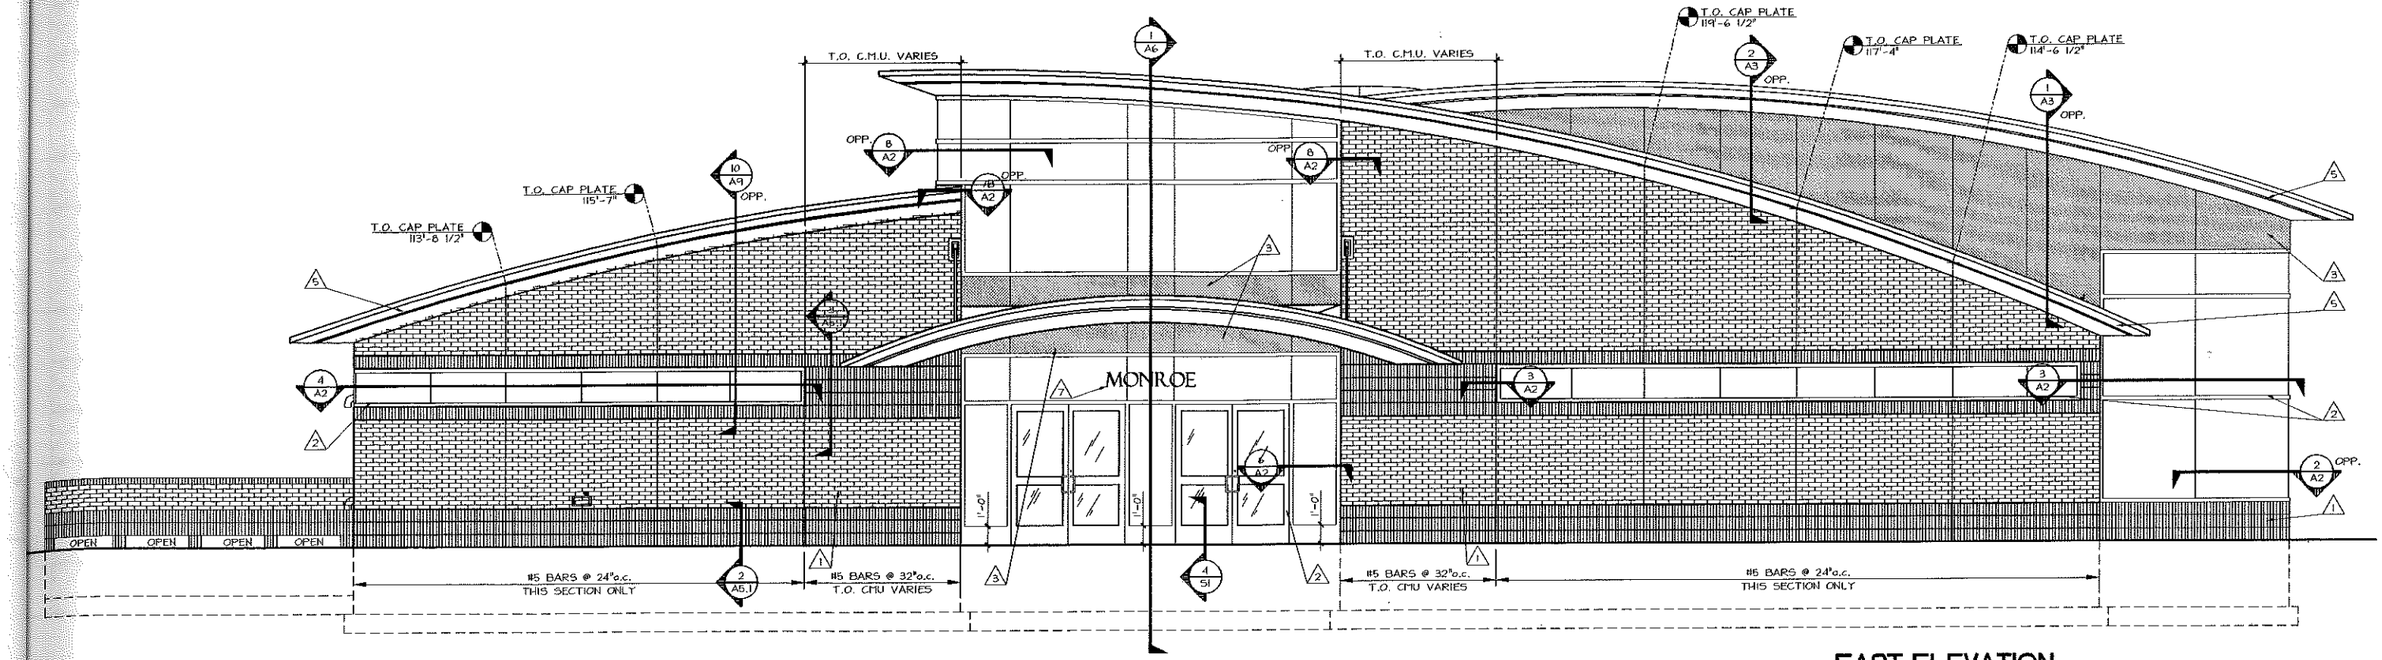

EAST ELEVATION
SCALE: 1/4"=1'-0"

CONCRETE MASONRY UNITS - NOTES

1. #4 BARS @ 48"o.c. TYPICAL REINFORCING FOR CMU WALLS LESS THAN 16'-0" HIGH, UNLESS NOTED OTHERWISE.
2. #5 BARS @ 32"o.c. TYPICAL REINFORCING FOR CMU WALLS MORE THAN 16'-0" HIGH.
3. ALL EXTERIOR CMU WALLS SHALL HAVE CORES FILLED WITH FOAM TYPE INSULATION.
4. GROUT BLOCK SOLID w/ 2500psi PORTLAND CEMENT, GROUT AT ALL BEAM BEARINGS TO A MINIMUM OF 3 COURSES BELOW BEARING.
5. PROVIDE BOND BEAMS AT ALL LOCATIONS SUPPORTING DRILLED-IN ANCHORS.

FINISH SCHEDULE

1. FACE BRICK
2. ANODIZED ALUMINUM WINDOW FRAMING WITH 1" INSULATED GLASS. 30% GRAY TINTED GLASS TYPICAL AT ALL WINDOWS EXCEPT AT RESTROOMS.
3. INSULATED PRE-FINISHED METAL PANELS AND SOFFIT. REFER TO SHEET E-1 FOR LOCATION OF LIGHT FIXTURES RECESSED IN SOFFITS
4. PRE-FINISHED STANDING SEAM METAL ROOFING.
5. PRE-FINISHED METAL FASCIA.
6. 12" HIGH x 1/2" CAST ALUMINUM LETTERS, STUD MOUNTED AT FACE BRICK.
7. 8" HIGH PRESS-ON VINYL LETTERS, APPLIED TO OUTSIDE GLASS SURFACE.

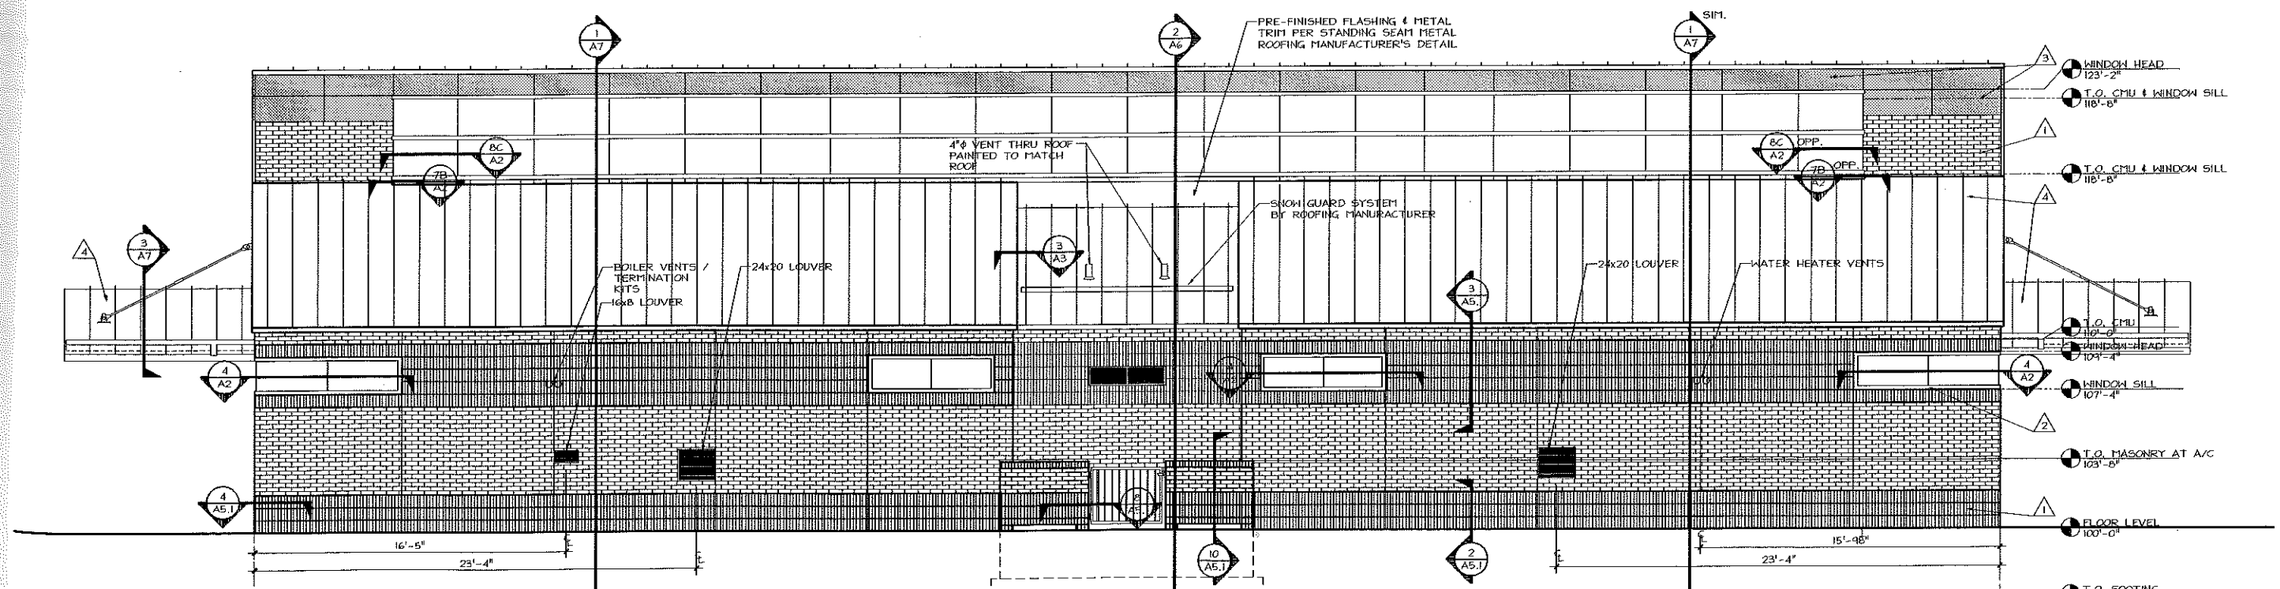

M.C. SMITH ASSOCIATES AND ARCHITECTURAL GROUP, INC.
Lansing Architecture • Park & Recreation Planning
Downtown Planning • Interior Design • Sports Facility Planning
238 Greenwood Avenue S.E. • East Grand Rapids, MI 49506
(616)451-9446 • FAX (616)451-1645 • E-mail: mcsmith@mcsmith.com

COPYRIGHT (c) 2004

EXTERIOR ELEVATIONS

STATE OF MICHIGAN
DEPARTMENT OF MANAGEMENT AND BUDGET
OFFICE OF DESIGN AND CONSTRUCTION

WELCOME CENTER

MODIFICATION NO.	ISSUED FOR	DATE	DESIGNED
PROJECT # A821	☒ PRELIMINARY	4/30/04	☒ DRAWN JSM
FILE # 591703/07.DAN	☐ CONSTRUCTION		☒ CHECKED JSM
INDEX # 85799	☐ FINAL RECORD		☒ APPROVED DHS

REVIEW SET

THE EXCLUSIVE PROPERTY OF M.C. SMITH ASSOCIATES AND ARCHITECTURAL GROUP, INC. AND MAY NOT BE UTILIZED OR REPRODUCED WITHOUT THE WRITTEN PERMISSION OF M.C. SMITH ASSOCIATES AND ARCHITECTURAL GROUP, INC.

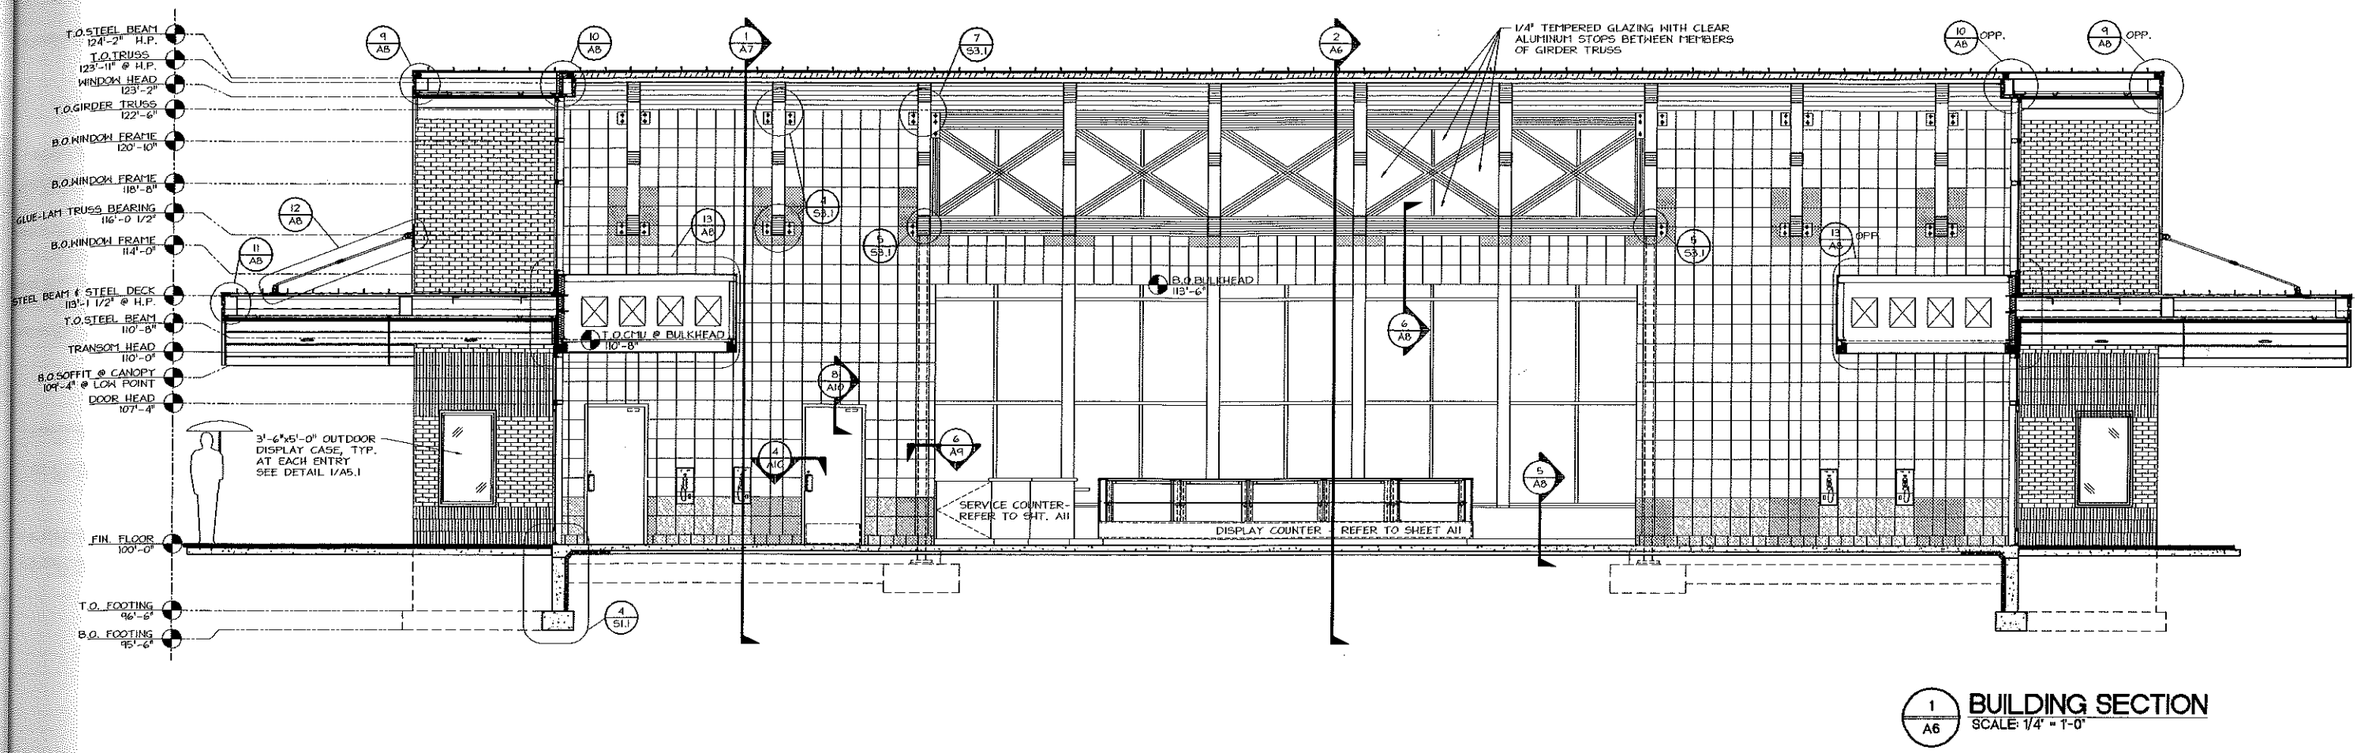

1/A6 **BUILDING SECTION**
SCALE: 1/4" = 1'-0"

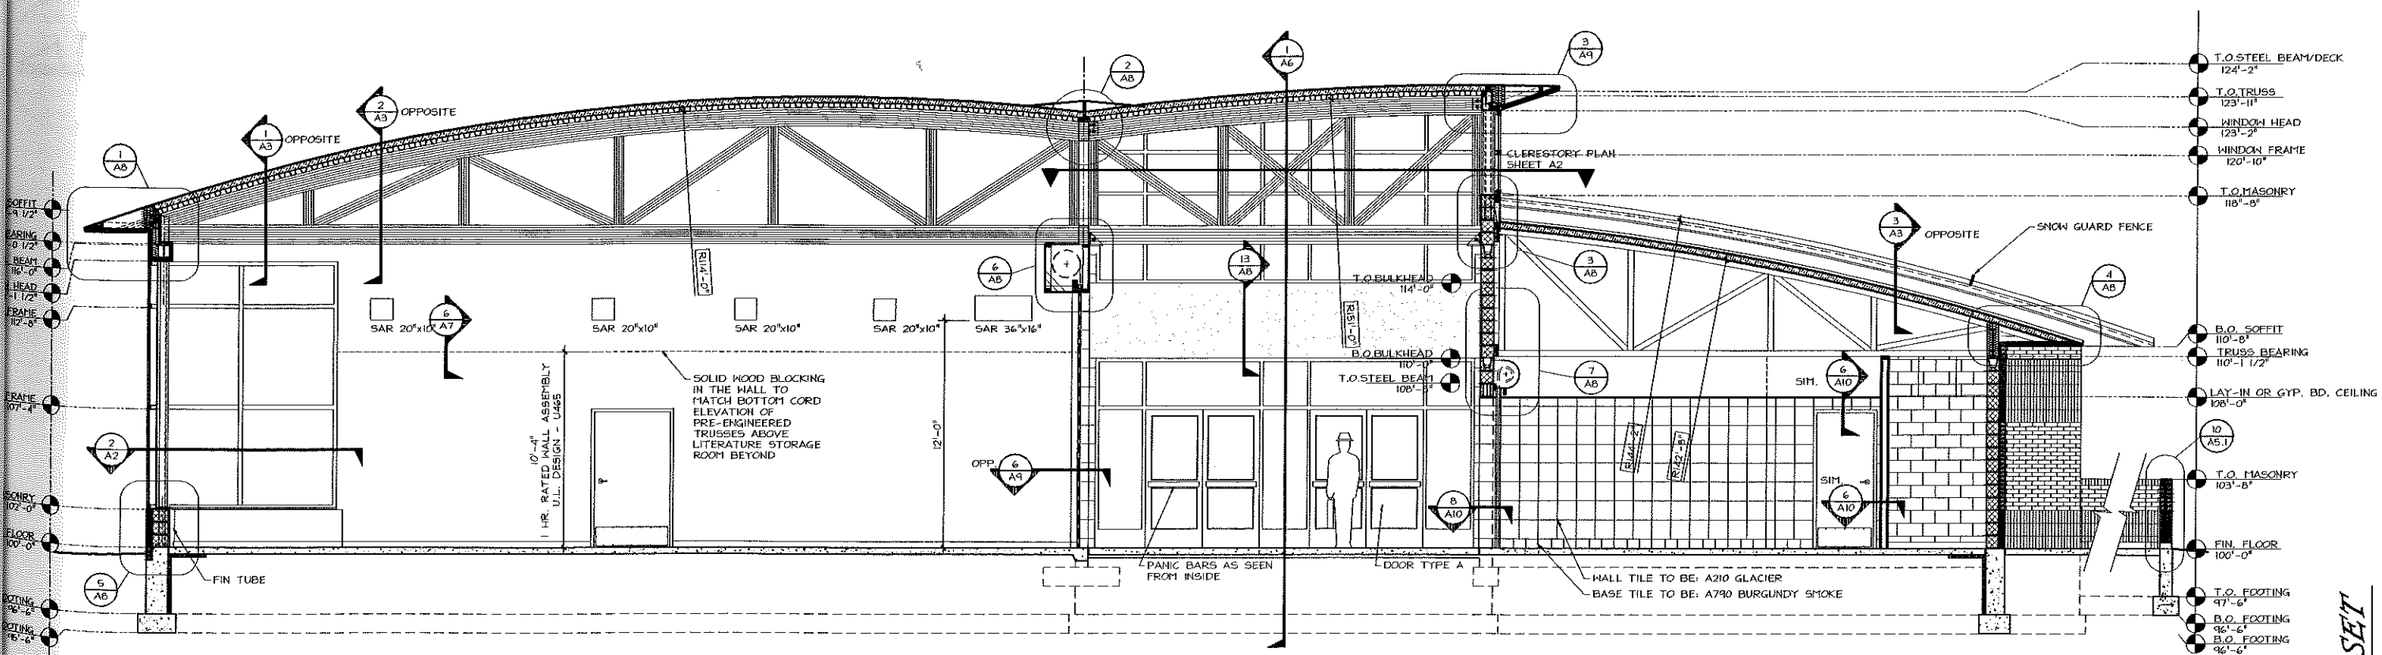

2/A6 **BUILDING SECTION**
SCALE: 1/4" = 1'-0"

REVIEW SET

M.C. SMITH ASSOCIATES AND ARCHITECTURAL GROUP, INC.
Landscape Architecture • Park & Recreation Planning • Architecture
Downtown Planning • Interior Design • Sports Facility Planning
130 Commerce Ave. S.W. • Ste. 200 Grand Rapids, MI 49503
(616)451-8365 • FAX (616)451-7186 • E-mail: mcsmith@mcsmithgroup.com

BUILDING SECTIONS

STATE OF MICHIGAN
DEPARTMENT OF MANAGEMENT AND BUDGET
OFFICE OF DESIGN AND CONSTRUCTION

DESIGNED			
DRAWN	JSM		
CHECKED	JSM		
APPROVED	DHS		
DATE	4/30/04		
ISSUED FOR			
☒ PRELIMINARY			
☐ CONSTRUCTION			
☐ FINAL RECORD			
CONSTRUCTION NO.			
PROJECT # A821			
FILE # 561/03070.BAN			
INDEX # 83700			

WELCOME CENTER
BAN

THE EXCLUSIVE PROPERTY OF M.C. SMITH ASSOCIATES AND ARCHITECTURAL GROUP, INC. AND MAY NOT BE UTILIZED OR REPRODUCED WITHOUT THE WRITTEN PERMISSION OF M.C. SMITH ASSOCIATES AND ARCHITECTURAL GROUP, INC. COPYRIGHT (C) 2004

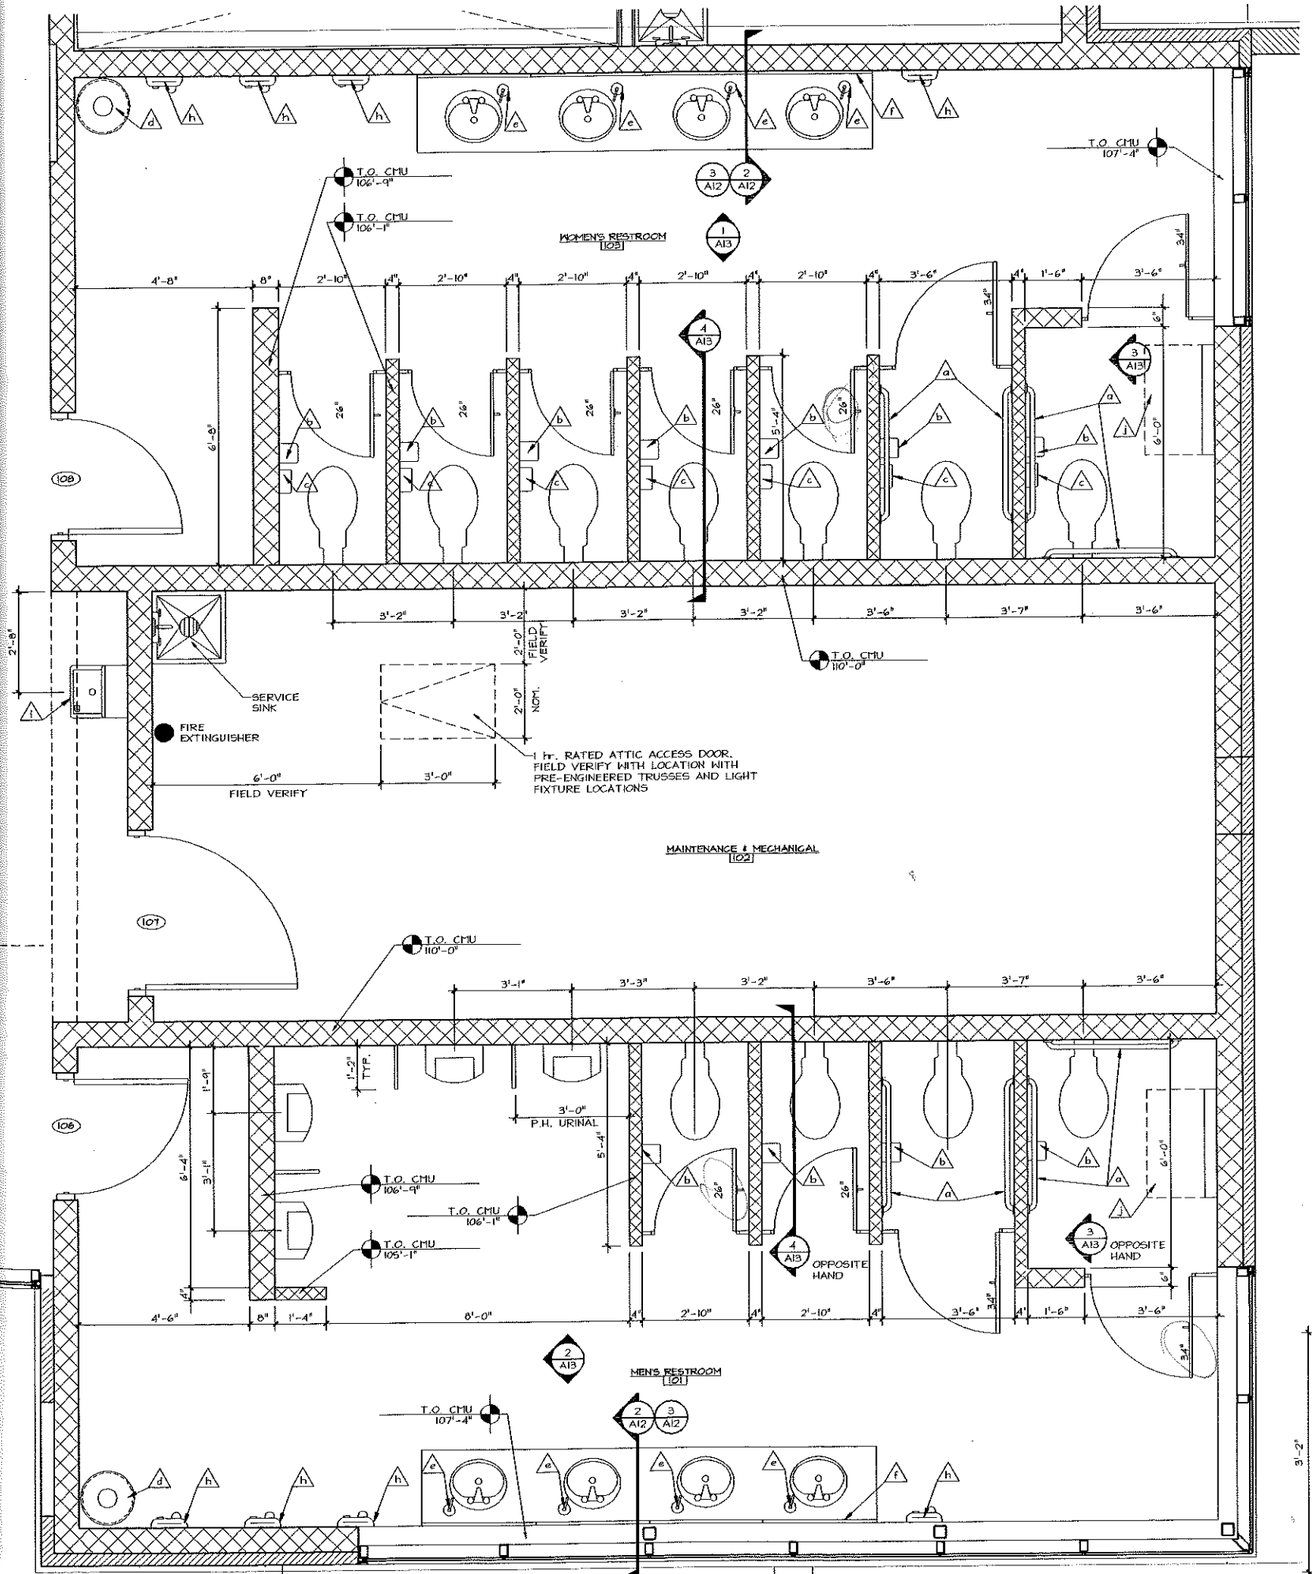

ACCESSORY SCHEDULE			
a	**GRAB BARS:** HORIZONTAL: MOUNTING HEIGHT: 33"-36" AFF VERTICAL: MOUNTING HEIGHT: 3"-6" ABOVE HORIZ.	f	**MIRROR:** 2 SECTIONS OF 72" WIDE x 36" HIGH x 1/4" PLATEGLASS MIRRORS, CENTERED ON COUNTERTOP UNIT WITH BOTTOM EDGE TO REST ON TOP OF 4" BACKSPLASH.
b	**TOILET TISSUE DISPENSER:** MOUNTING HEIGHT: 25"-30" MAX A.F.F. (TO CENTERLINE OF DISPENSER). 2'-4" TO CENTERLINE FROM REAR WALL OF STALL.	g	**MIRROR:** 24" WIDE x 36" HIGH MOUNTING HEIGHT: 38" A.F.F. MAX
c	**SANITARY NAPKIN DISPOSAL:** MOUNTING HEIGHT: 34" AFF (TO TOP OF UNIT) BF. MOUNTING HEIGHT: 27" AFF (TO TOP OF UNIT	h	**ELECTRIC HAND DRYERS:** MOUNTING HEIGHT: 3'-8" A.F.F. AT WOMEN'S AND 3'-10" A.F.F. AT MEN'S.
d	**WASTE RECEPTACLE:** SURFACE MOUNTED AT CORNER TOP @ 32 1/2" ABOVE FINISHED FLOOR	i	**ELECTRIC WATER COOLER:** SPOUT AT 36" MAX HANDICAP AND 39" STANDARD.
d1	**WASTE RECEPTACLE:** SURFACE MOUNTED AT CORNER TOP @ 32 1/2" ABOVE FINISHED FLOOR	j	**BABY CHANGING STATION:** MOUNTING HEIGHT: 40" MAX.
e	**SOAP DISPENSER:** REFER TO ELEVATIONS	k	**PAPER TOWEL DISPENSER:** MOUNTING HEIGHT: 3'-8" MAX.
e1	**SOAP DISPENSER:** REFER TO ELEVATIONS		

NOTE:
INSTALL ALL TOILET FIXTURES AND ACCESSORIES IN ACCORDANCE WITH THE LATEST EDITION OF THE MICHIGAN DEPARTMENT OF LABOR BARRIER FREE DESIGN CODE

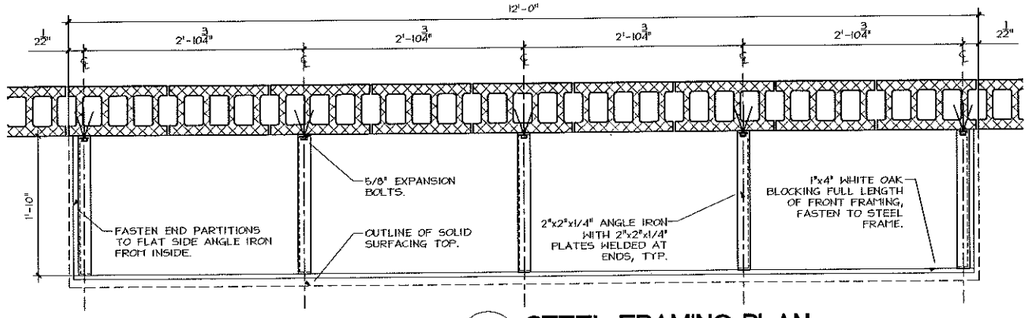

4 / A12 **STEEL FRAMING PLAN**
SCALE: 1"-1'-0"

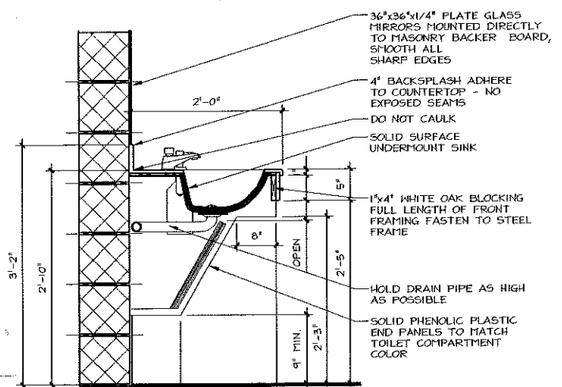

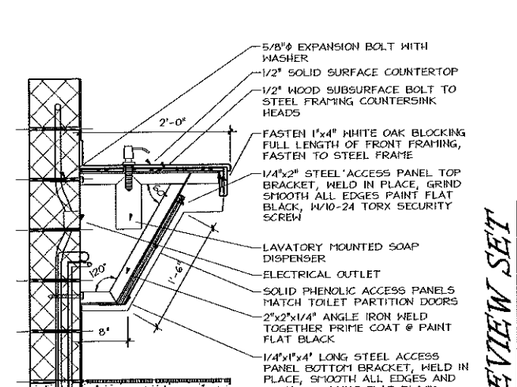

REVIEW SET

M.C. SMITH ASSOCIATES AND ARCHITECTURAL GROUP, INC.
Landscape Architecture • Park & Recreation Planning • Architecture
Design/Build • Master Planning • Project Management • Programming
220 Grandwood • Ann Arbor, MI. 48104 • Real Estate Building
(616)451-2846 • FAX: (616)451-1846 • E-mail: mcsmithgroup@aol.com

PUBLIC RESTROOMS-
PLAN + DETAILS

STATE OF MICHIGAN
DEPARTMENT OF MANAGEMENT AND BUDGET
OFFICE OF DESIGN AND CONSTRUCTION

WELCOME CENTER
AN

IDENTIFICATION NO.	ISSUED FOR	DATE	DESIGNED JSM
PROJECT #A02	☒ PRELIMINARY	4/30/04	DRAWN JSM
FILE # 590/03070.DAN	☐ CONSTRUCTION		CHECKED JSM
INDEX # 83760	☐ FINAL RECORD		APPROVED DMS

THESE DRAWINGS ARE THE EXCLUSIVE PROPERTY OF M.C. SMITH ASSOCIATES AND ARCHITECTURAL GROUP, INC. AND MAY NOT BE UTILIZED OR REPRODUCED WITHOUT THE WRITTEN PERMISSION OF M.C. SMITH ASSOCIATES AND ARCHITECTURAL GROUP, INC. COPYRIGHT (C) 2004

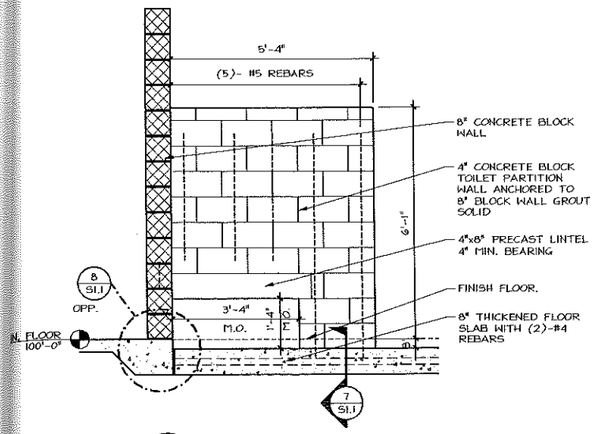

5 / A13 CMU REINFORCING DETAIL
SCALE: 1/2"=1'-0"

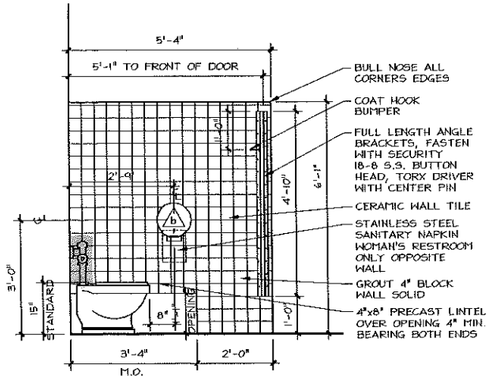

4 / A13 STANDARD STALL
SCALE: 1/2"=1'-0"

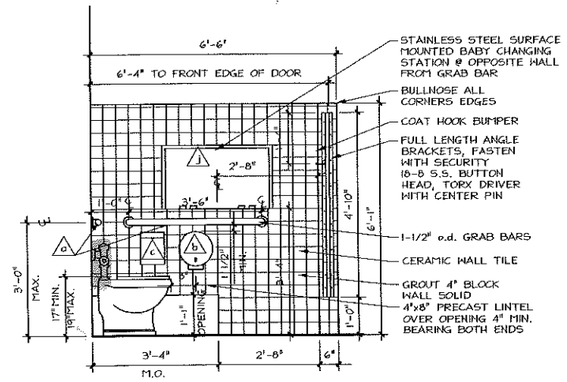

3 / A13 BARRIER FREE STALL
SCALE: 1/2"=1'-0"

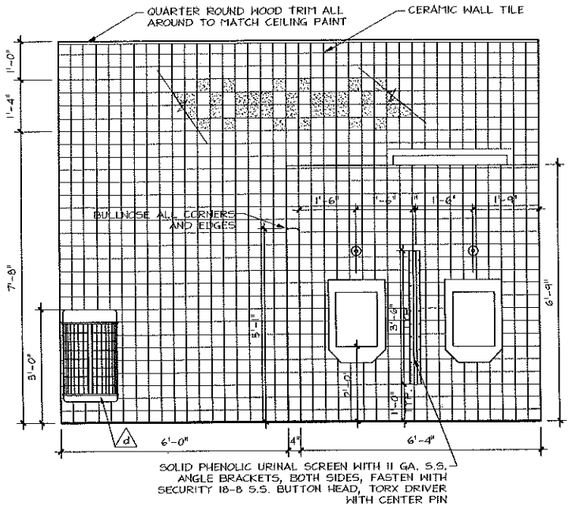

SOLID PHENOLIC URINAL SCREEN WITH 11 GA. S.S. ANGLE BRACKETS, BOTH SIDES, FASTEN WITH SECURITY 18-8 S.S. BUTTON HEAD, TORX DRIVER WITH CENTER PIN

2 / A13 MEN'S RESTROOM ELEVATION
SCALE: 1/2"=1'-0"

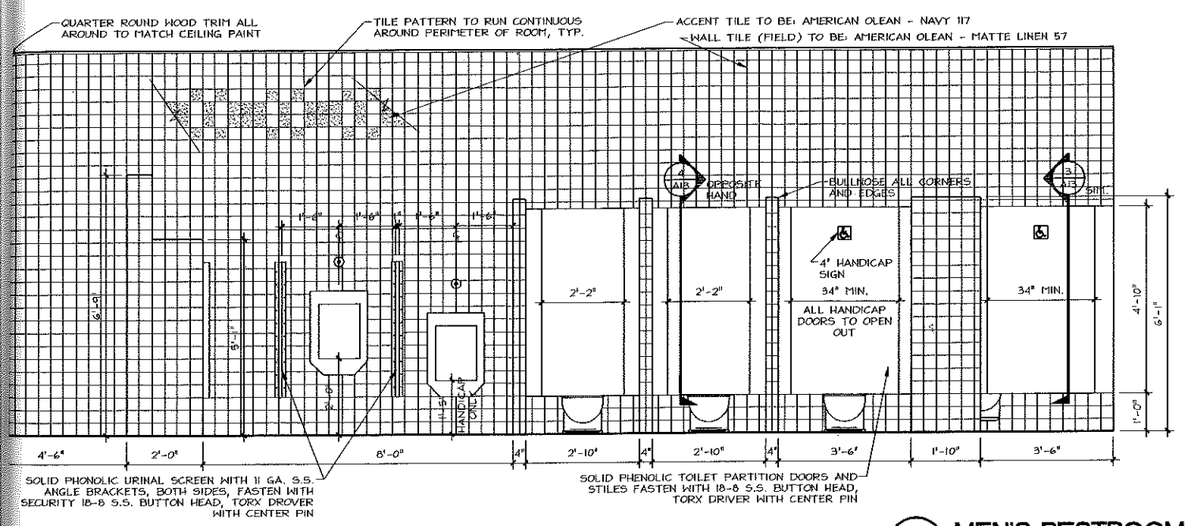

SOLID PHENOLIC TOILET PARTITION DOORS AND STILES FASTEN WITH 18-8 S.S. BUTTON HEAD, TORX DRIVER WITH CENTER PIN

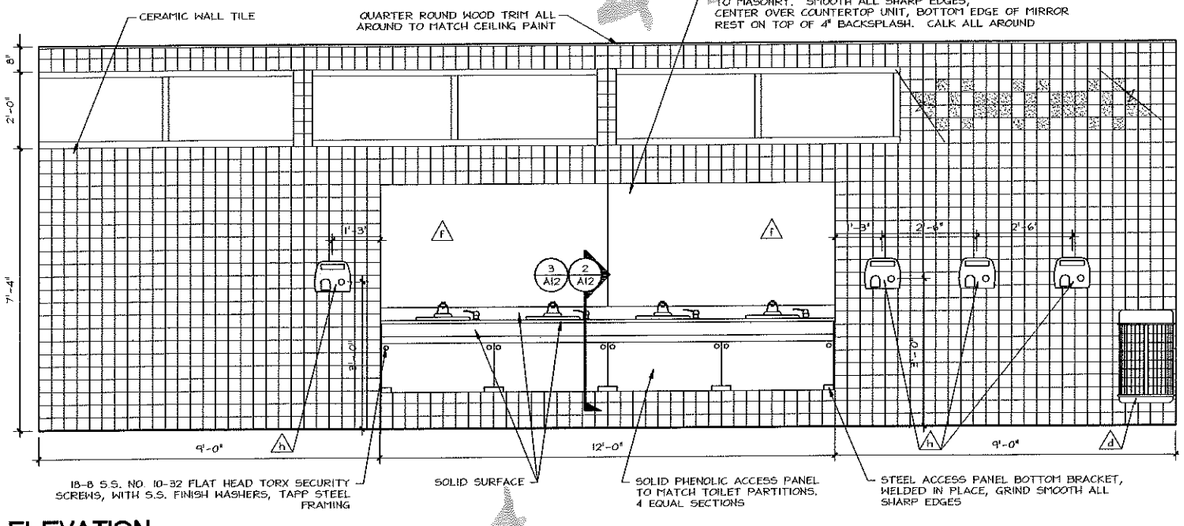

18-8 S.S. NO. 10-32 FLAT HEAD TORX SECURITY SCREWS, WITH S.S. FINISH WASHERS, TAPP STEEL FRAMING

SOLID SURFACE

SOLID PHENOLIC ACCESS PANEL TO MATCH TOILET PARTITIONS. 4 EQUAL SECTIONS

STEEL ACCESS PANEL BOTTOM BRACKET, WELDED IN PLACE, GRIND SMOOTH ALL SHARP EDGES

2 / A13 MEN'S RESTROOM ELEVATION
SCALE: 1/2"=1'-0"

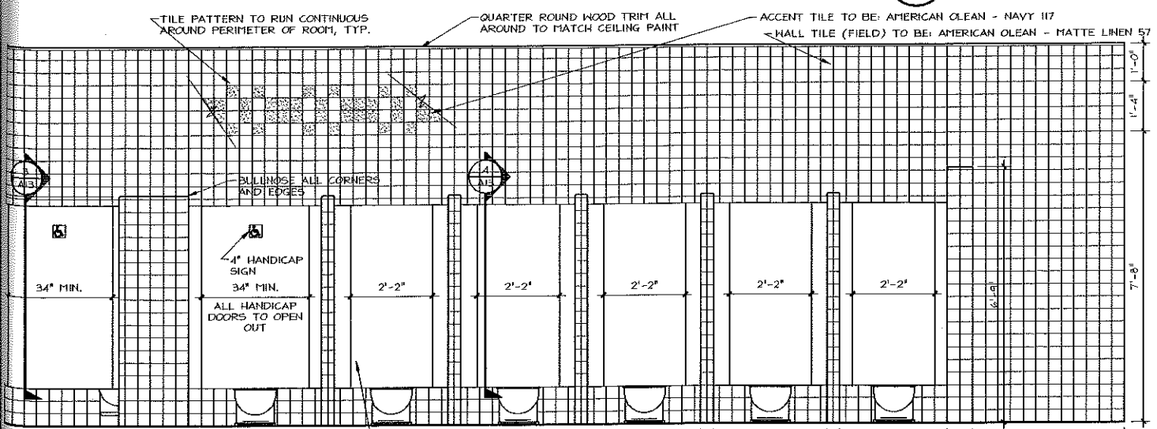

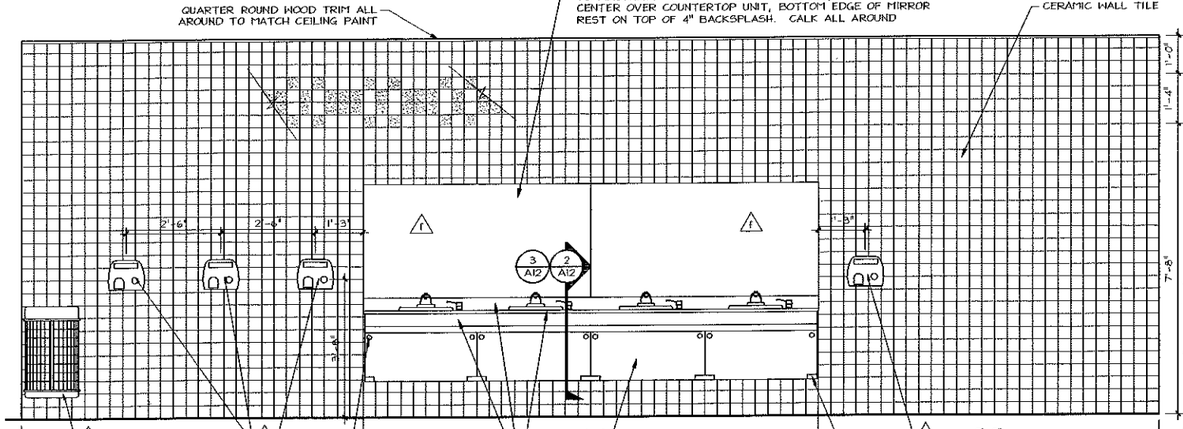

M.C. SMITH ASSOCIATES AND ARCHITECTURAL GROUP, INC.
Traverse City Office • Fred A. Design • Grand Rapids Office
1139 Cleveland Avenue S.E. • East Grand Rapids, MI 49506
(616)451-8846 • FAX: (616)451-1868 • E-mail: sgfcross@sgroup.com

PUBLIC RESTROOMS - INTERIOR ELEVATIONS + DETAILS

STATE OF MICHIGAN
DEPARTMENT OF MANAGEMENT AND BUDGET
OFFICE OF DESIGN AND CONSTRUCTION

WELCOME CENTER
GAN

ISSUED FOR	DATE	DESIGNED	
☒ PRELIMINARY	4/30/04	☒ DRAWN	JSM
☐ CONSTRUCTION		☒ CHECKED	JSM
☐ FINAL RECORD		☒ APPROVED	DMS

IFICATION NO.
TECT PROJECT# A821
FILE # 591/03075/BAN
INDEX # 83790

REVIEW SET

THESE DRAWINGS ARE THE EXCLUSIVE PROPERTY OF M.C. SMITH ASSOCIATES AND ARCHITECTURAL GROUP, INC. AND MAY NOT BE UTILIZED OR REPRODUCED WITHOUT THE WRITTEN PERMISSION OF M.C. SMITH ASSOCIATES AND ARCHITECTURAL GROUP, INC. COPYRIGHT (C) 2004

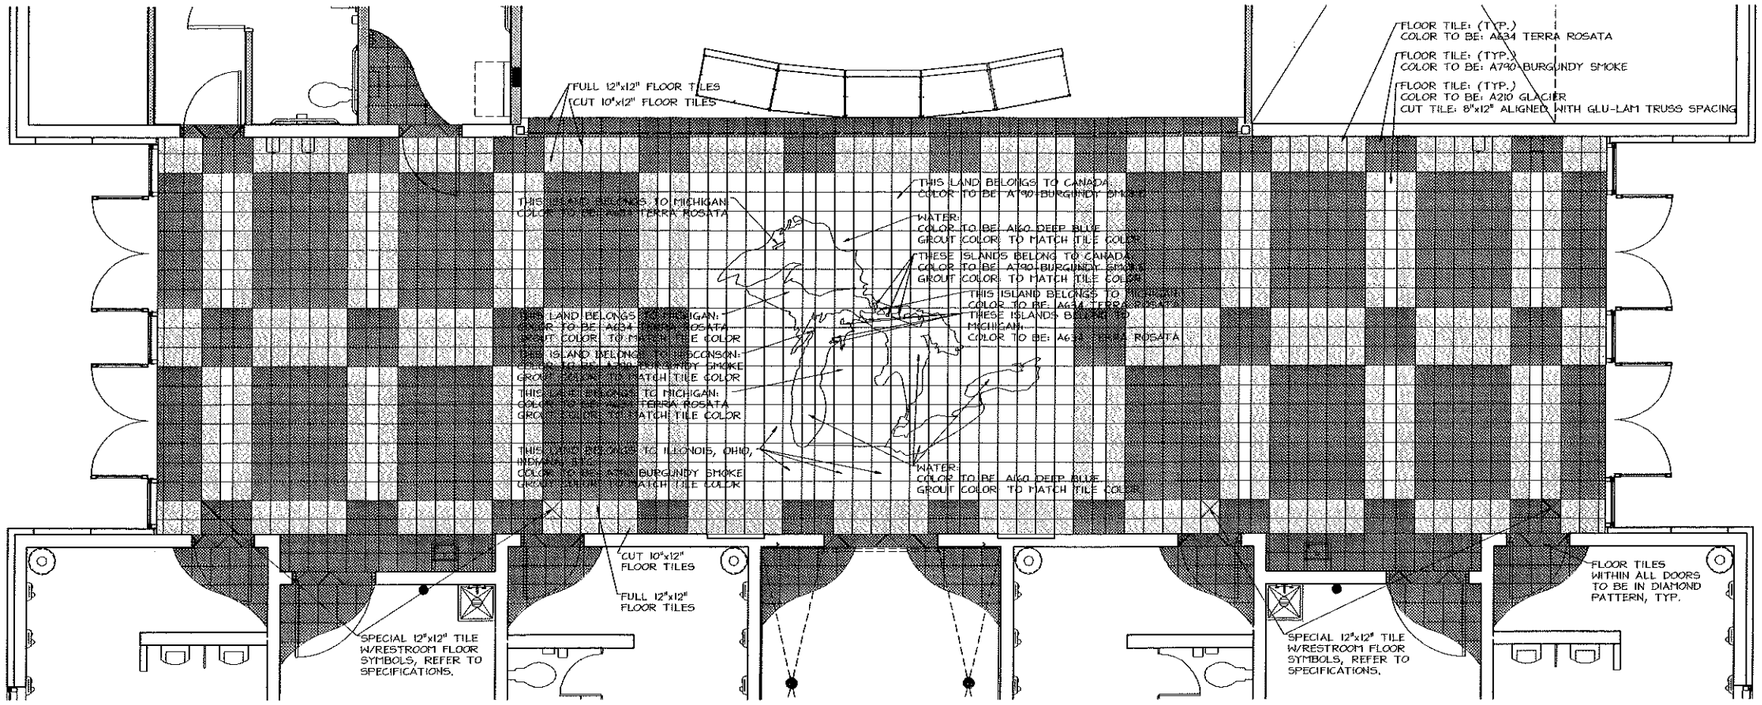

LOBBY FLOOR TILE PATTERN

SCALE: 1/4"=1'-0"

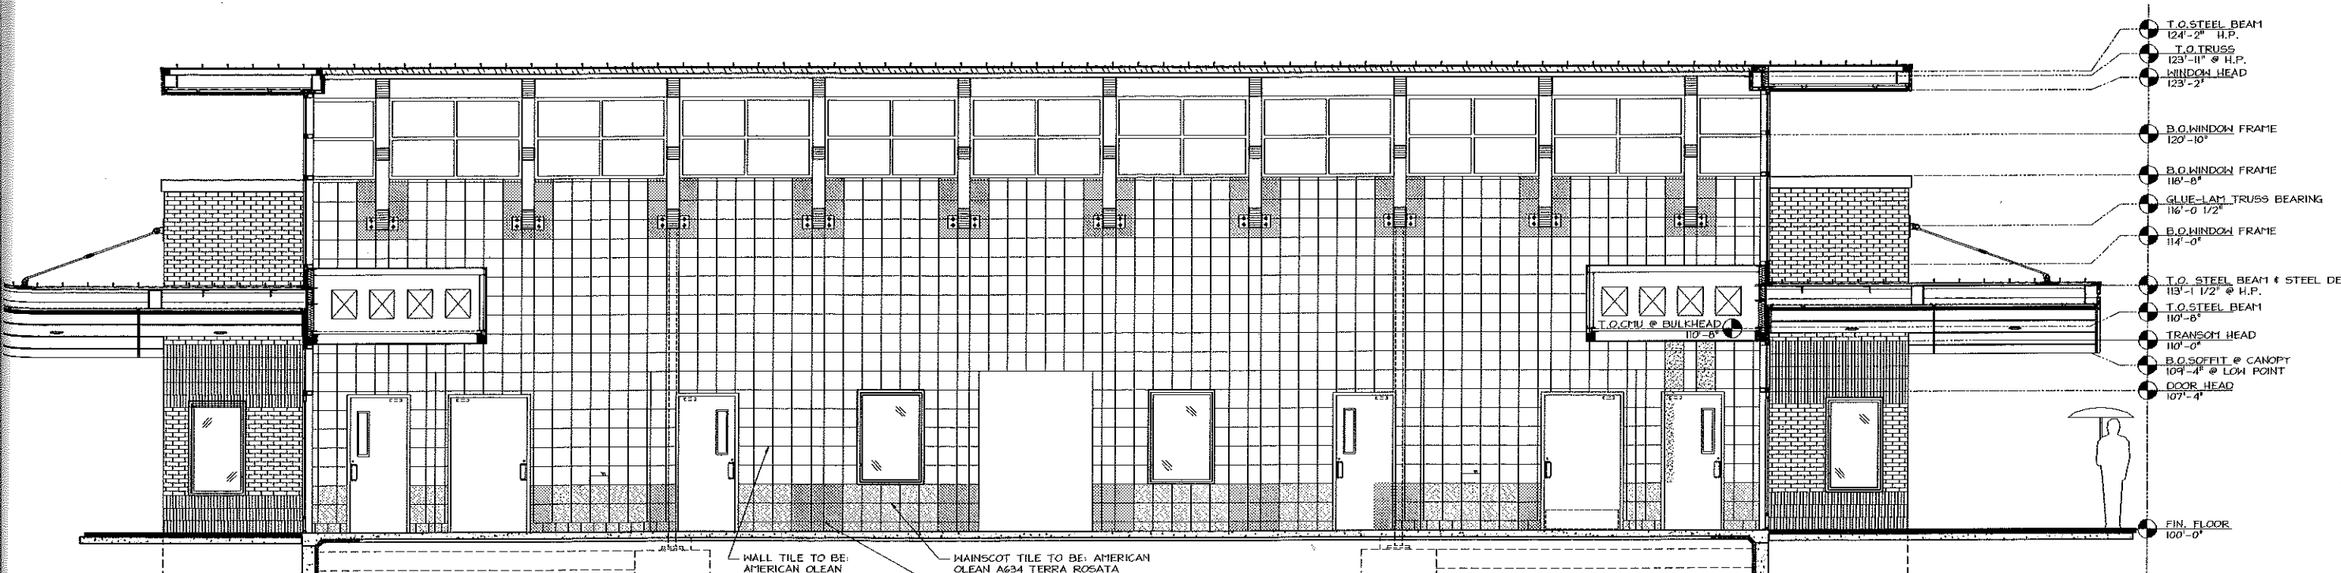

INTERIOR ELEVATION VIEW SET

M.C. SMITH ASSOCIATES AND ARCHITECTURAL GROUP, INC.
Landscape Architecture • Park & Recreation Planning • Architecture
Downtown Planning • Interior Design • Sports Facility Planning
220 Commercial Avenue S.E. • East Grand Rapids, MI 49506
(616)451-3486 • FAX (616)451-1481 • E-mail: cgs@mcsmithgroup.com

TILE PATTERNS - FLOOR + WALL

STATE OF MICHIGAN
DEPARTMENT OF MANAGEMENT AND BUDGET
OFFICE OF DESIGN AND CONSTRUCTION

WELCOME CENTER

ISSUED FOR	DATE	DESIGNED	
☒ PRELIMINARY	4/30/04	☒ DRAWN	JSM
☐ CONSTRUCTION		☒ CHECKED	JSM
☐ FINAL RECORD		☒ APPROVED	DHS

APPLICATION NO.
PROJECT # A821
FILE # 6810307.01.DAN
INDEX # 83790

THE EXCLUSIVE PROPERTY OF M.C. SMITH ASSOCIATES AND ARCHITECTURAL GROUP, INC. AND MAY NOT BE UTILIZED OR REPRODUCED WITHOUT THE WRITTEN PERMISSION OF M.C. SMITH ASSOCIATES AND ARCHITECTURAL GROUP, INC. COPYRIGHT (C) 2004

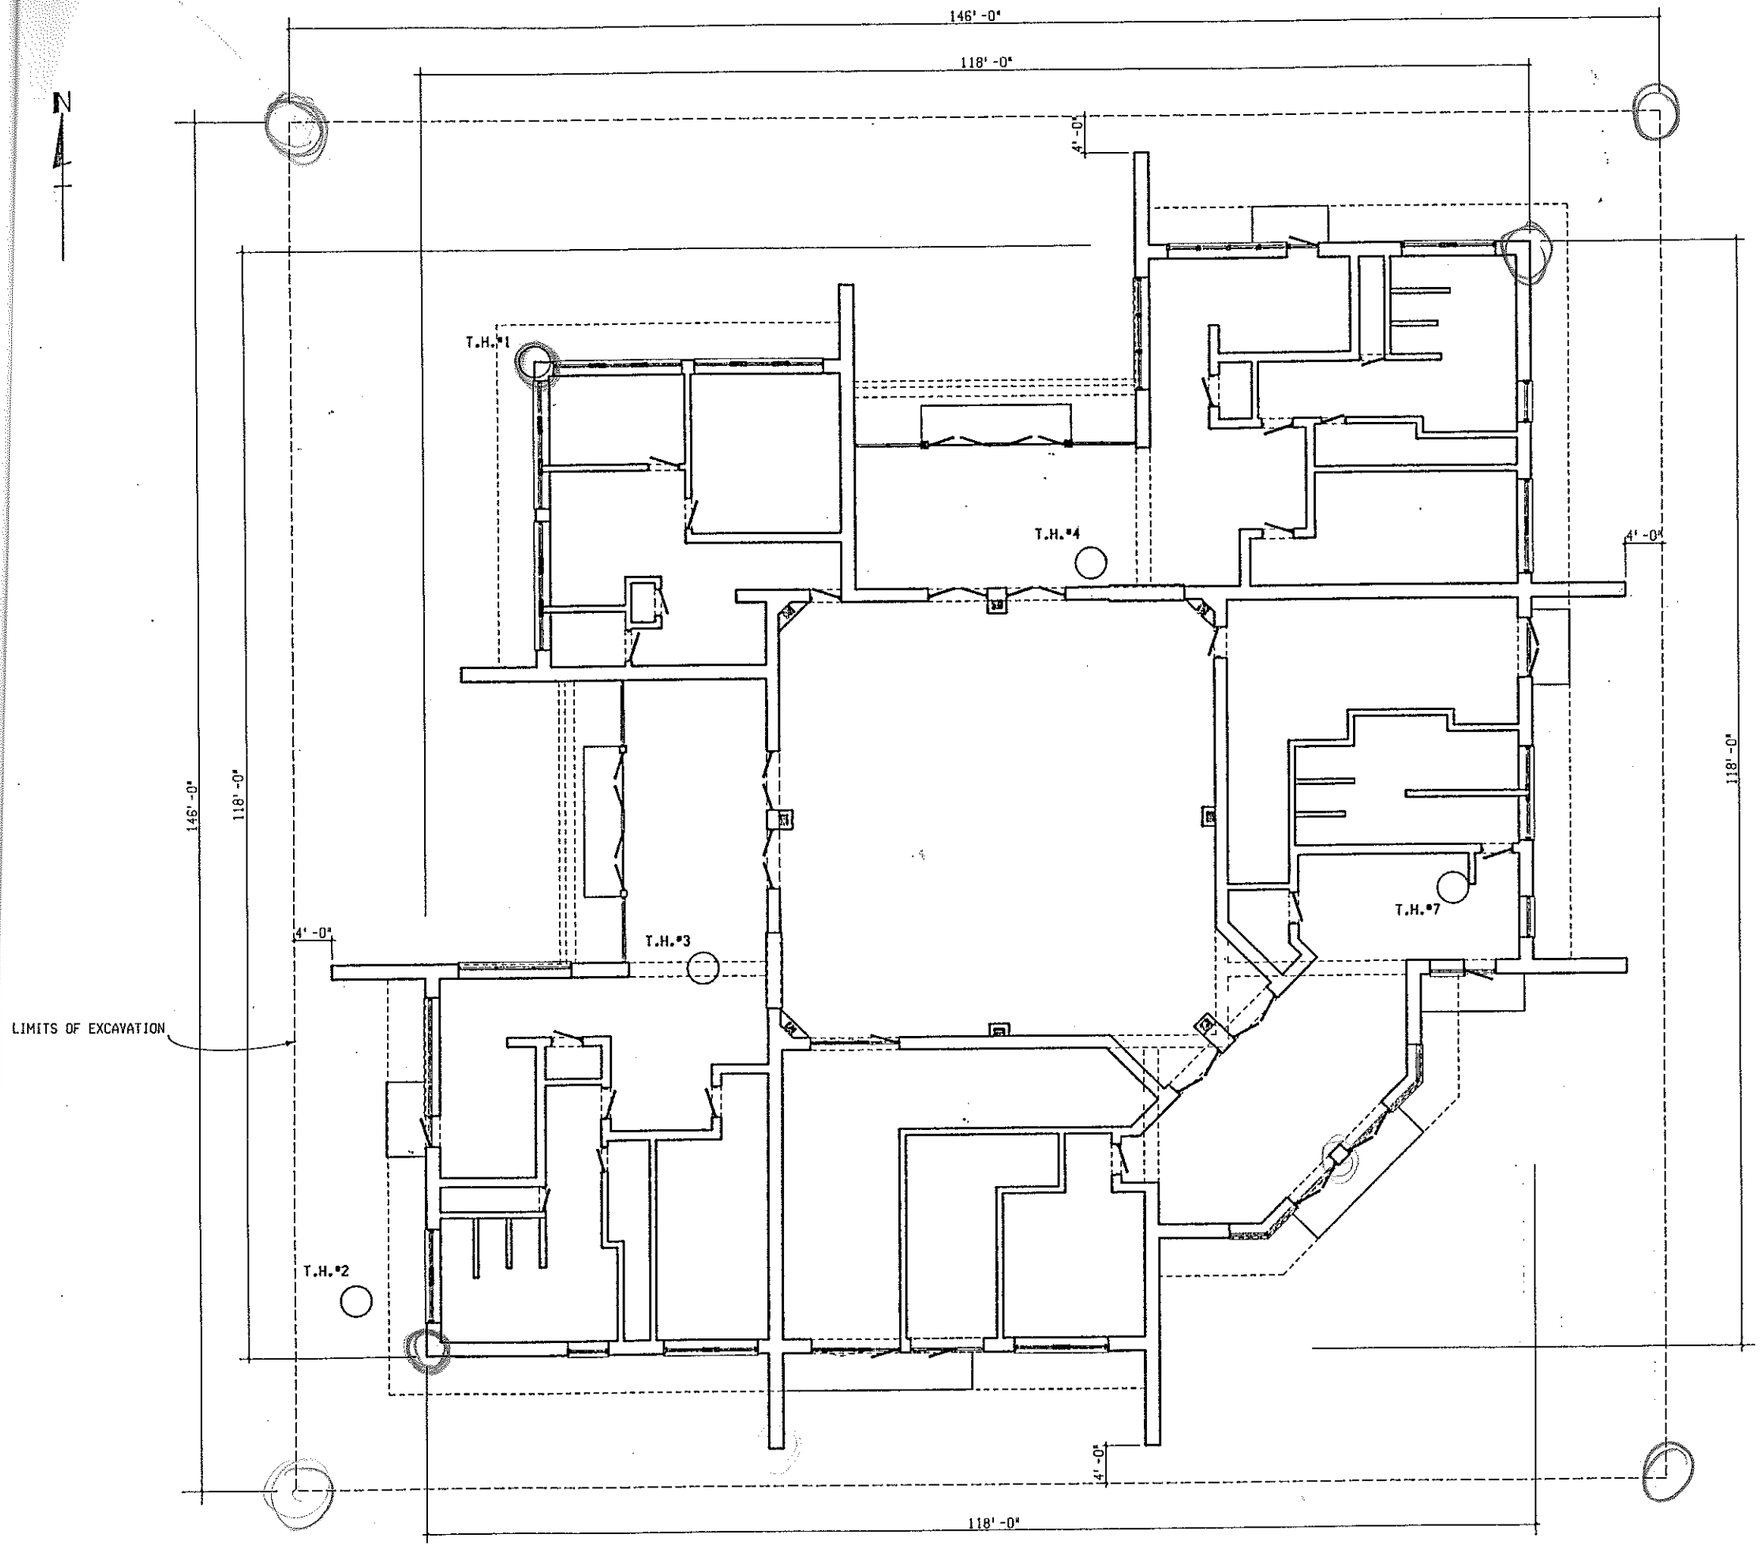

TEST HOLE NO.1	TEST HOLE NO.2	TEST HOLE NO.3
GROUND SURFACE ELEVATION 98.4	GROUND SURFACE ELEVATION 97.3	GROUND SURFACE ELEVATION 97.6
98.4 MIX OF SANDY LOAM & TOPSOIL 93.4 FINE GREY SAND 86.4 END OF BORING 12'	97.3 FINE YELLOW SLIGHTY LOAMY SAND 92.3 FINE GREY SAND 90.3 FIRM GREY SILTY CLAY 85.3 END OF BORING 12'	97.6 MIX OF SANDY LOAM & TOPSOIL 95.6 FINE YELLOW SLIGHTY LOAMY SAND 91.6 FINE GREY SAND 86.1 FIRM GREY SILTY CLAY 85.6 END OF BORING 12'
WATER TABLE @ 5.0' BORING DATE 2- -88	WATER TABLE @ 5.0' BORING DATE 2- -88	WATER TABLE @ 4.5' BORING DATE 2- -88
TEST HOLE NO.4	**TEST HOLE NO.7**	
GROUND SURFACE ELEVATION 97.6	GROUND SURFACE ELEVATION 96.4	
97.6 MIX OF SANDY LOAM & TOPSOIL 93.6 FINE GREY SAND, TRACE OF FIBEROUS PEAT 85.6 END OF BORING 12'	96.4 MIX OF SANDY LOAM & TOPSOIL 92.4 FINE GREY SAND, TRACE OF FIBEROUS PEAT 84.4 END OF BORING 12'	
WATER TABLE @ 4.5' BORING DATE 2- -88	WATER TABLE @ 4.0' BORING DATE 2- -88	

NOTE: BOTTOM OF EXCAVATION IS NOT SAME AS BOTTOM OF FOOTING

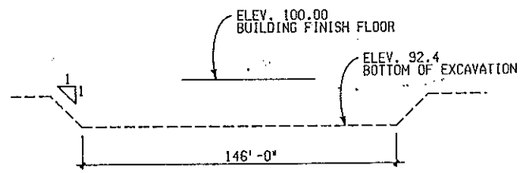

AR1 of 31

MICHIGAN DEPARTMENT OF TRANSPORTATION

NEW BUFFALO WELCOME CENTER

EXCAVATION PLAN

1/8" = 1'-0"

SQUAD BOSS	MUELLER

11-28-89
DALE
ADDITIONAL DOOR TO OFFICE

MENS	WOMENS
7	7
7	7
7	5
7	19
21	

21 x 12 = 252
14 x 12 = 168
420

79,000

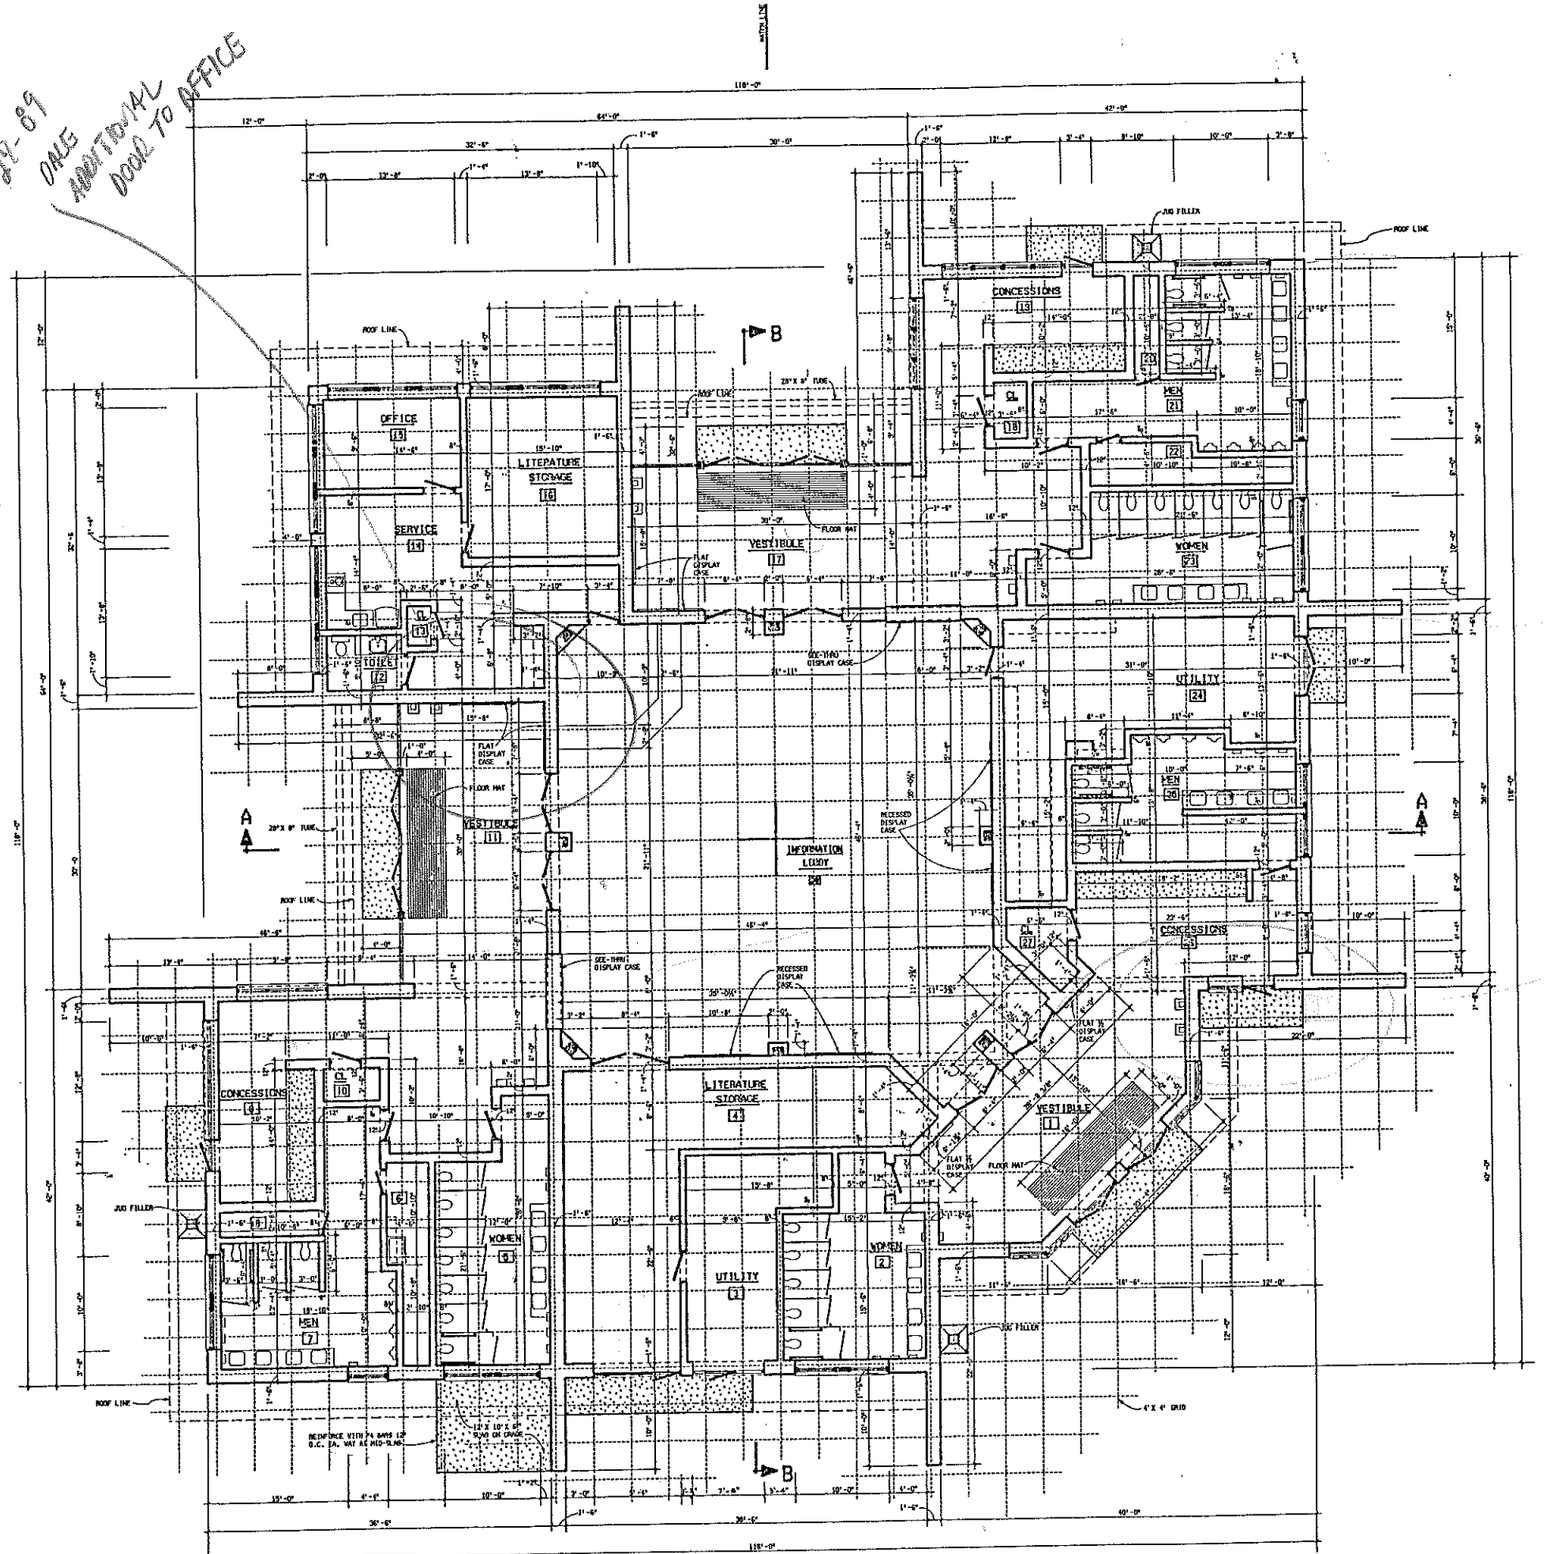

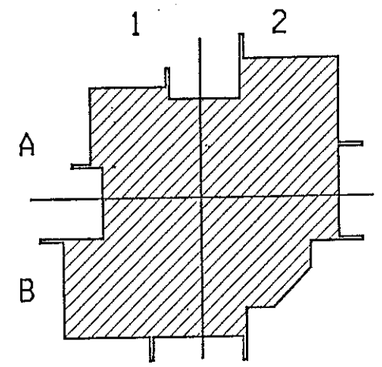

KEY PLAN

AR3

MICHIGAN DEPARTMENT OF TRANSPORTATION
NEW BUFFALO WELCOME CENTER
FLOOR PLAN
1/8"=1'-0"

SQUAD BOSS	MULLER	
DRAWN BY	BMH	8-88

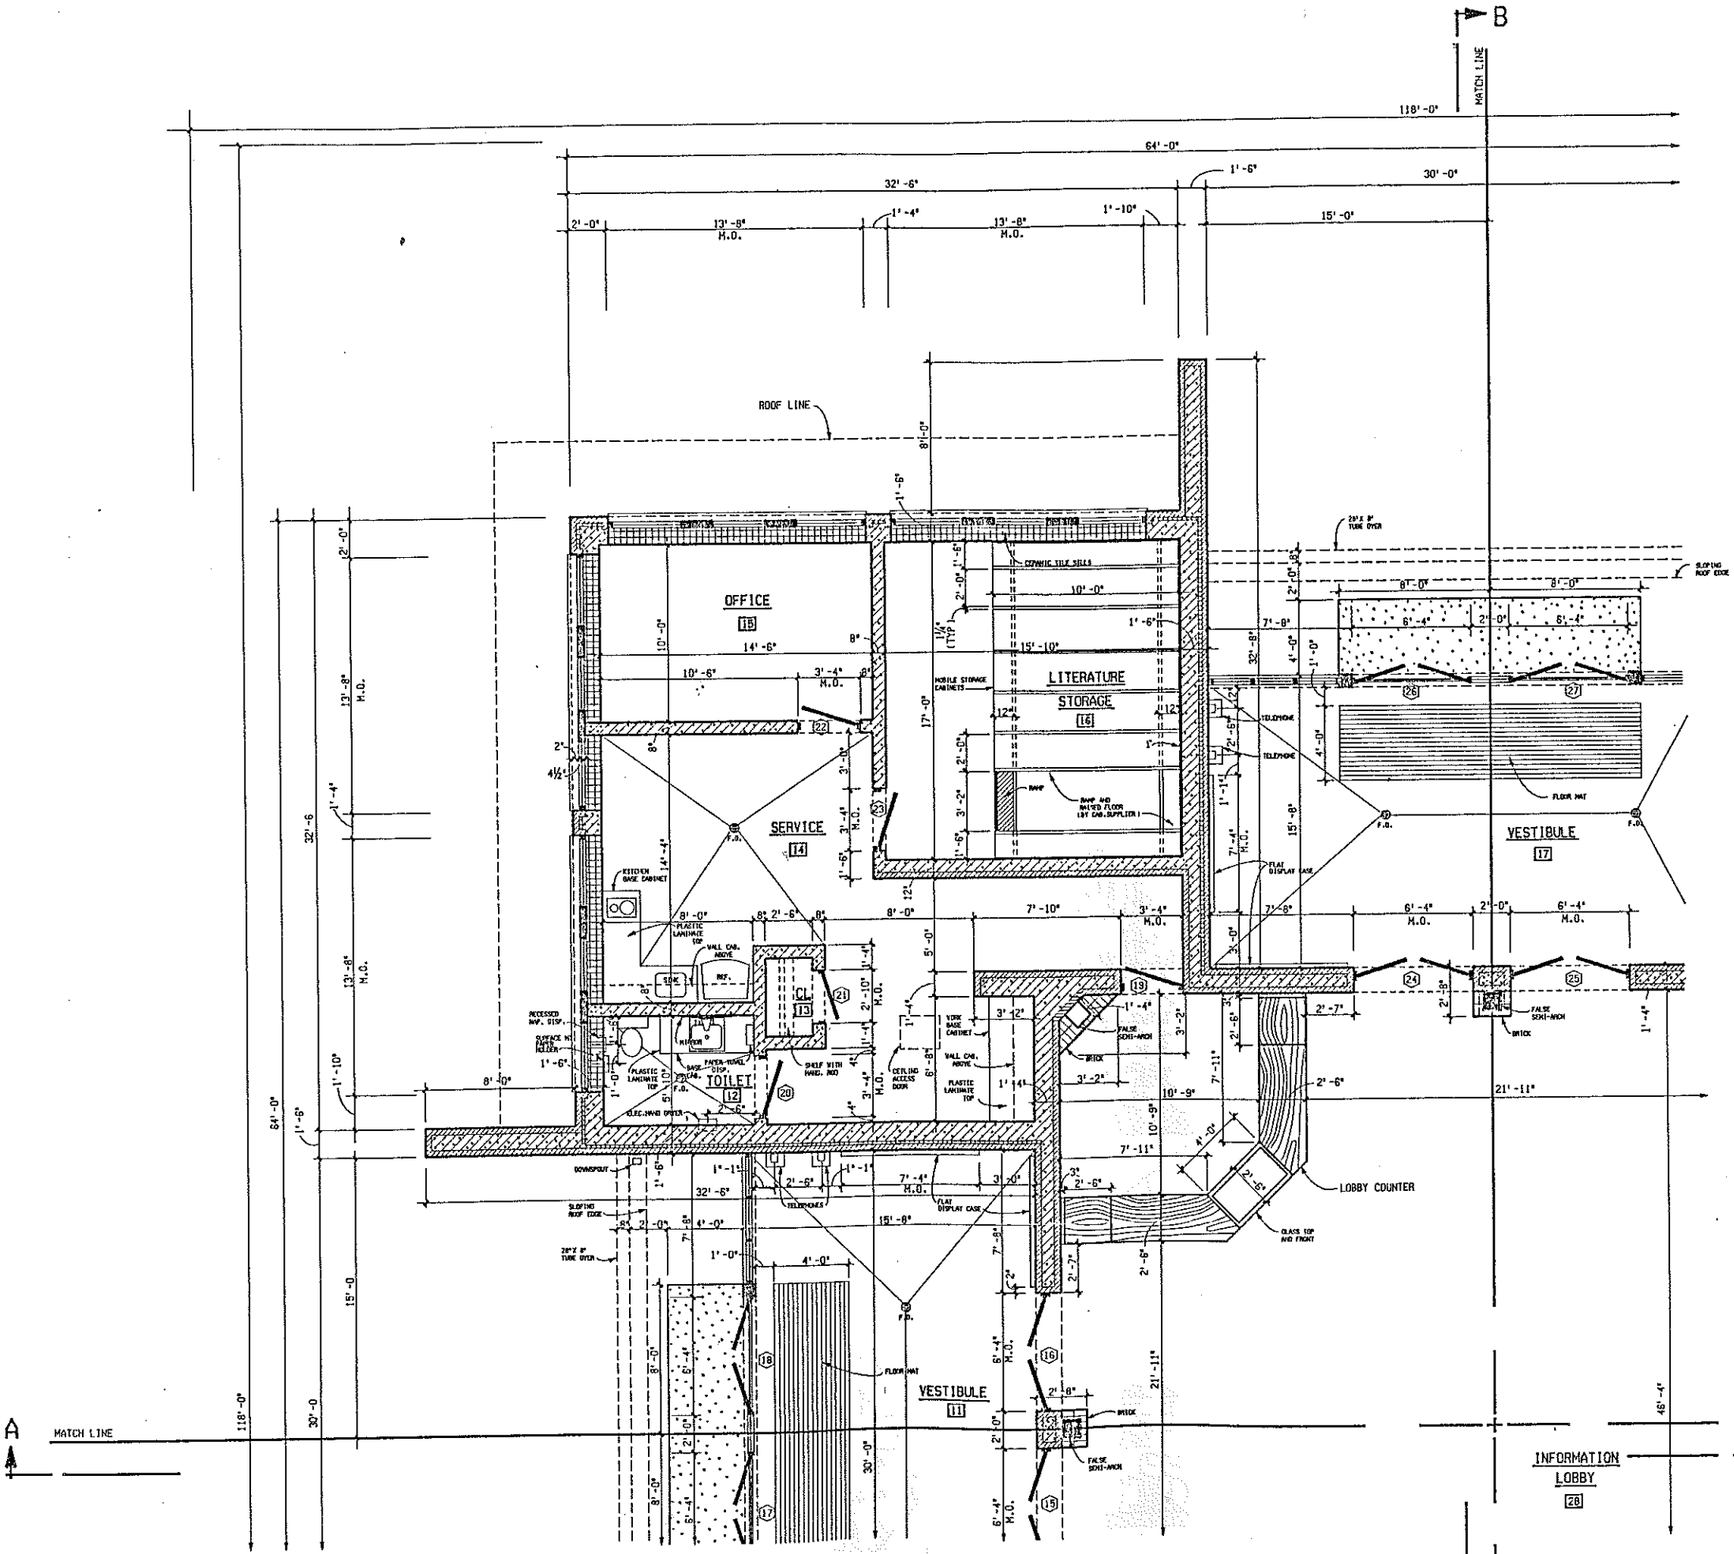

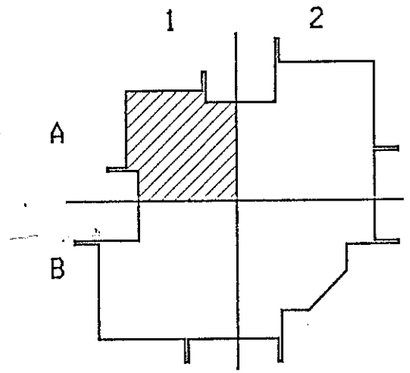

KEY PLAN

AR4

MICHIGAN DEPARTMENT OF TRANSPORTATION
NEW BUFFALO WELCOME CENTER
FLOOR PLAN A-1

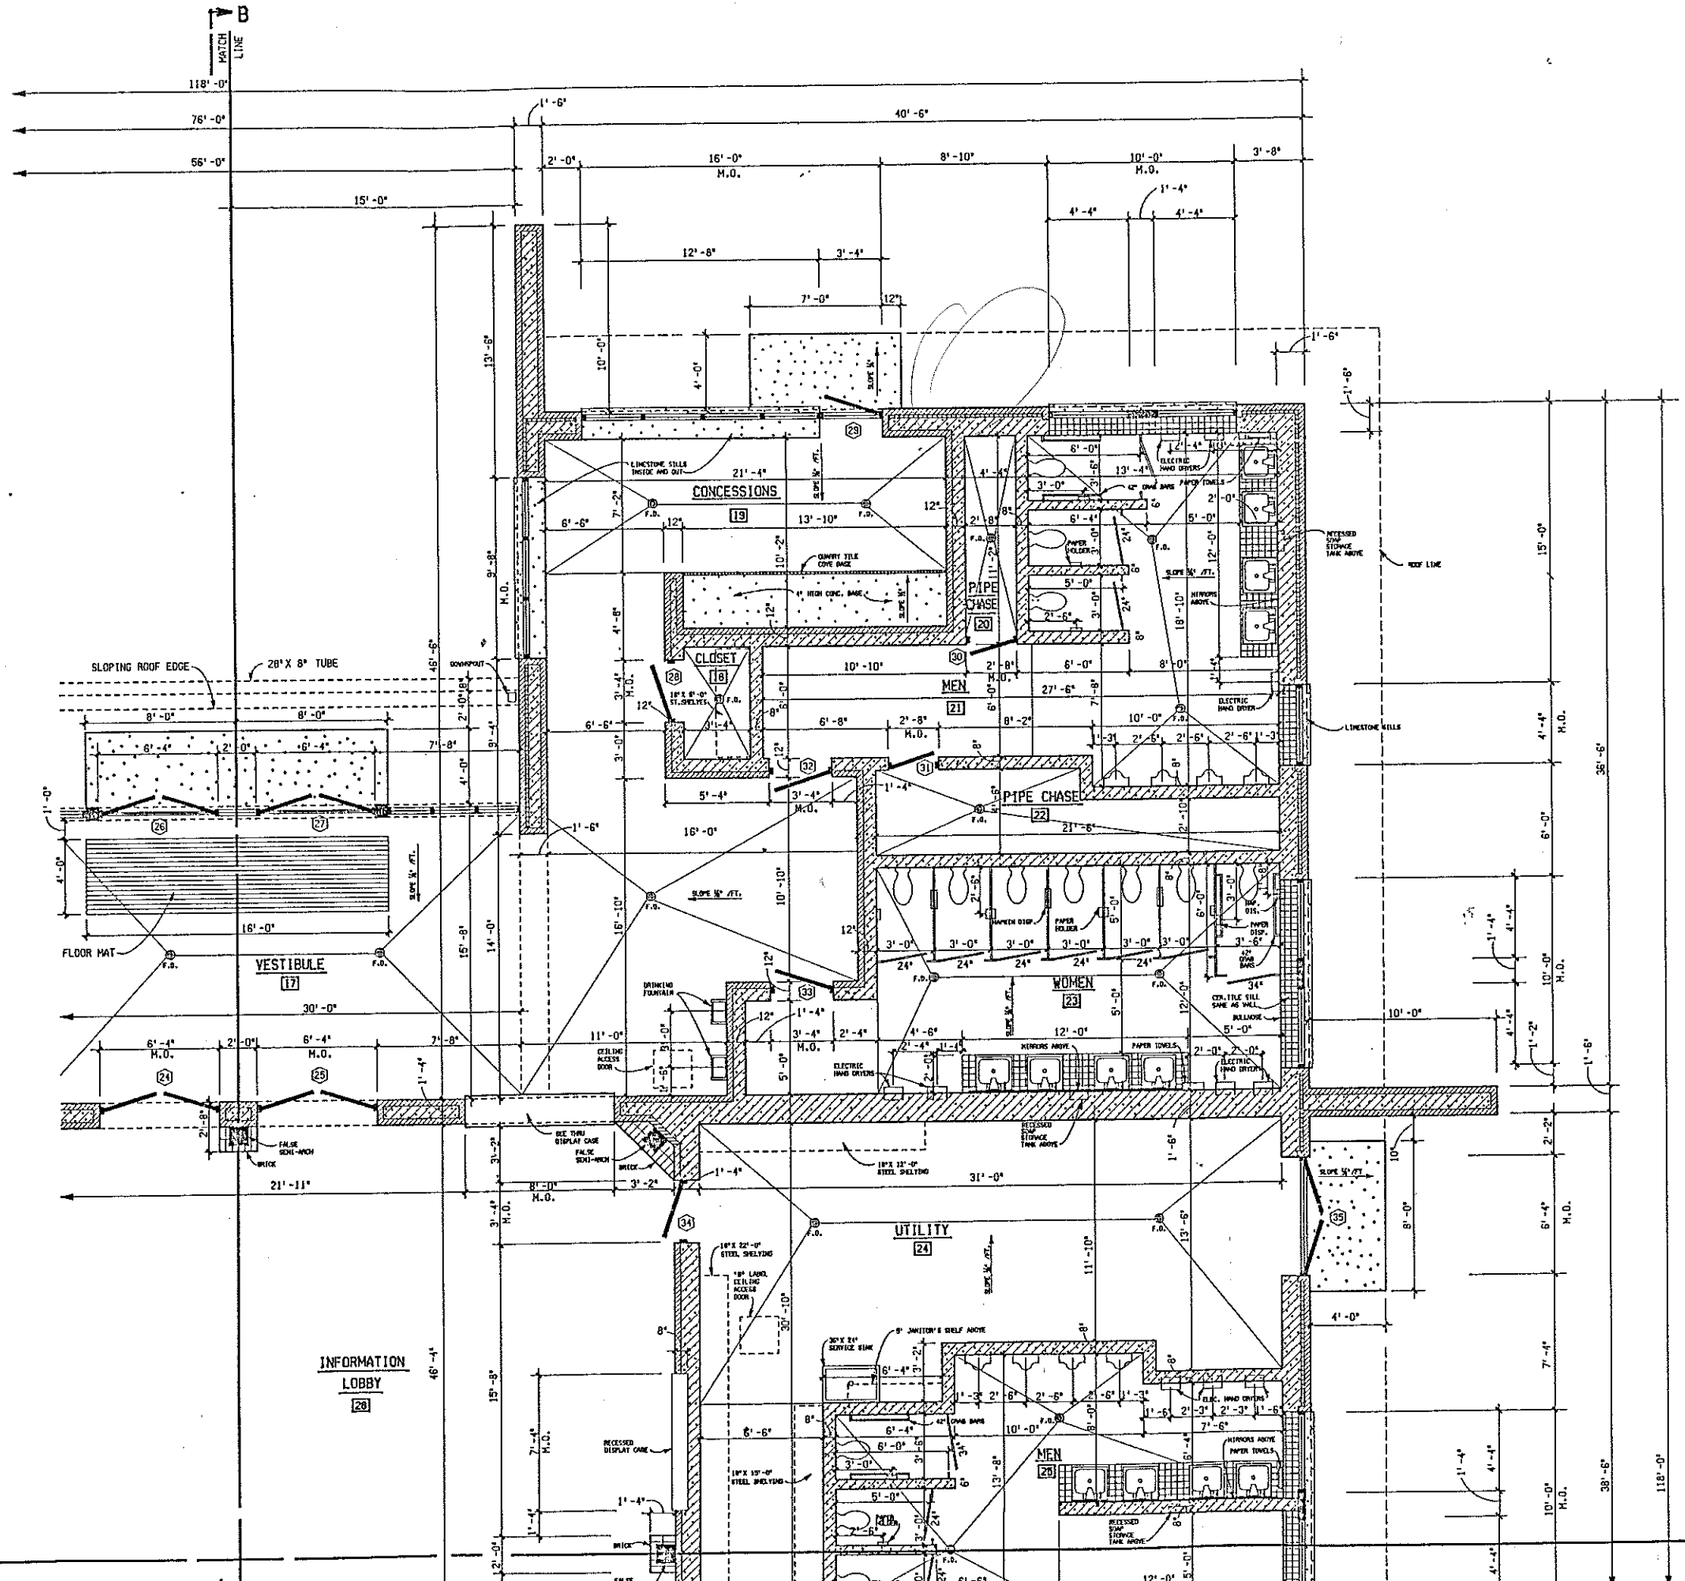

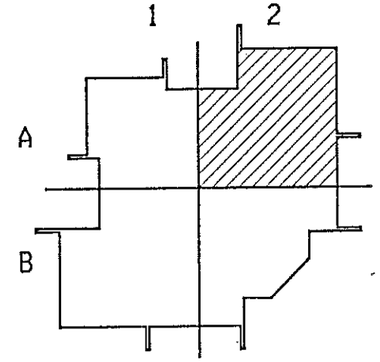

KEY PLAN

AR5

MICHIGAN DEPARTMENT OF TRANSPORTATION

NEW BUFFALO WELCOME CENTER

FLOOR PLAN A-2

SCALE: 1/4" = 1'-0"

SQUAD BOSS	MULLER

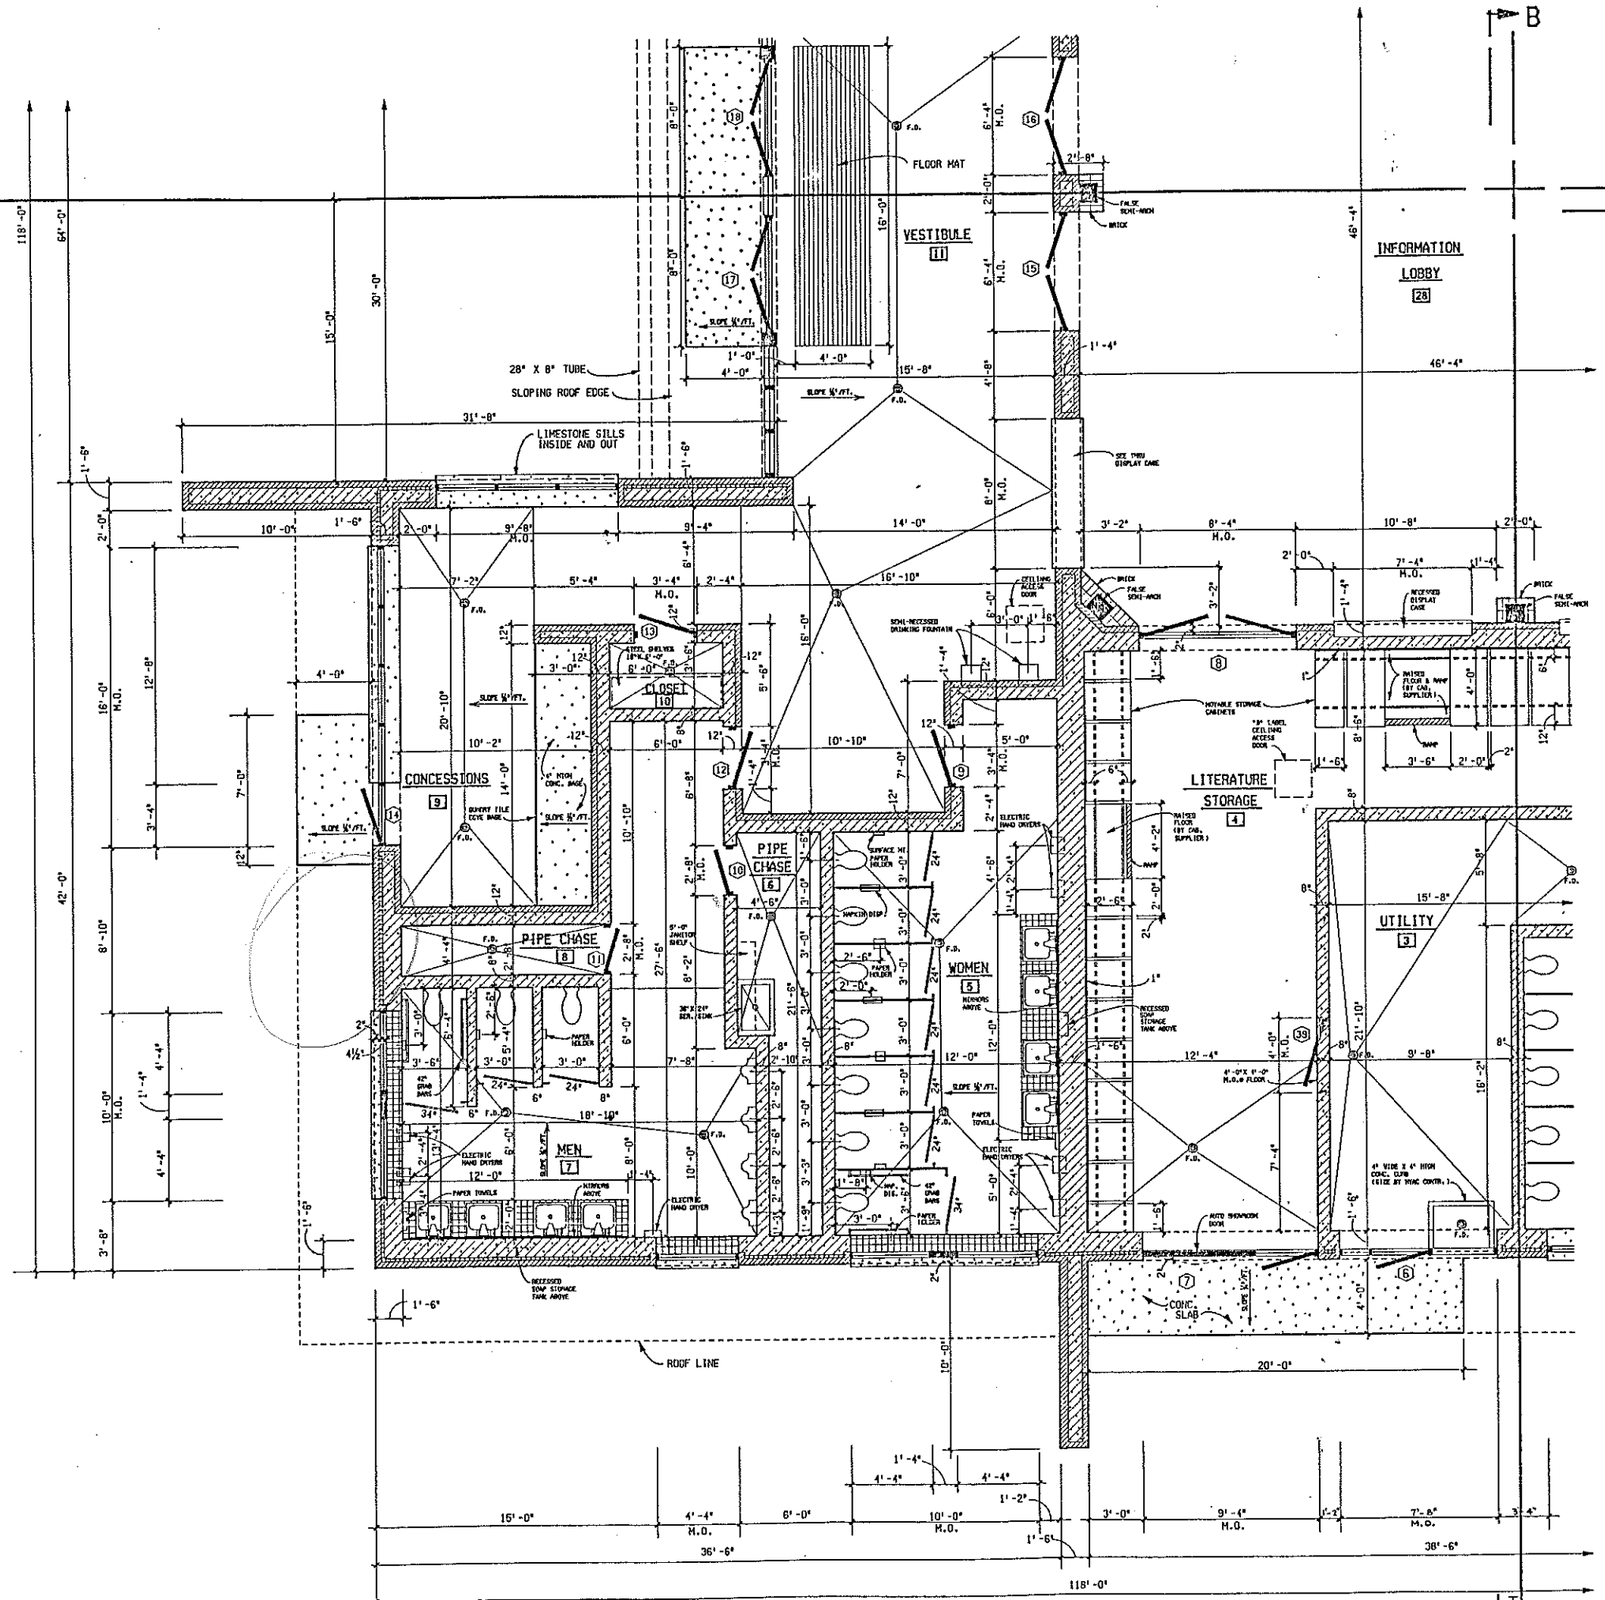

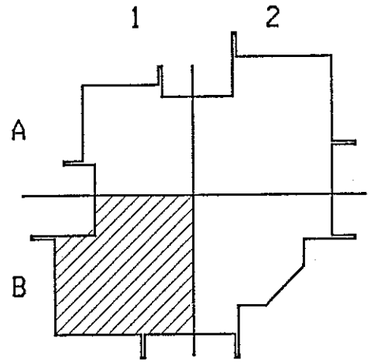

KEY PLAN

AR6

MICHIGAN DEPARTMENT OF TRANSPORTATION

NEW BUFFALO WELCOME CENTER

FLOOR PLAN B-1

SCALE: 1/4" = 1'-0"

SQUAD BOSS | MULLER

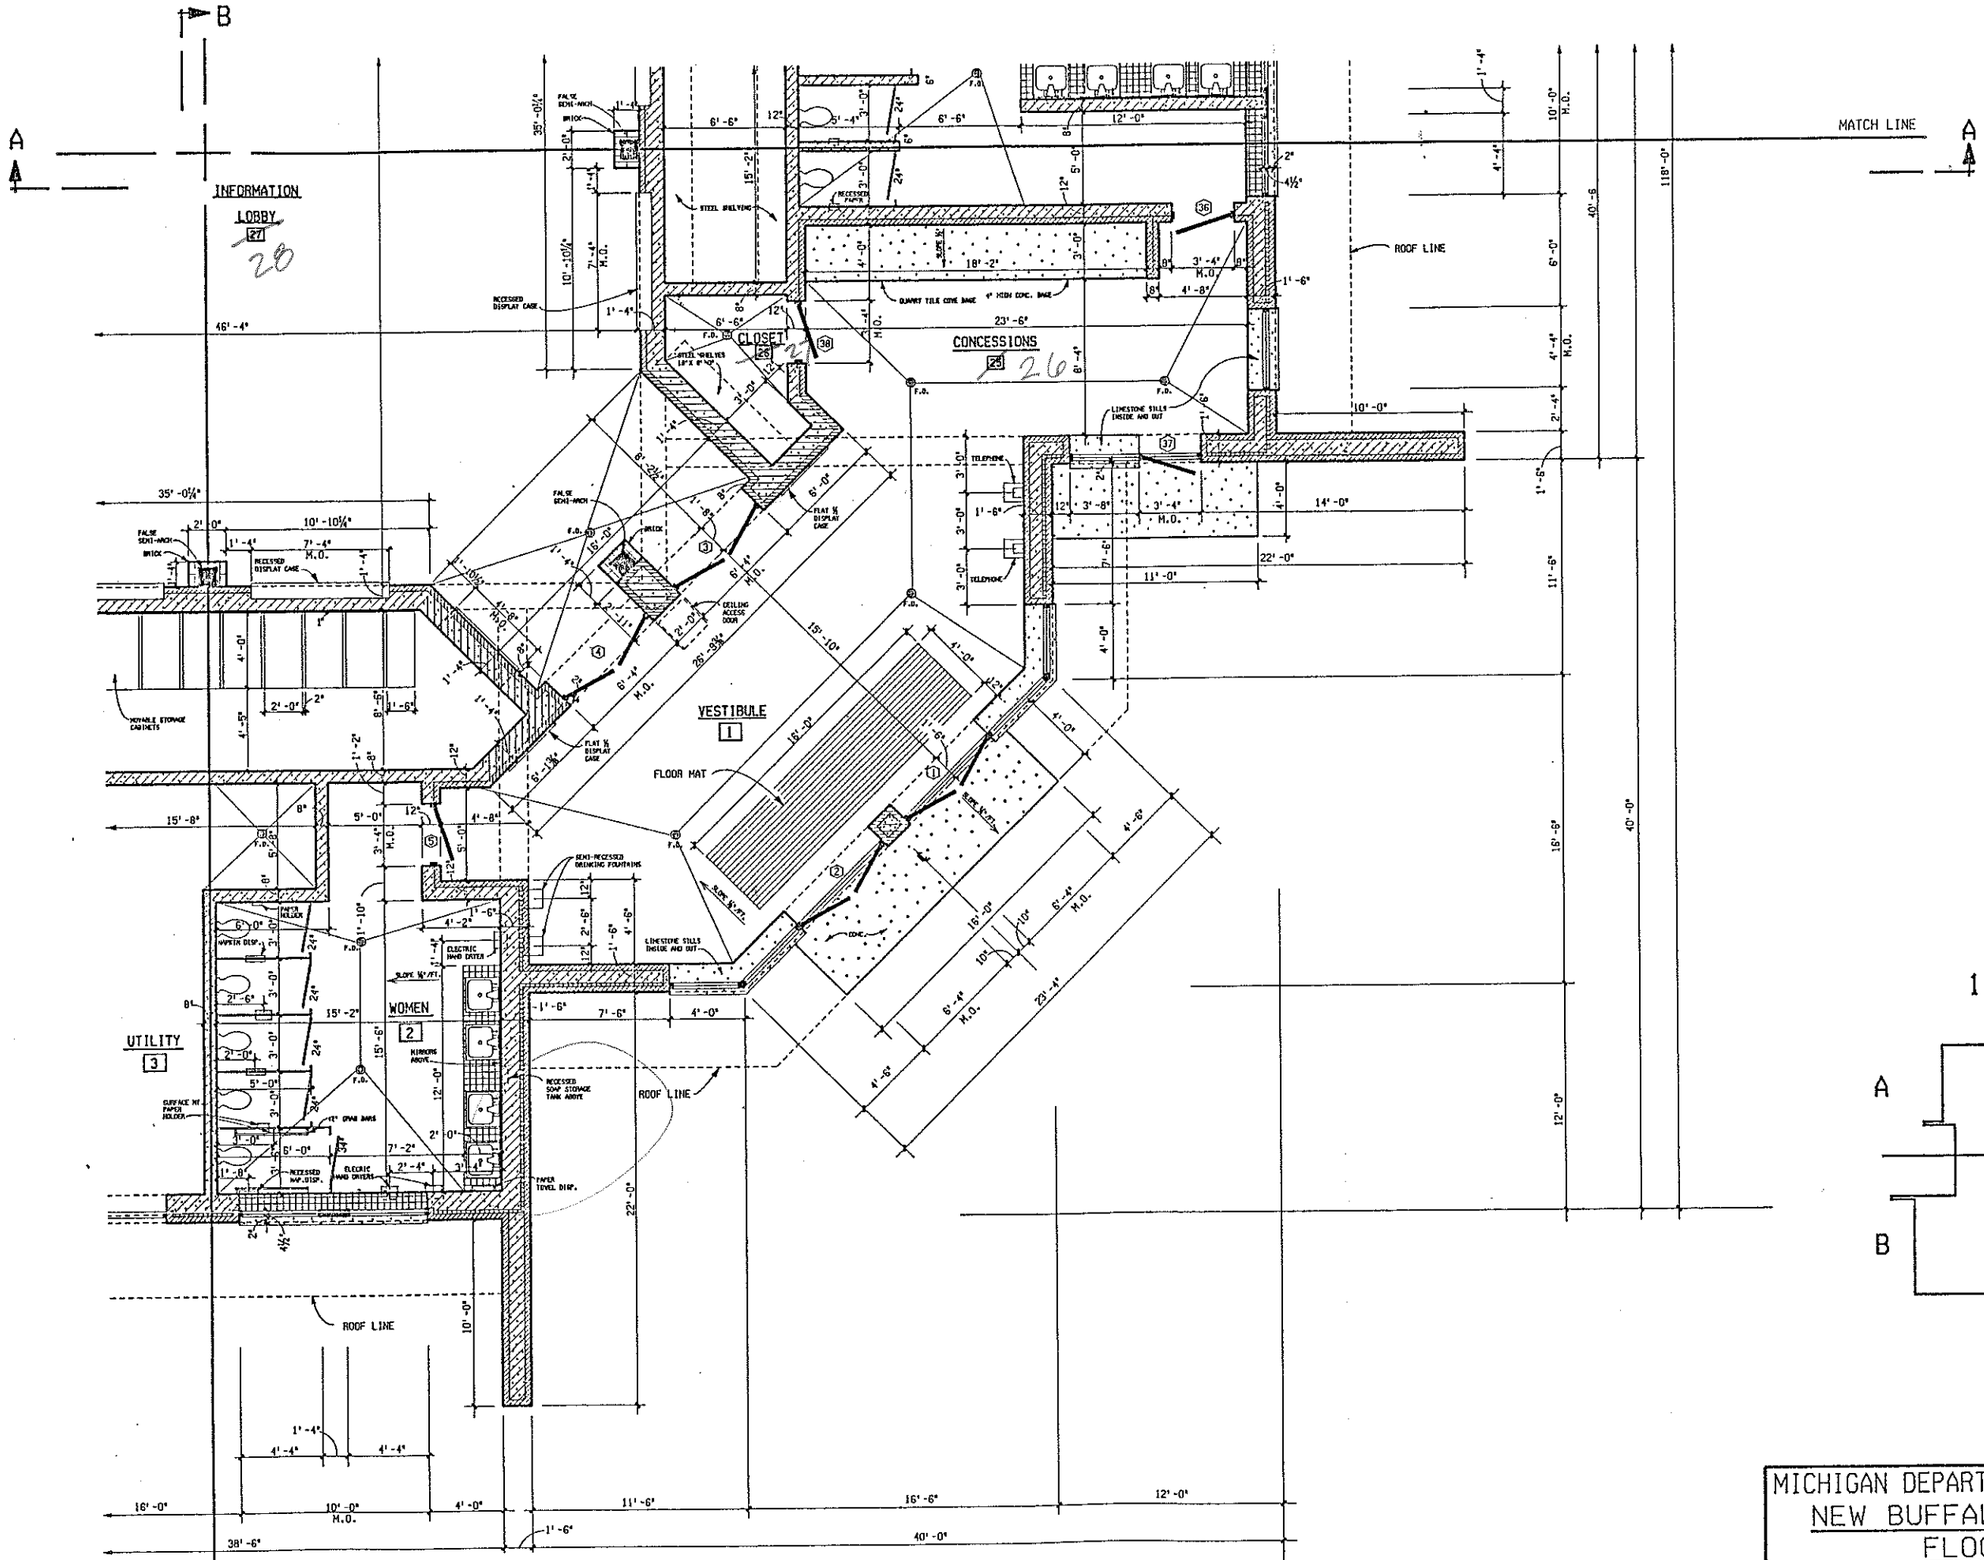

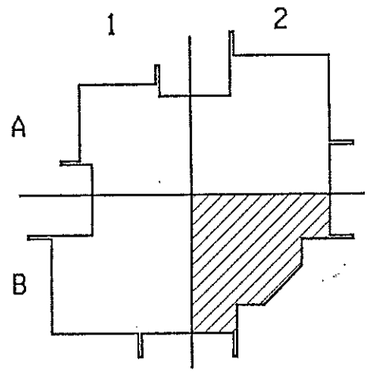

KEY PLAN

AR7

MICHIGAN DEPARTMENT OF TRANSPORTATION
NEW BUFFALO WELCOME CENTER
FLOOR PLAN B-2

SCALE: 1/4" = 1'-0"

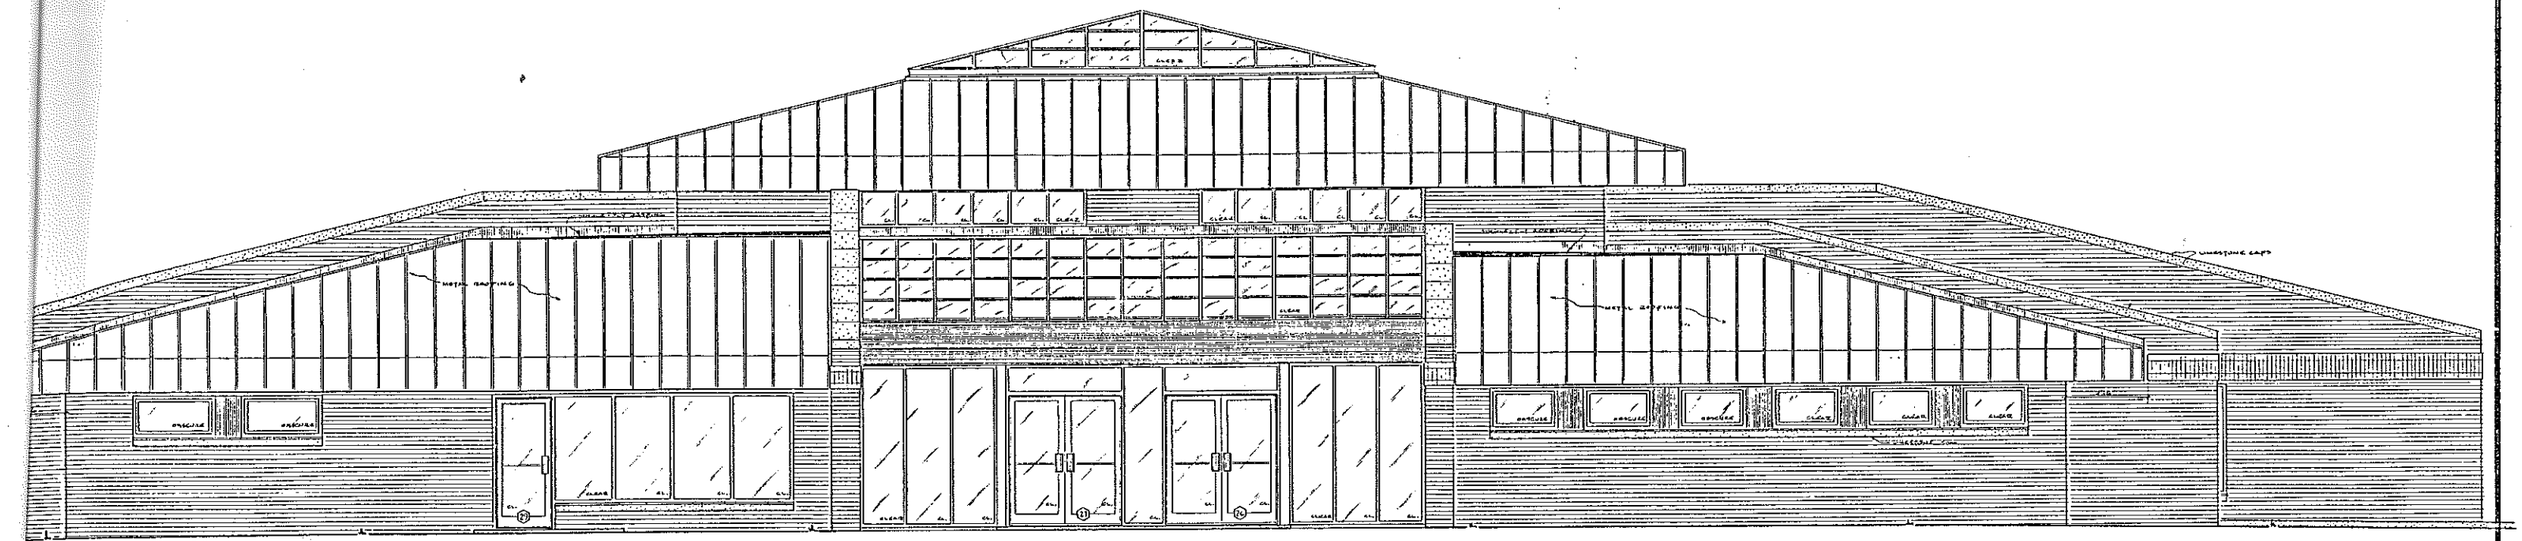

NORTH ELEVATION
1/4" = 1'-0"

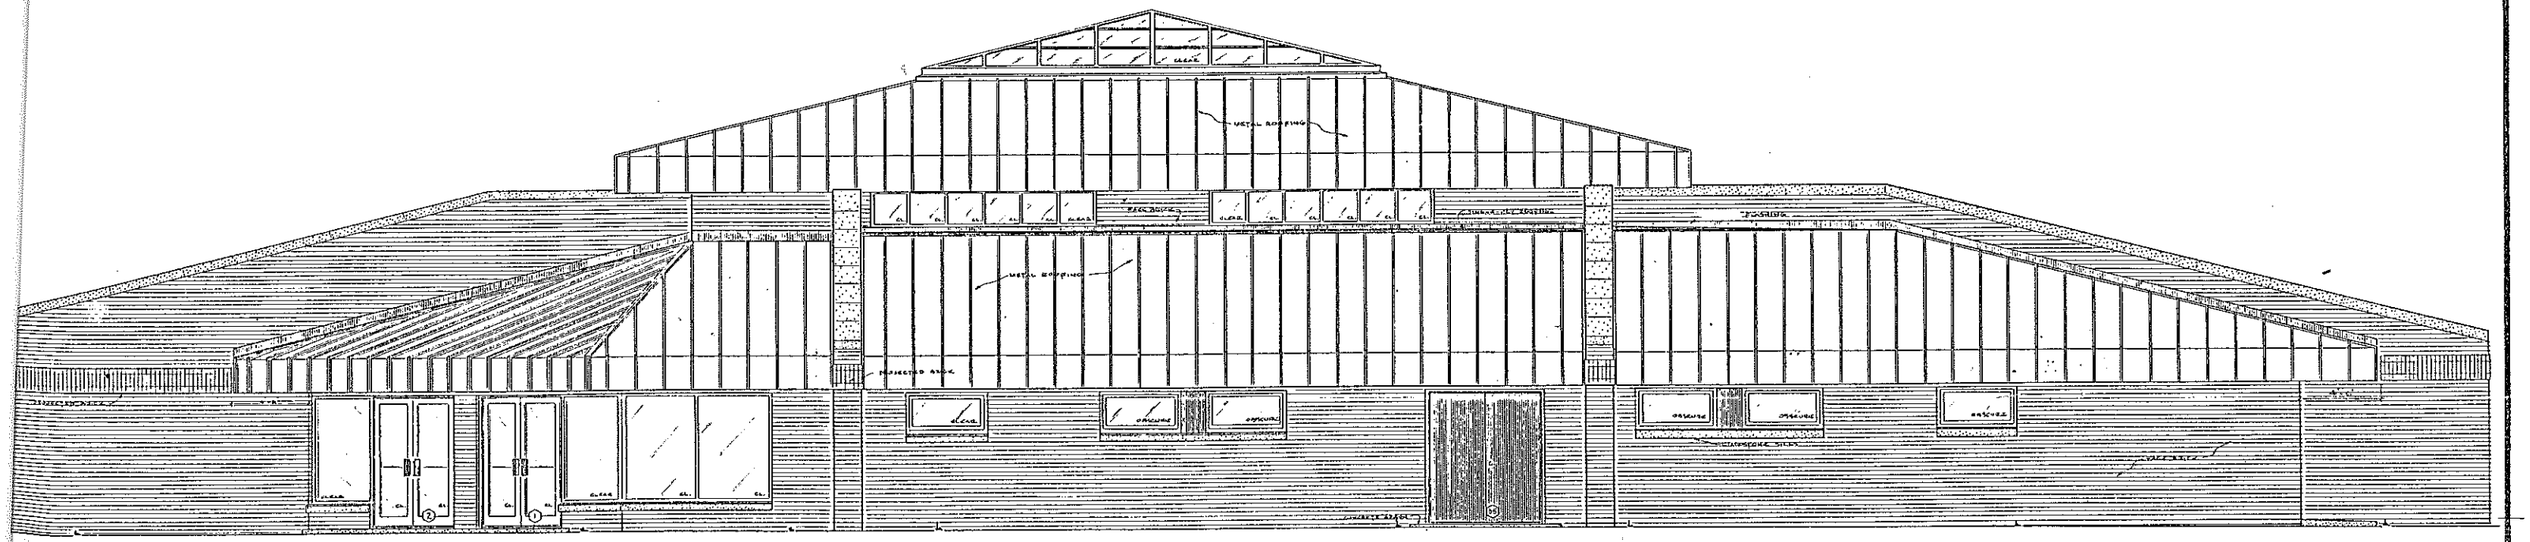

EAST ELEVATION
1/4" = 1'-0"

AR10

MICHIGAN DEPARTMENT OF TRANSPORTATION

NEW BUFFALO WELCOME CENTER

ELEVATIONS — NORTH & EAST

1/4" = 1'-0"

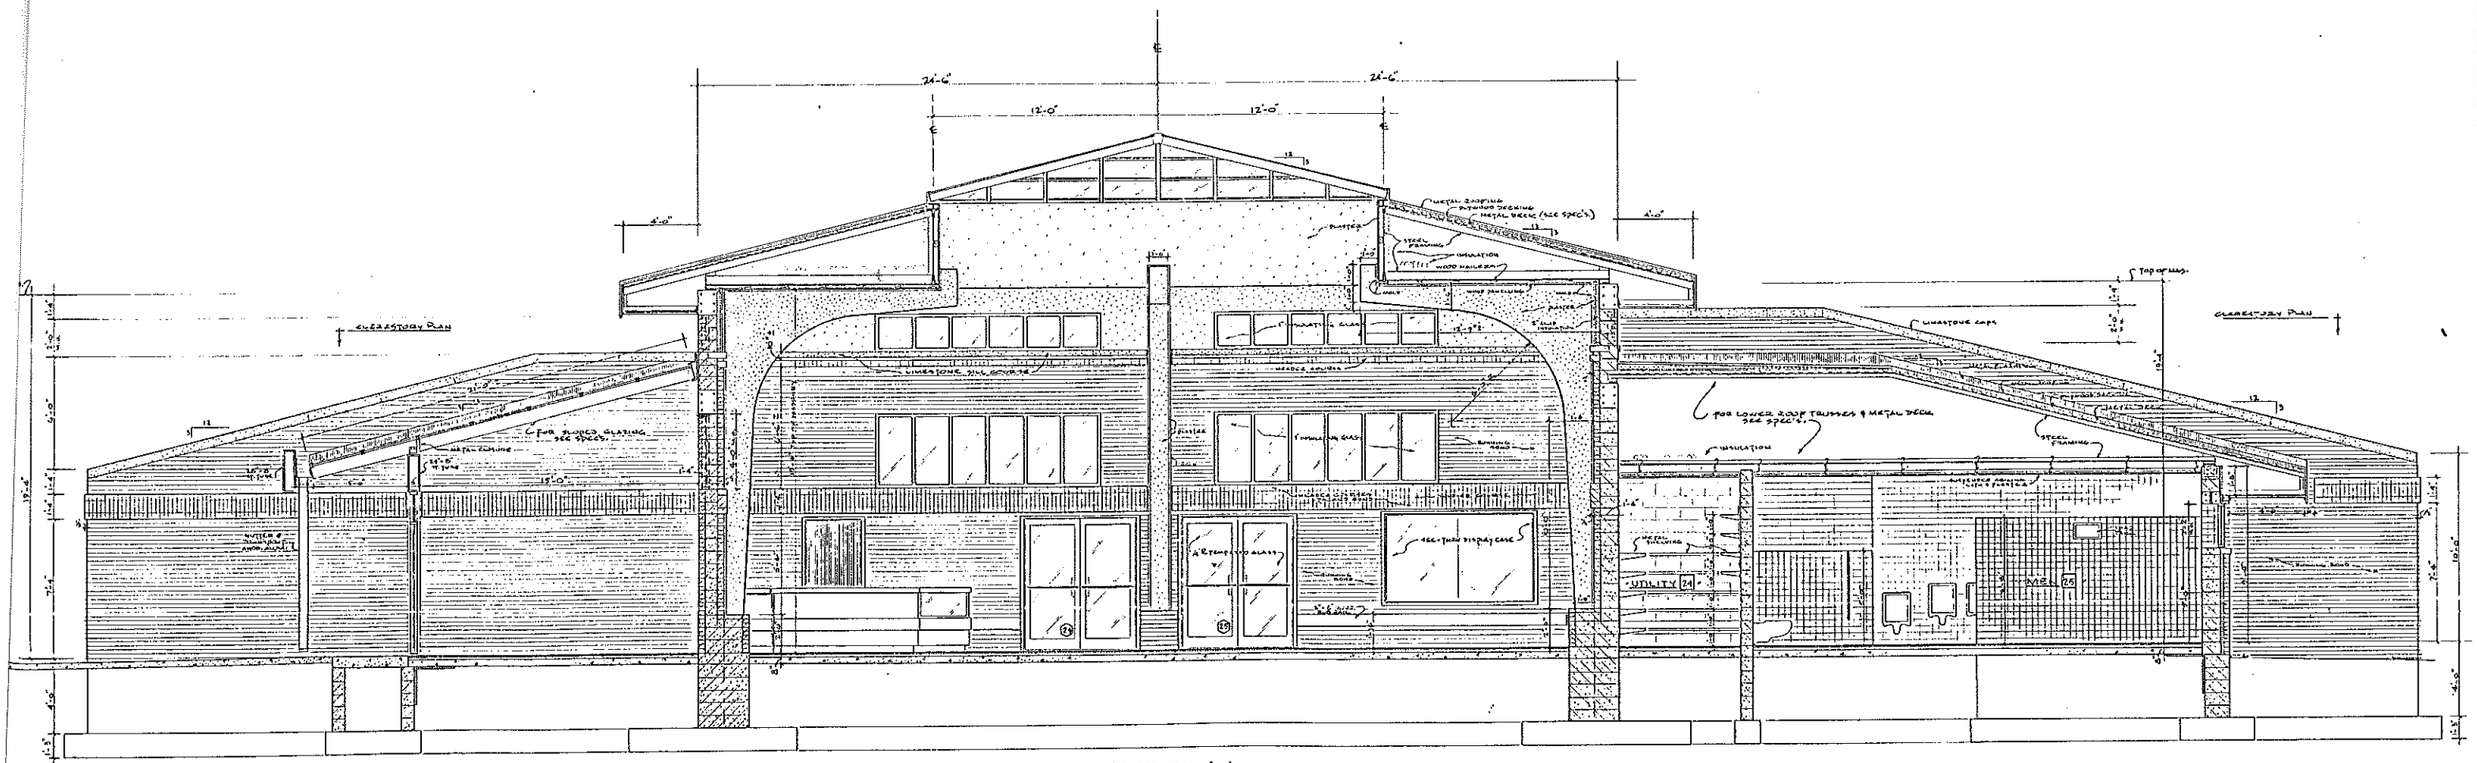

AR12

MICHIGAN DEPARTMENT OF TRANSPORTATION

NEW BUFFALO WELCOME CENTER

SECTION A-A

1/4"=1'-0"

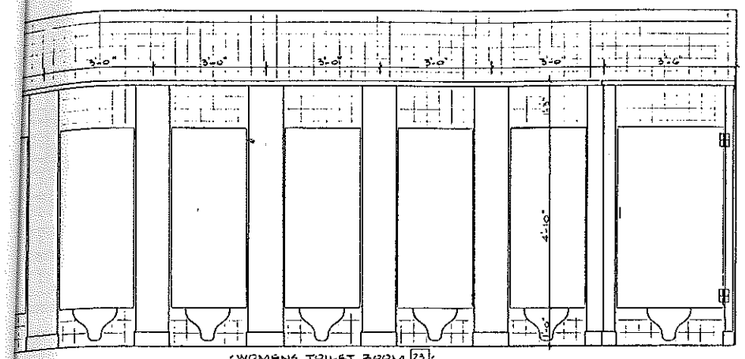

'WOMENS TOILET ROOM 23'

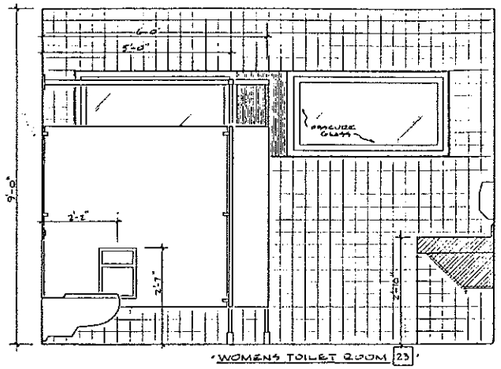

'WOMENS TOILET ROOM 23'

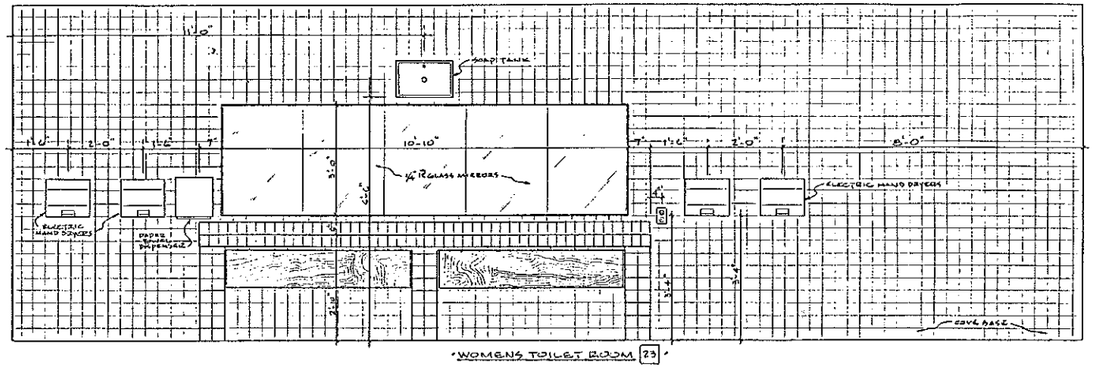

'WOMENS TOILET ROOM 23'

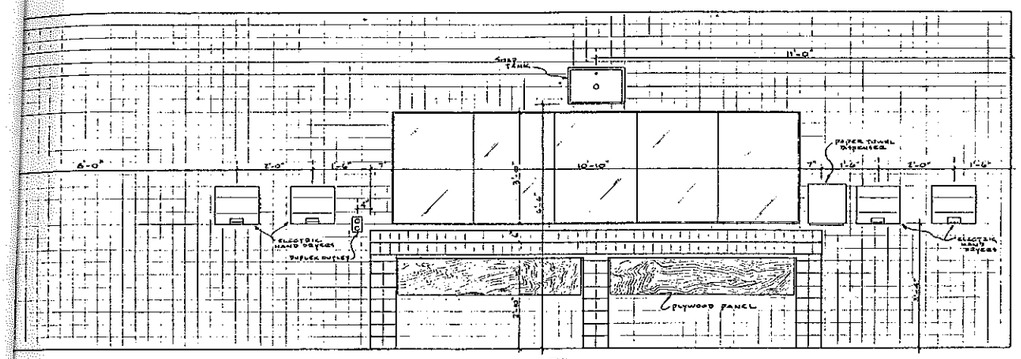

'WOMENS TOILET ROOM 5'

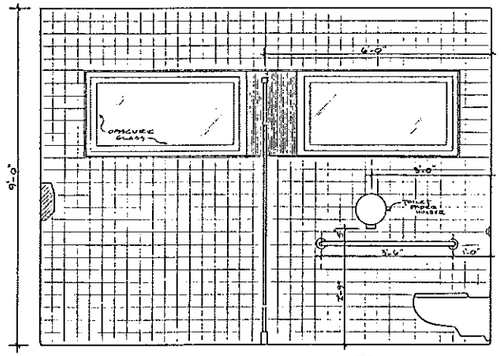

'WOMENS TOILET ROOM 5'

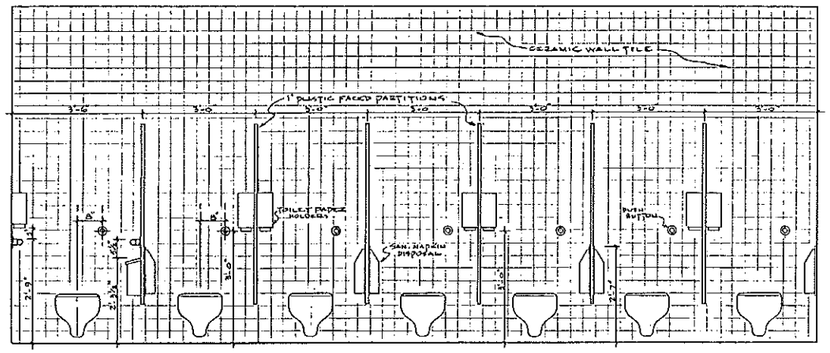

'WOMENS TOILET ROOM 5'

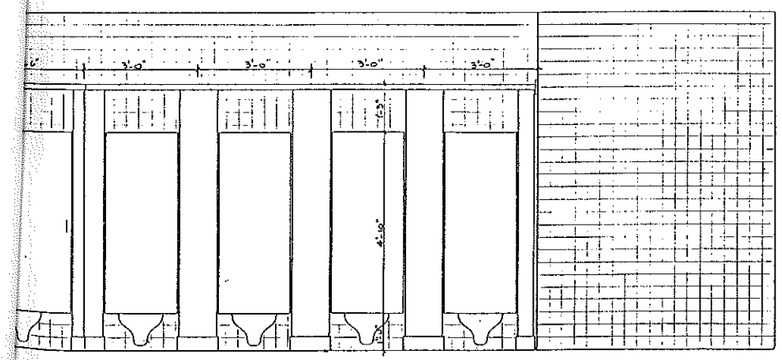

'WOMENS TOILET ROOM 2'

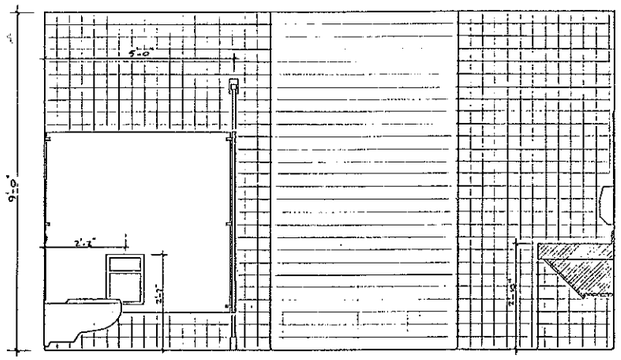

'WOMENS TOILET ROOM 2'

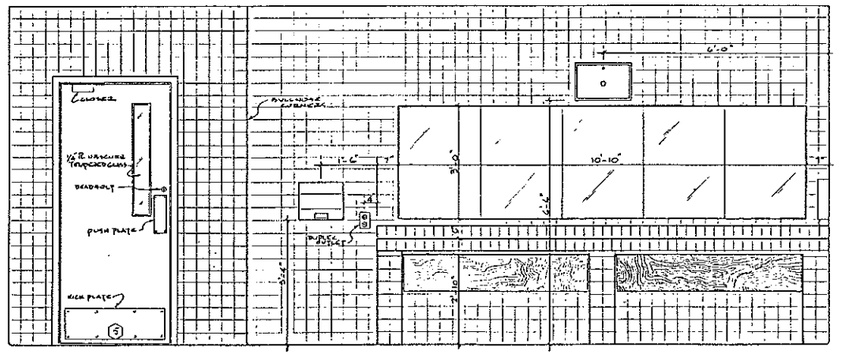

'WOMENS TOILET ROOM 2'

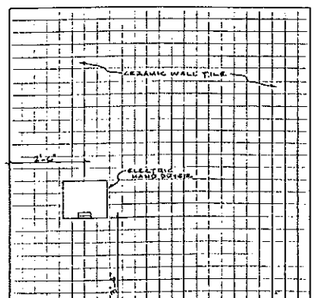

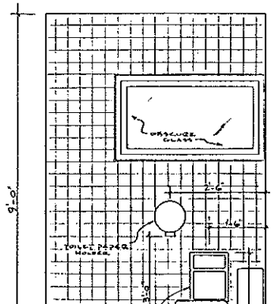

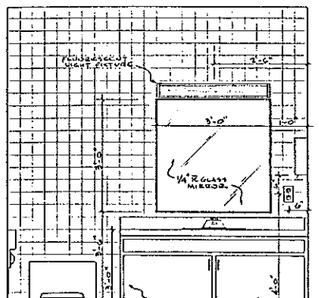

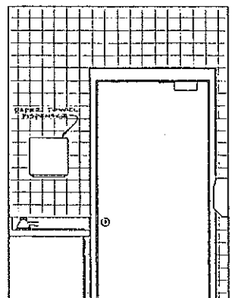

AR22

MICHIGAN DEPARTMENT OF TRANSPORTATION

'NEW BUFFALO WELCOME CENTER'

'TOILET ROOM ELEVATIONS -WOMEN'

1/2"=1'-0"

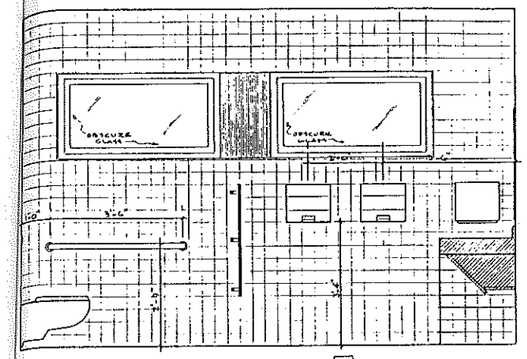

MENS TOILET ROOM 21

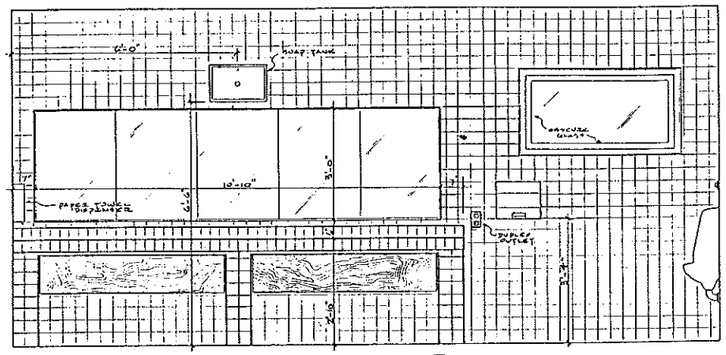

MENS TOILET ROOM 21

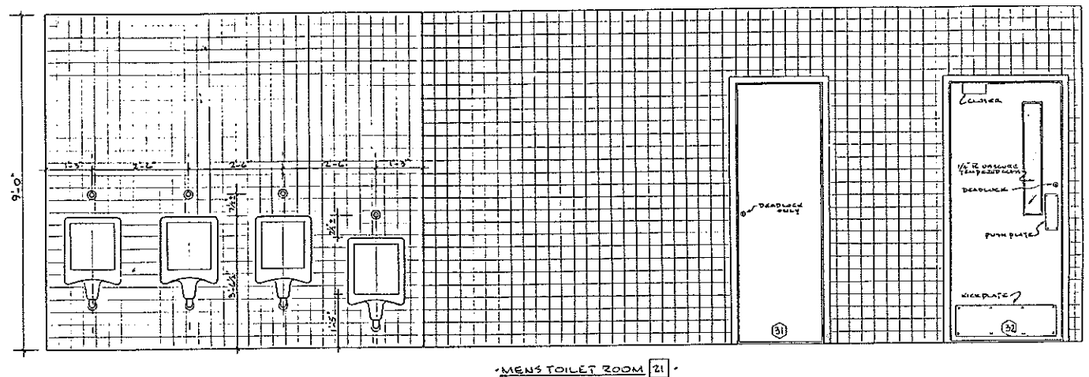

MENS TOILET ROOM 21

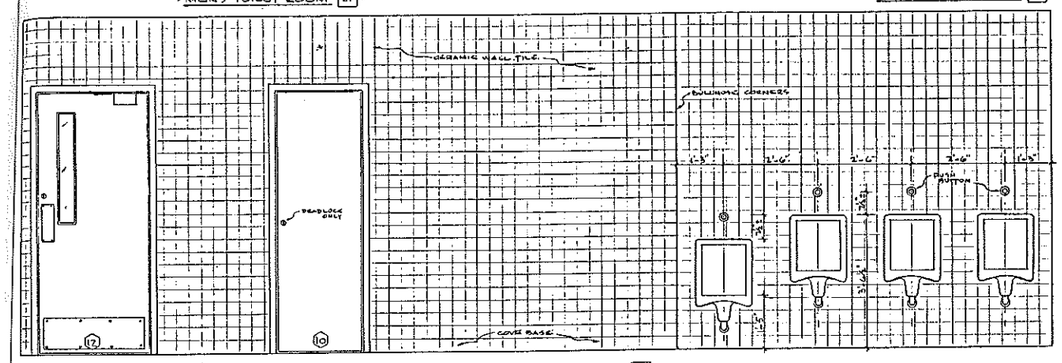

MENS TOILET ROOM 7

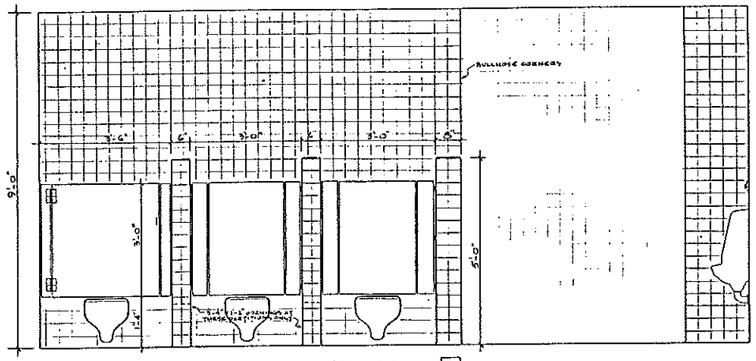

MENS TOILET ROOM 7

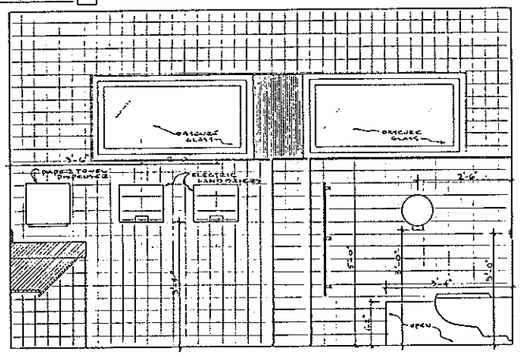

MENS TOILET ROOM 7

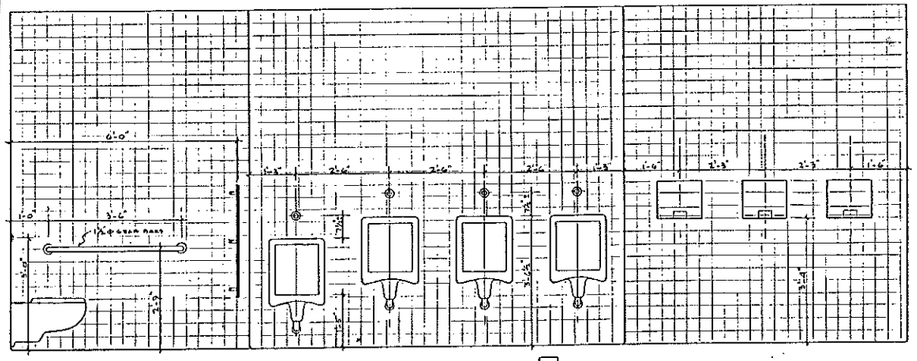

MENS TOILET ROOM 25

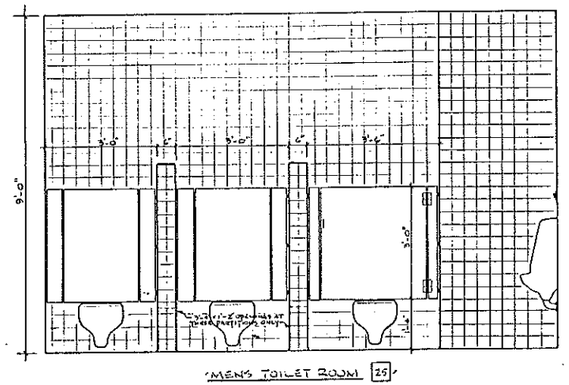

MENS TOILET ROOM 25

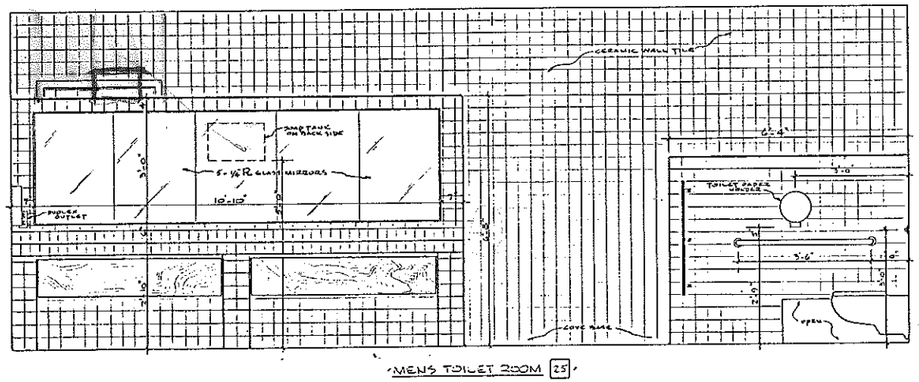

MENS TOILET ROOM 25

AR23

MICHIGAN DEPARTMENT OF TRANSPORTATION

NEW BUFFALO WELCOME CENTER

TOILET ROOM ELEVATIONS - MEN

1/2" = 1'-0"

UNIT	MULLER

AUTH.	DATE	NO.	FINAL R.O.W. REVISION

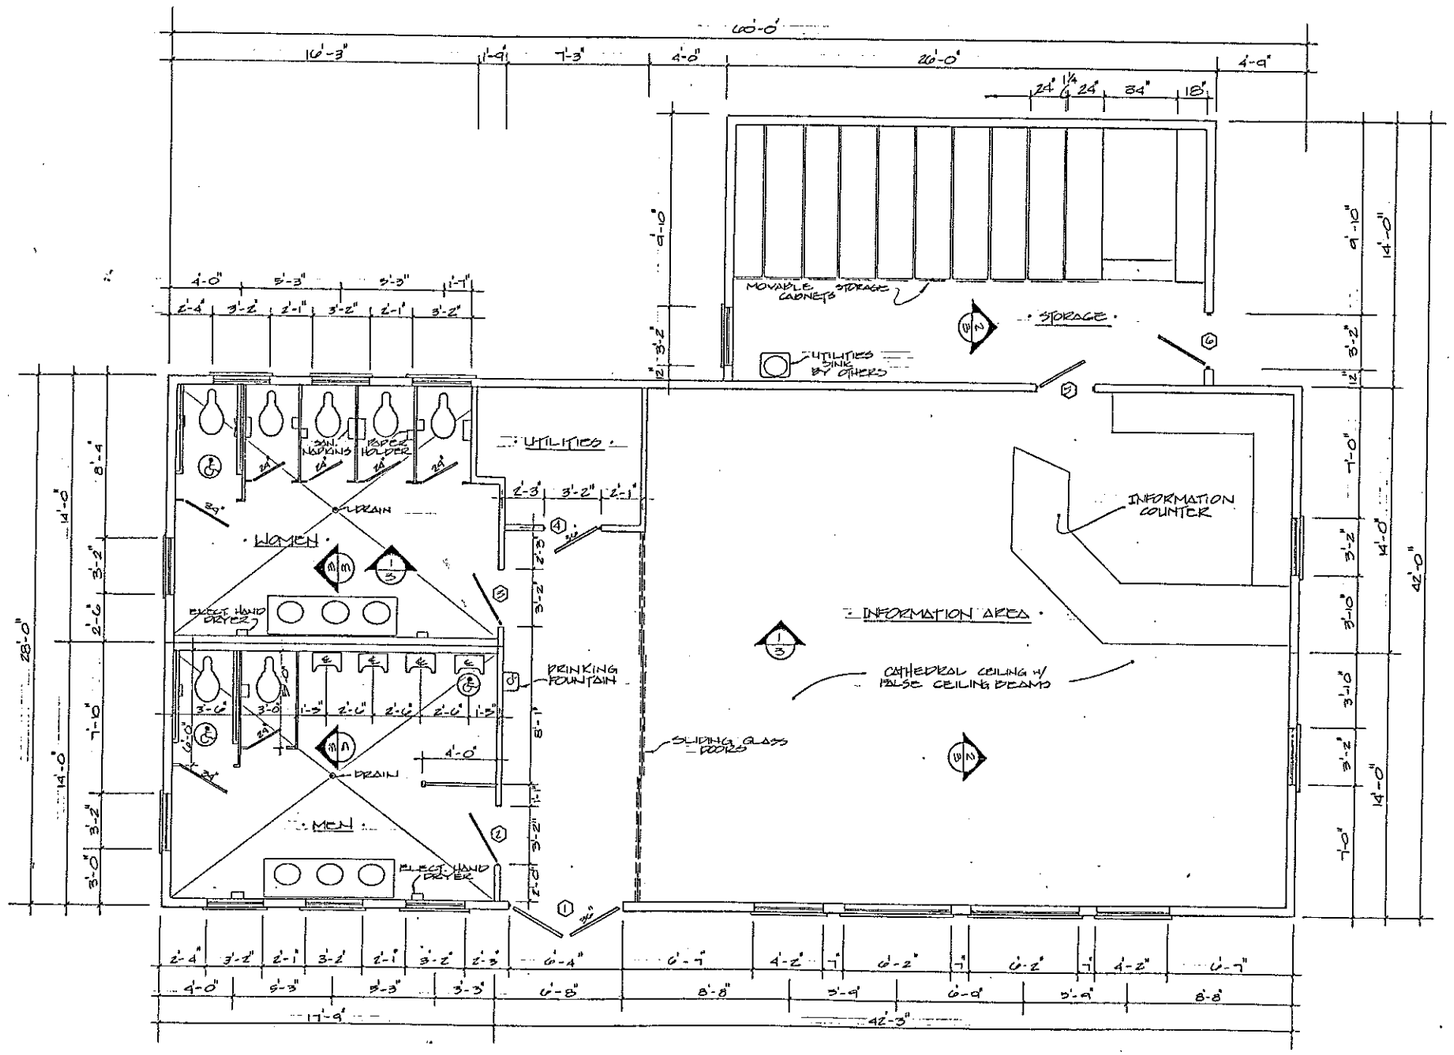

FLOOR PLAN

			FINAL R.O.W.
AUTH.	DATE	NO.	REVISION

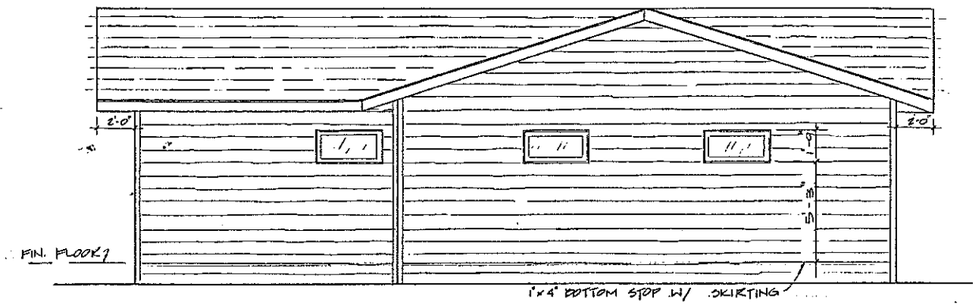

WEST ELEVATION

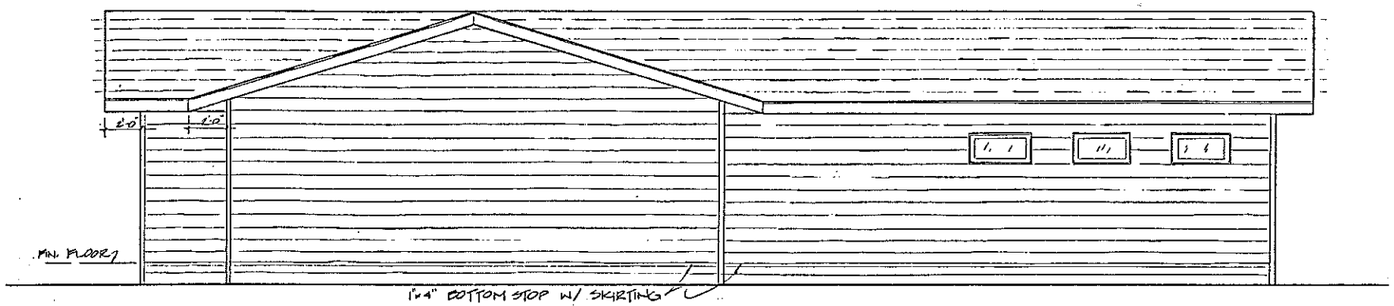

NORTH ELEVATION

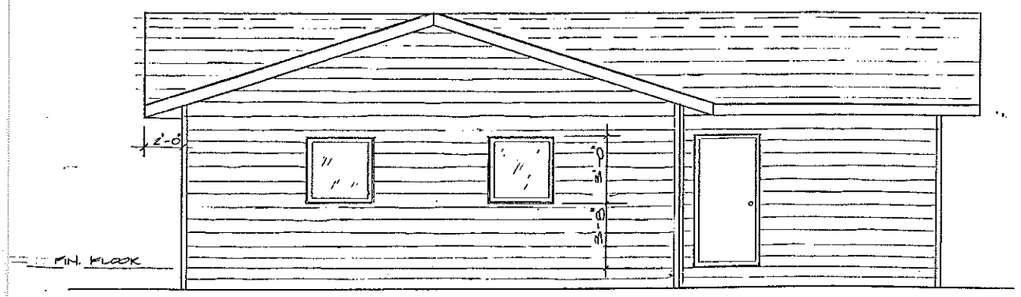

EAST ELEVATION

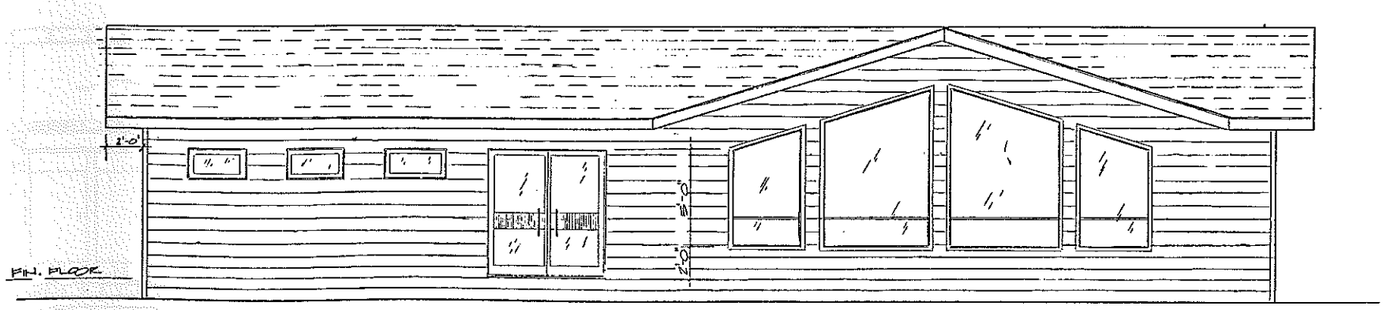

SOUTH ELEVATION

AUTH.	DATE	NO.	FINAL R.O.W. REVISION

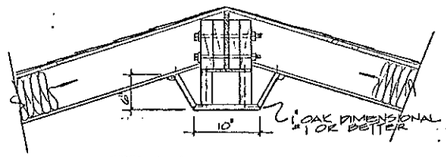

• FALSE BEAM • DETAIL •
SCALE 1"=1'-0"

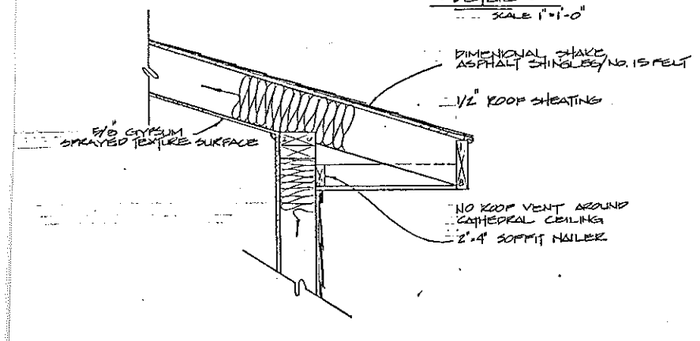

• CATHEDRAL WALL • SECTION •
SCALE 1"=1'-0"

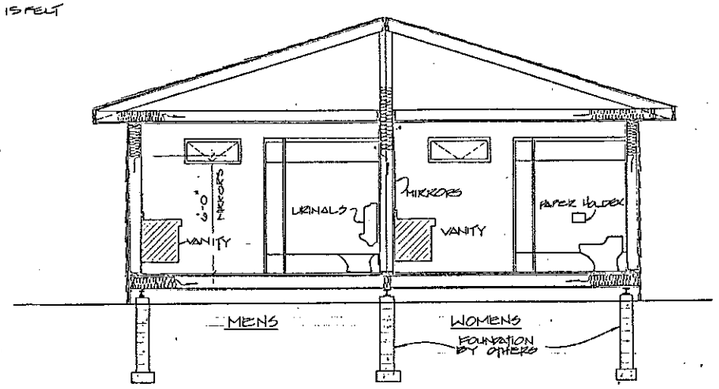

• RESTROOMS SECTION • 3/3

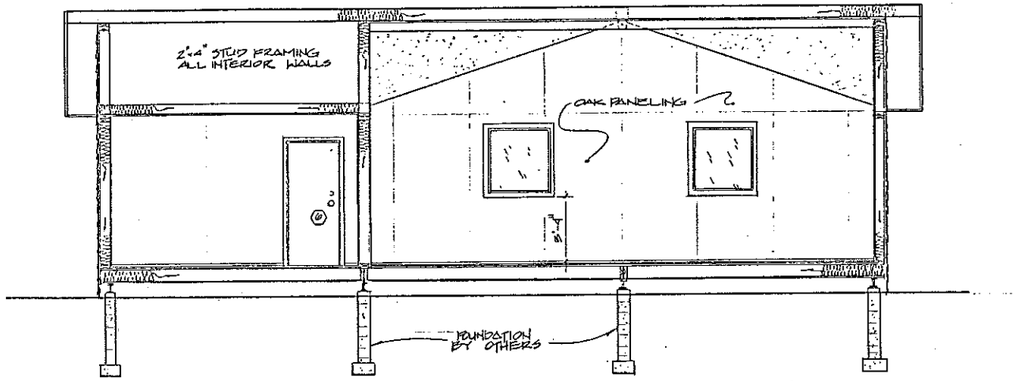

2/3 • STORAGE ROOM • SECTION •

2/3 • INFORMATION CENTER • SECTION •

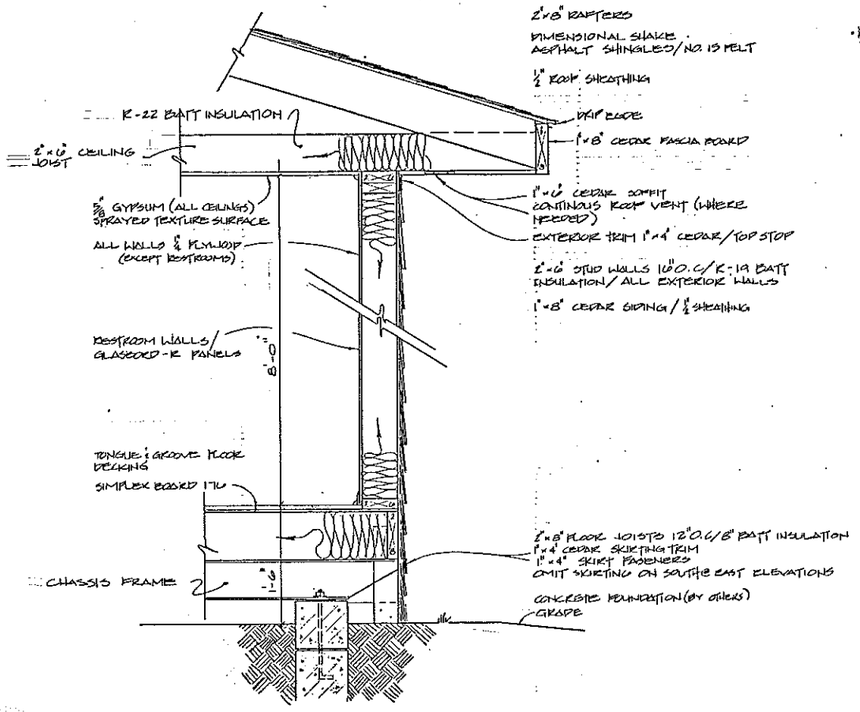

• TYPICAL WALL SECTION •
SCALE 1"=1'-0"

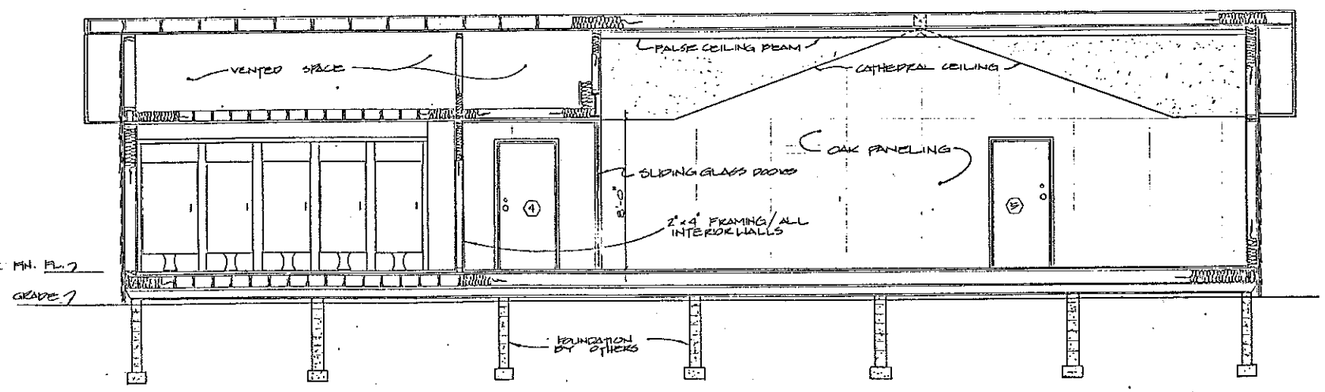

• WOMEN RESTROOM • SECTION • 1/3

1/3 • INFORMATION AREA • SECTION •

NOTE:
UTILITIES SHOWN AT APPROXIMATE LOCATIONS, DEPTH UNKNOWN.

EXISTING 1¼" GAS SERVICE (TO REMAIN)

EXISTING 6" VITTLE STORM SEWER (TO REMAIN)

EXISTING SIDEWALK TO REMAIN

TO CATCH BASIN

EXISTING OVERHEAD TELEPHONE ENTRANCE (TO BE RELOCATED) SEE ELECTRICAL

EXISTING OVERHEAD ELECTRIC SERVICE ENTRANCE (TO BE RELOCATED) SEE ELECTRICAL

TOOTH NEW RISER

REMOVE BLOCK

REMOVE OVERHEAD DOOR & TRACK

REINSTALL UTILITY ROOM DOOR WITH REINF. CONC. LINTEL WITH 2-#4 BARS

EXISTING CONC. FLOOR TO REMAIN

REMOVE CONC. SLAB

NEW 4" CONCRETE FLOOR OVER 4" COMPACTED GRAVEL REINFORCE WITH 6"x6"-#10 W.W. MESH

SLOPE FLOOR TO DRAIN 1/8" PER FT.

REMOVE SIDEWALK

ALUM. THRESHOLD

EXISTING 1¼" GAS SERVICE FROM INFO. BLDG. (TO REMAIN)

EXISTING 2" GAS SERVICE TO INFO. BLDG. (TO REMAIN)

NEW SIDEWALK WITH 6"x6"-#10 W.W. MESH

EXISTING 6" VITTLE STORM SEWER (TO REMAIN)

1¼" ø GR. GRAB BARS 52" LONG, INSTALL TOP 33" ABOVE FIN. FLOOR

SANITARY NAPKIN DISPOSAL INSTALL TOP 50" ABOVE FL.

CORNER BLOCK

LINTEL BLOCK

NEW SERVICE SINK

PATCH CER. FLOOR TILE AND COVE BASE

REMOVE DOOR AND WALL

8"x8"-16" LINTEL BLOCK WITH 2-#4 BARS

CAULK

CHAIR CARRIER

WALL MOUNTED SEAT TAUG.

ELECTRIC HAND DRYER

PAPER TOWEL DISPENSER

CERAMIC FLOOR TILE AND COVE BASE

REMOVE & REINSTALL PARTITION

'WOMEN'

'M&N'

REMOVE FEMALE URINAL INSTALL WATER CLOSET

EXIST. W.C. TOILET ROOMS

NEW URINAL SCREEN

INSTALL NEW TOILET PARTITION

NEW PARTITION TO CEILING

ALL EXISTING FIXTURES SHOWN DOTTED TO REMAIN

REMOVE EXISTING F.F. INSTALL NEW FROST-FREE BUBBLING FOUNTAIN

SLOPE FLOOR TO DRAIN 1/8" PER FT.

ELECTRIC HAND DRYER

36"x24" MIRROR ABOVE

RECESSED SOAP DISPENSER

REMOVE CONC. SIDEWALK

NEW SIDEWALK

4"x8"-16" CONC. BLK.

2" RIGID URETHANE INSULATION

6"x8"-16" CONC. BLK.

14'-0"

NEW CONC. SIDEWALK, MATCH ADJOINING SCORING AND FINISH.

EXISTING 6" SANITARY SEWER

EXISTING PLANTER

EXISTING GAS LINE

EXISTING C.W. SERVICE

EXISTING 6" VITTLE STORM SEWER

NEW CONC. SIDEWALK, MATCH ADJOINING SCORING AND FINISH.

REMOVE EXISTING CONC. SIDEWALK TO NEAREST SCORED JOINT AND REPLACE AS REQ.

EXISTING TOURIST INFORMATION BUILDING

'FLOOR PLAN'
1/4" = 1'-0"

'SITE PLAN'
1" = 50'

EXISTING TOILET BUILDING

NEW ADDITION

EXISTING TOURIST INFORMATION BUILDING

N

NEW ROOF DRAIN W/ 4" V.T.R.

EXISTING ROOF DRAIN TO REMAIN

EXISTING FURNACE FLUE

NEW VENT FAN

EXISTING VENT FAN TO REMAIN

EXIST. 4" V.T.R.

CANT STRIPS

'ROOF PLAN'
1/4" = 1'-0"

NEW ADDITION | EXISTING BUILDING | NEW ADDITION

ENTIRE ROOF: NEW 2"x12" FASCIA AND BUILT-UP ROOFING, GRAVEL STOP INSULATION AND GRAVEL WEARING SURFACE

REINF. CONC. BLK. LINTEL WITH 2-#4 BARS

INSTALL SIGNS FURNISHED BY OWNER

NEW CONCRETE BLOCK WALL

WOMEN NO PEN

WOMEN NO PITS

MEN NO PITS

MEN NO PEN

EXISTING BLOCK WALL TO REMAIN

NEW SIDEWALK

NEW FOOTING AND FOUNDATION WALL

EXISTING

'SOUTH ELEVATION'
1/4" = 1'-0"

'TYPICAL ENTRANCE DOOR DETAIL'
1½" = 1'-0"

3'-0"

12oz. COPPER GRAVEL STOP WITH CLEATS 2' O.C.

5" ROSIN PAPER COATED BASE SHEET

3 ply-15# PERF. FELT ROOFING

1¼" URETHANE INSULATION

400 #/sq. GRAVEL

FIBERBOARD CANT STRIPS

4"x6" T&G WOOD DECKING

2"x12" FASCIA

TAPERED PLATE

'HEAD'

WOOD TRIM

LINTEL BLOCK WITH 2-#4 BARS

CAULK

'JAMB'

2'-4"

7'-0"

COVE BASE

3 ANCHORS PER JAMB

CONC. BLOCK PILASTER

5" ALUMINUM THRESHOLD

TOOL HORIZONTAL JOINTS CONCAVE, VERTICAL JOINTS FLUSH

3/0-6/0-1¾" U.M. TOOZ & FOAMG INSULATED (EXT. DOORS ONLY)

'SILL'

NEW SIDEWALK

SLOPE

6" CERAMIC COVE BASE AND FLOOR TILE, MATCH EXISTING.

FIN. FLR. ELEV. 741.7 MATCH EXISTING

6"x6"-#10 W.W. MESH

COMPACTED SAND

2"x24" RIGID PERIMETER INSULATION

SLOPE DECKING | SLOPE DECKING

TOP OF BLOCK

2"x12" FASCIA - LEVEL

REINF. CONC. BLK. LINTEL WITH 4-#4 BARS

NEW 8" CONC. BLOCK WALL

FLUSH DOOR

FIN. FLOOR

'EAST ELEVATION'
1/4" = 1'-0"

AR 1 of 2

MICHIGAN DEPARTMENT OF STATE HIGHWAYS
'SAULT STE. MARIE TOURIST INFORMATION CENTER'
'REST ROOM BUILDING REMODELING'
I-75

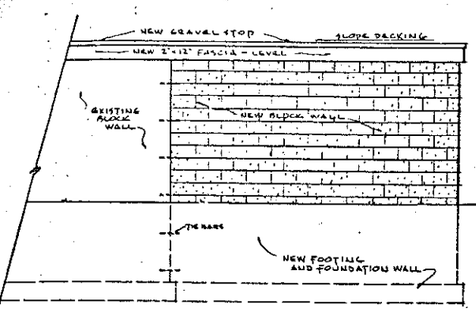

'WEST ELEVATION'
1/4" = 1'-0"

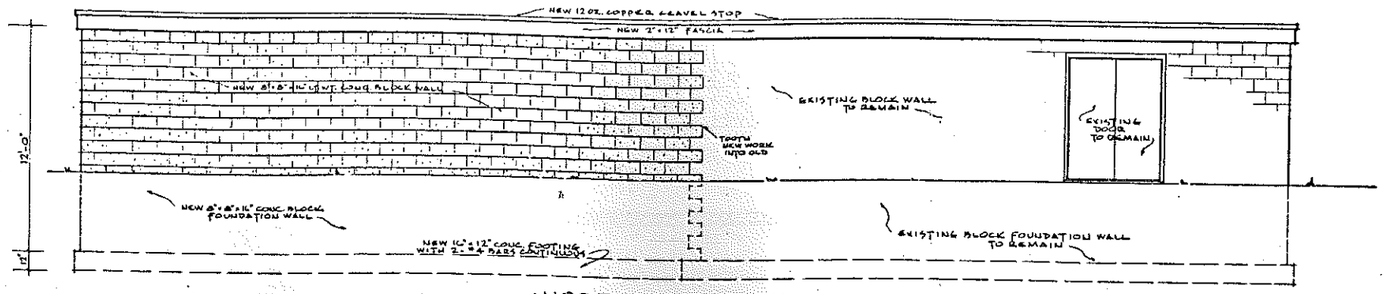

'NORTH ELEVATION'
1/4" = 1'-0"

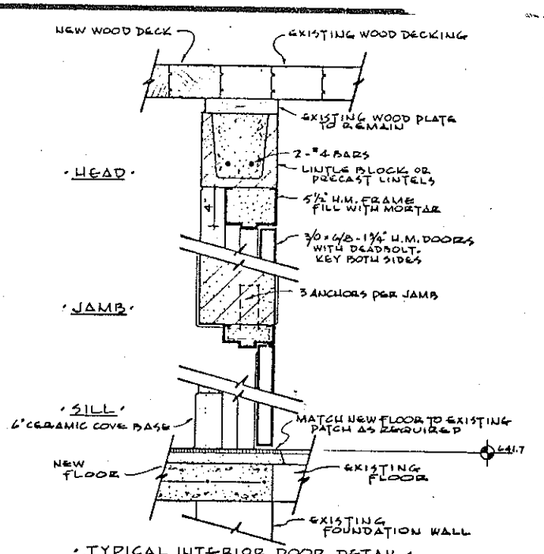

'TYPICAL INTERIOR DOOR DETAIL'
1½" = 1'-0"

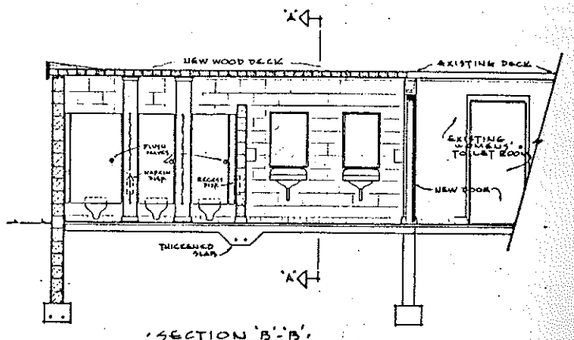

'SECTION 'B'-'B''
1/4" = 1'-0"

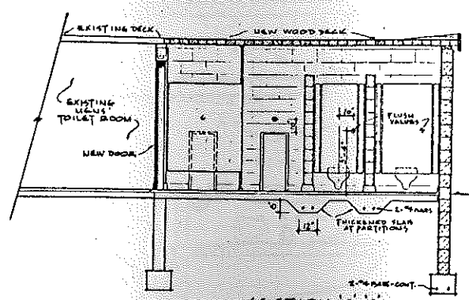

'SECTION 'C'-'C'
1/4" = 1'-0"

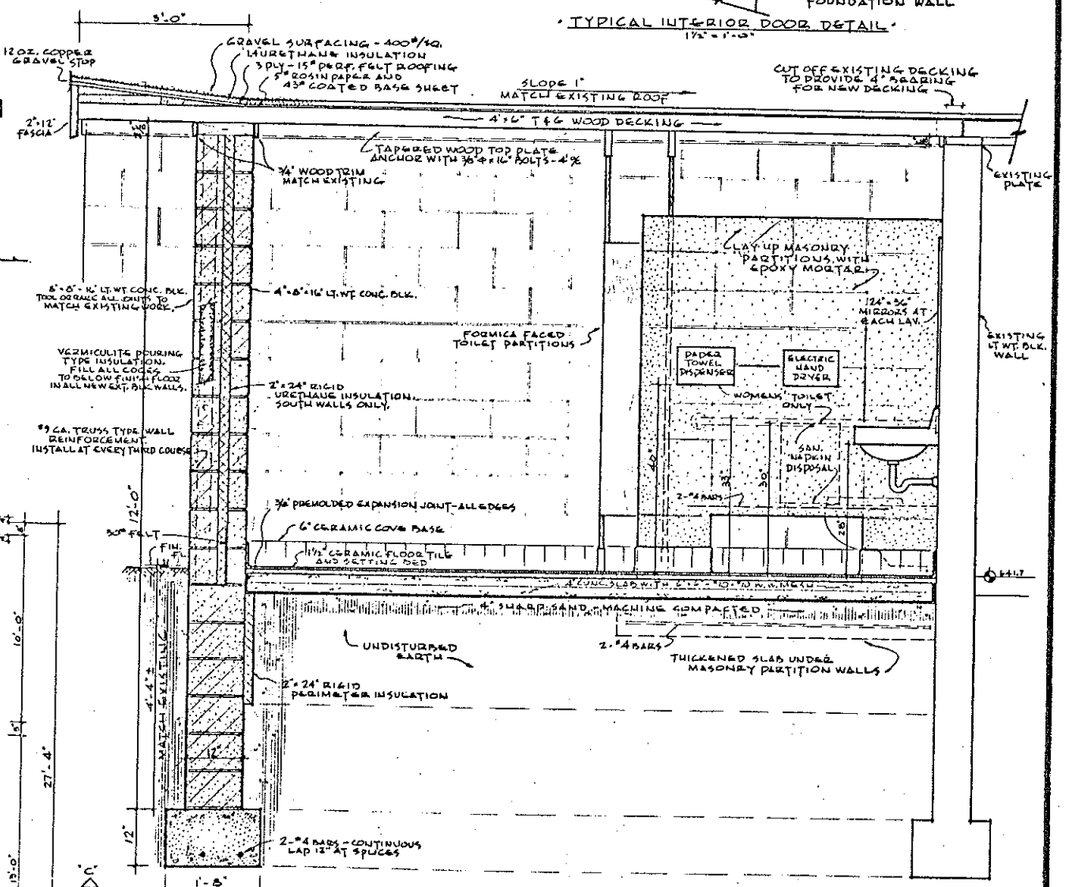

'SECTION 'A'-'A'
¾" = 1'-0"

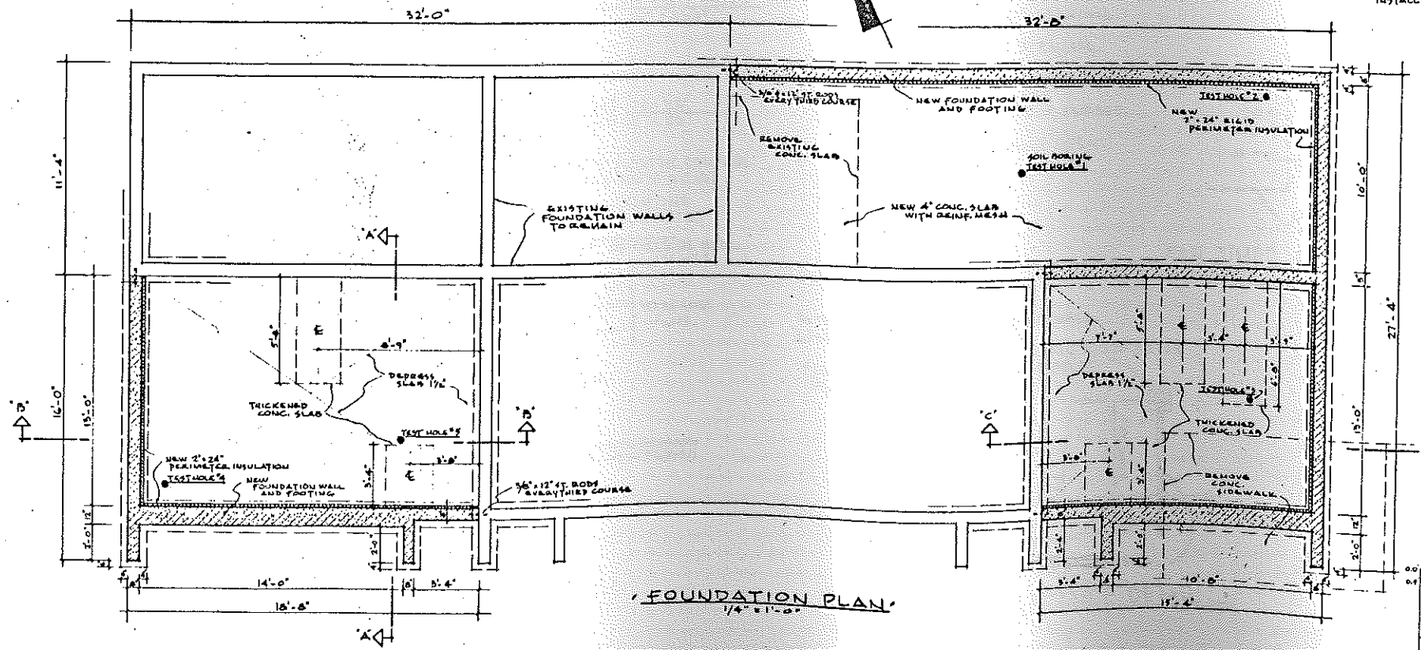

'FOUNDATION PLAN'
1/4" = 1'-0"

'SOIL BORINGS'
MADE WITH HAND AUGER 5-9-77

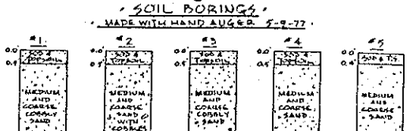

AR 2 of 2

MICHIGAN DEPARTMENT OF STATE HIGHWAYS
'SAULT STE. MARIE TOURIST INFORMATION CENTER'
'REST ROOM BUILDING REMODELING'
I-75