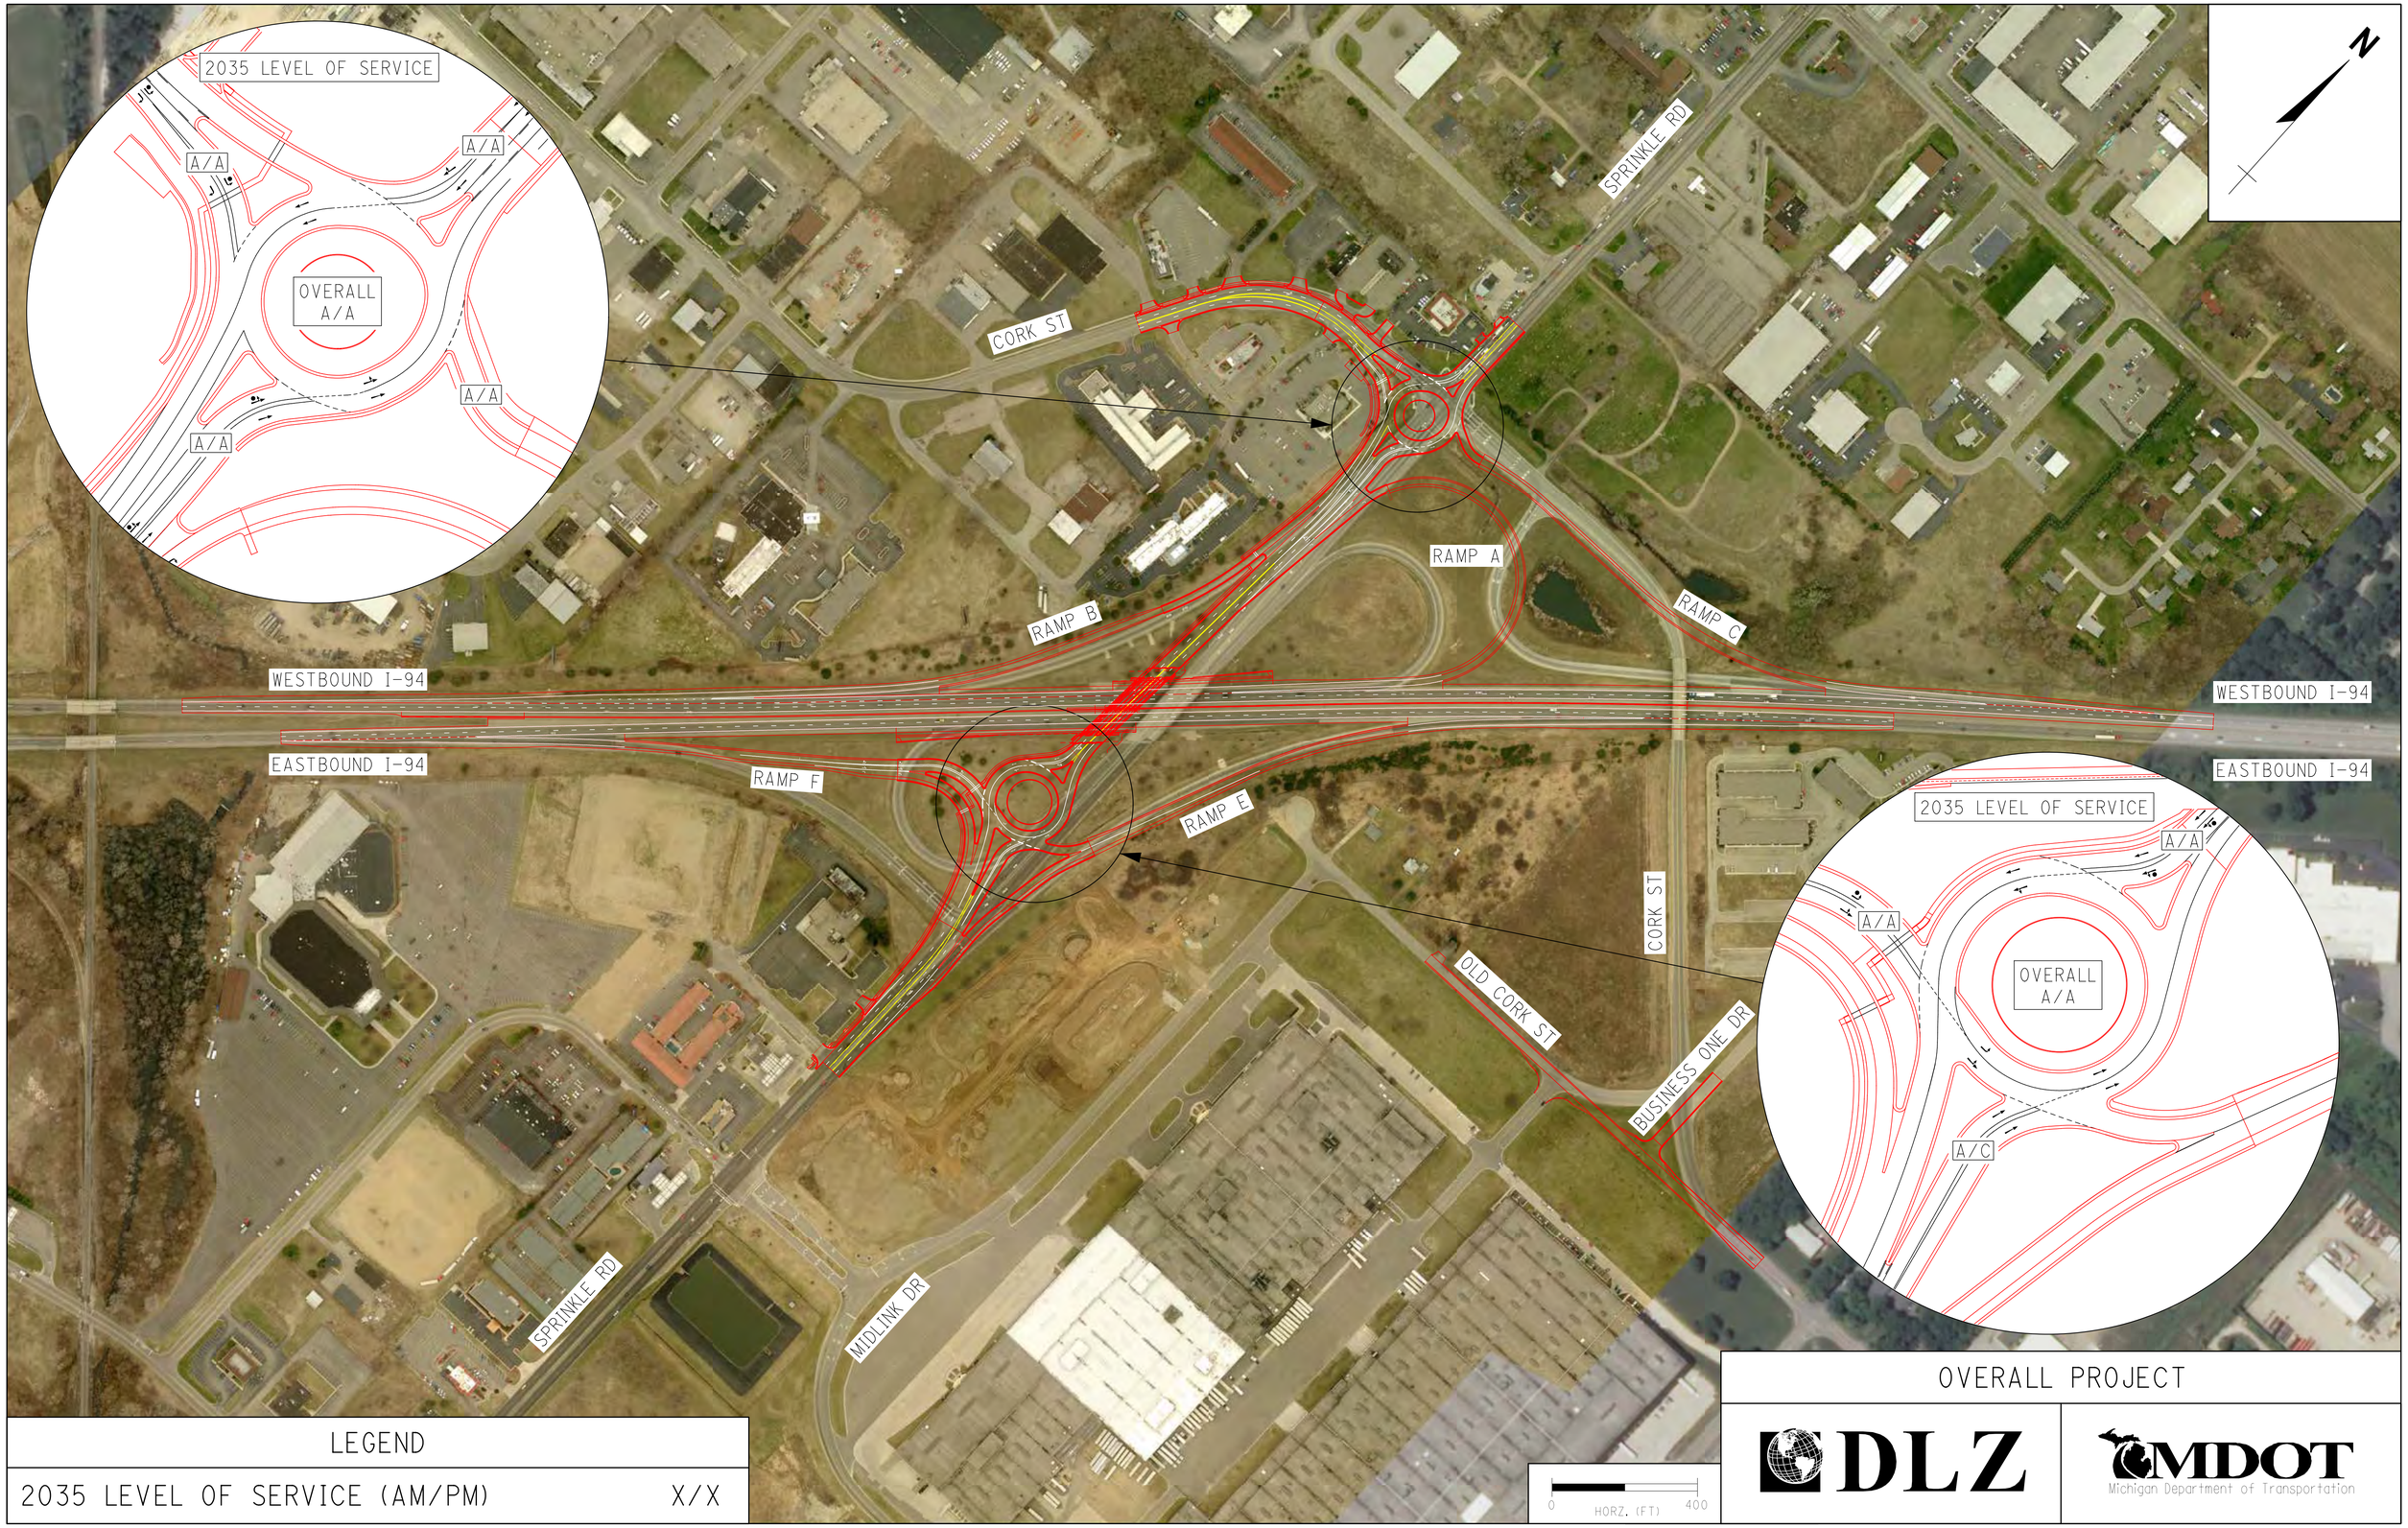

LEGEND	
2035 LEVEL OF SERVICE (AM/PM)	X/X

OVERALL PROJECT

DLZ

MDOT
Michigan Department of Transportation