US-12
IMPROVEMENT STUDY

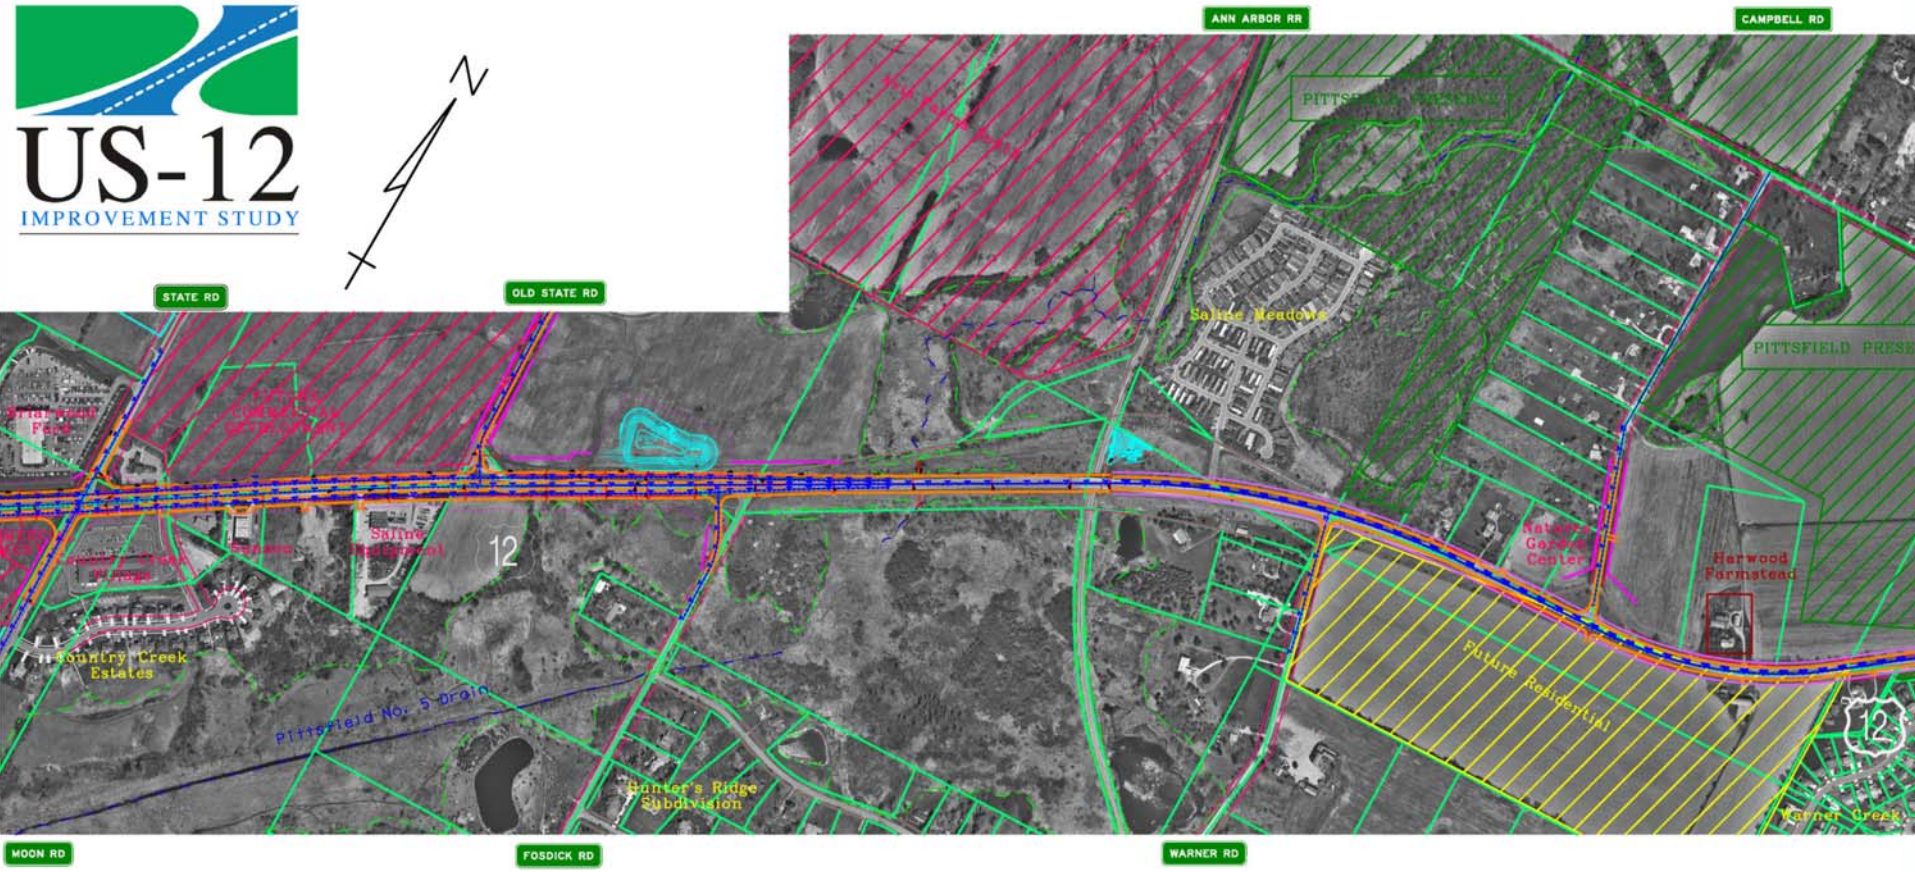

LEGEND

- Wetland Boundaries
- Residential
- Commercial
- Historical Properties
- Institutional (Schools)
- Park/Rural Preserve
- Edge of Pavement
- Proposed Right of Way

SCALE 1" = 600'

MDOT
Michigan Department of Transportation

PARSONS TRANSPORTATION GROUP

(Sheet 2 of 4)
September 8, 2004

Figure 1.0
RECOMMENDED ALTERNATIVE