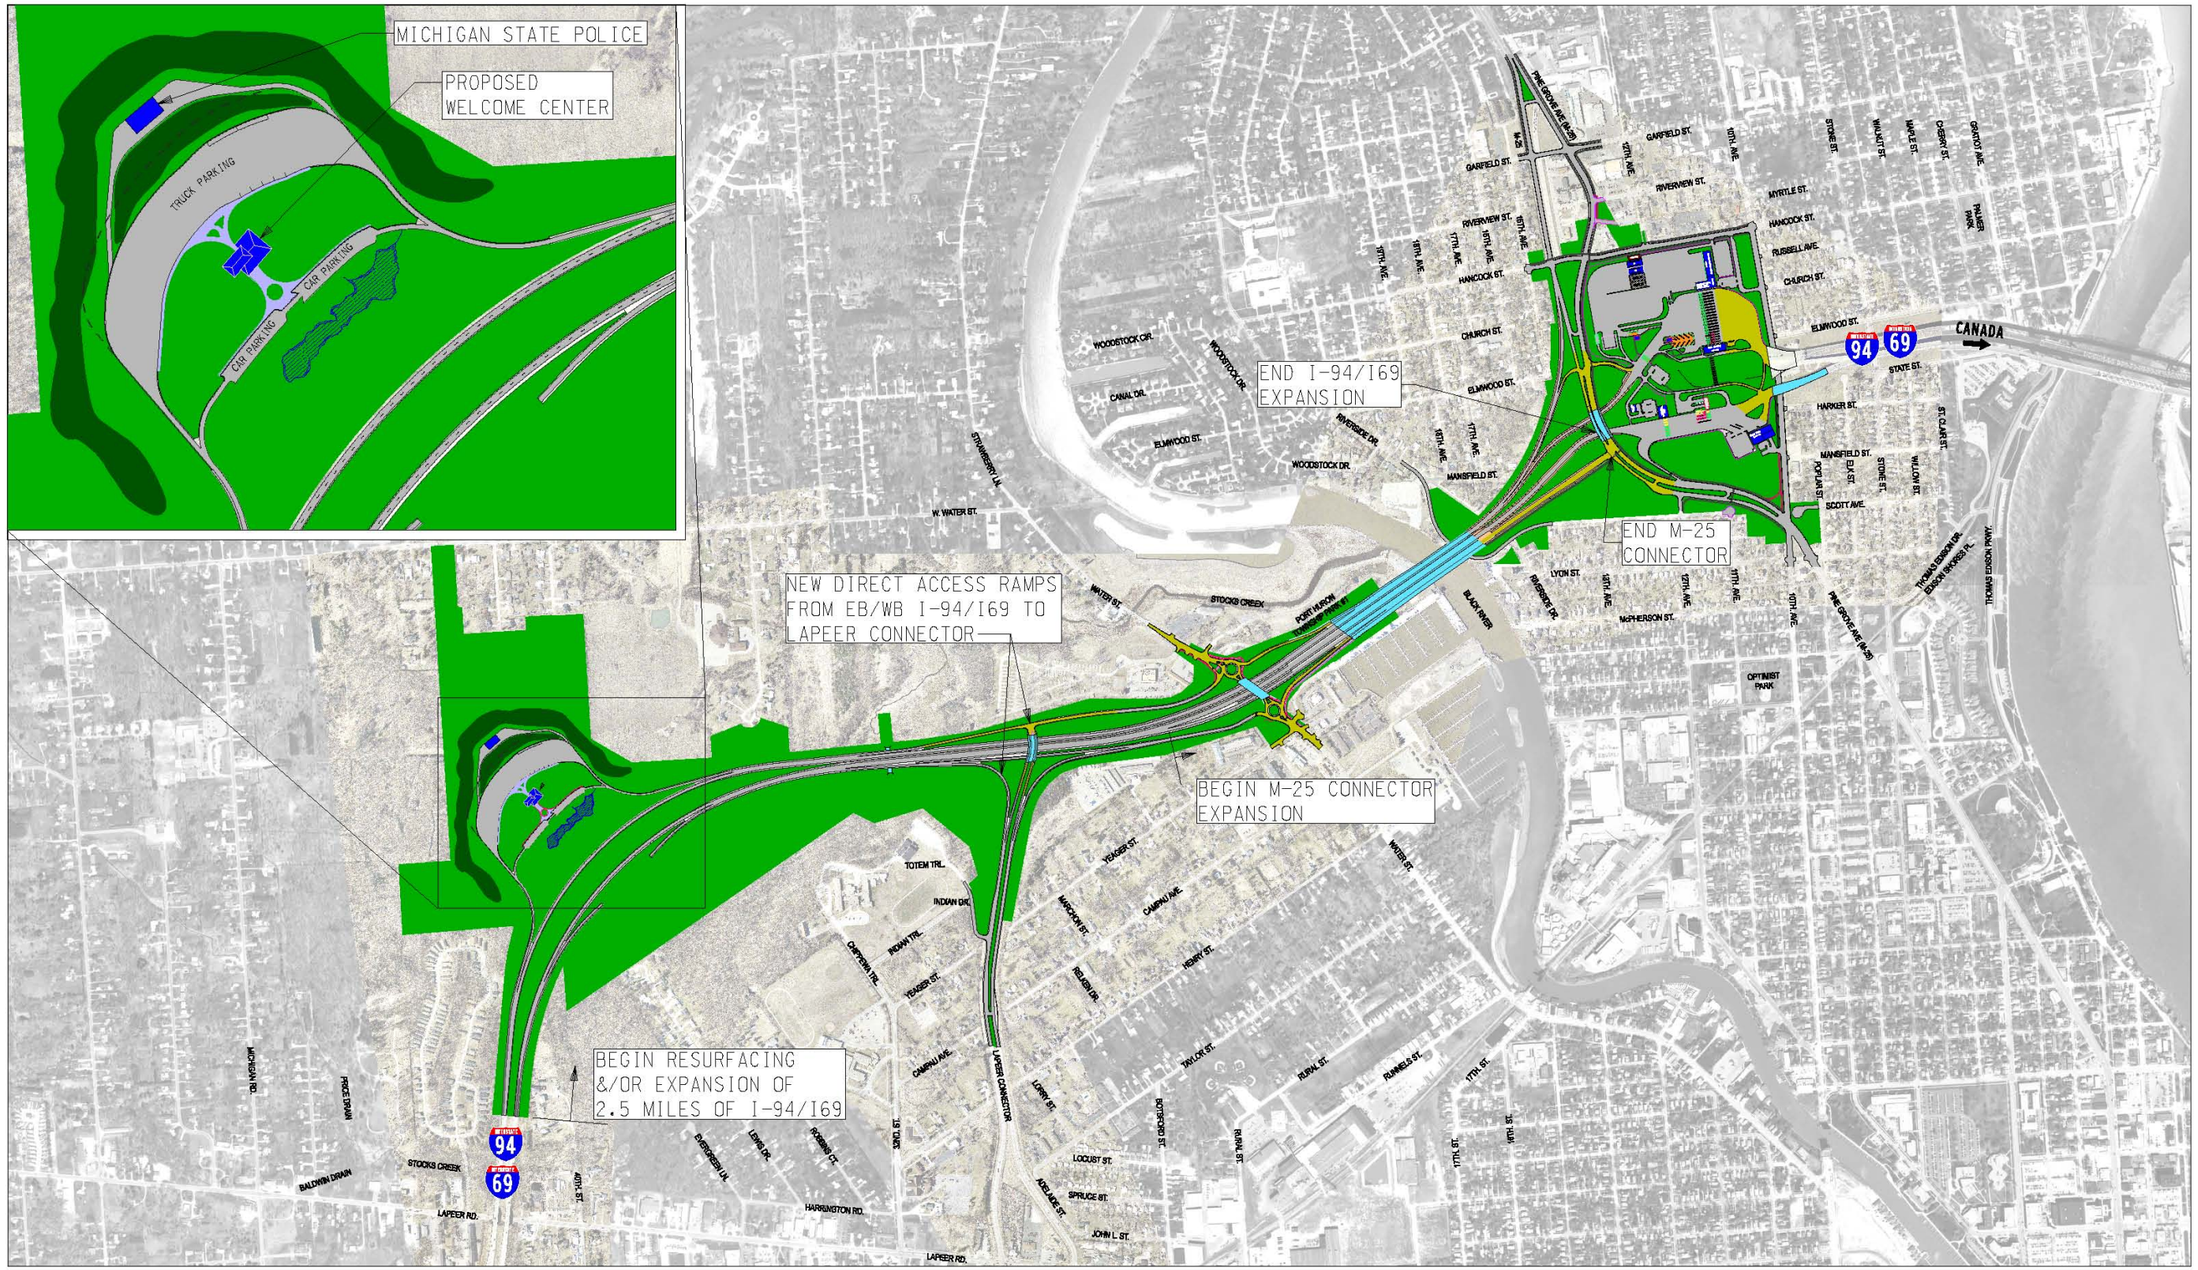

MDOT
Michigan Department of Transportation

LEGEND

- Rising or Elevated Sections
- At Grade
- Impacted Parcels

Recommended Alternative

Blue Water Bridge Plaza Study

SCALE
0 500 1000 1500 2000 2500 (IN FEET)
0 1/4 1/2 (IN MILES)

N W E S