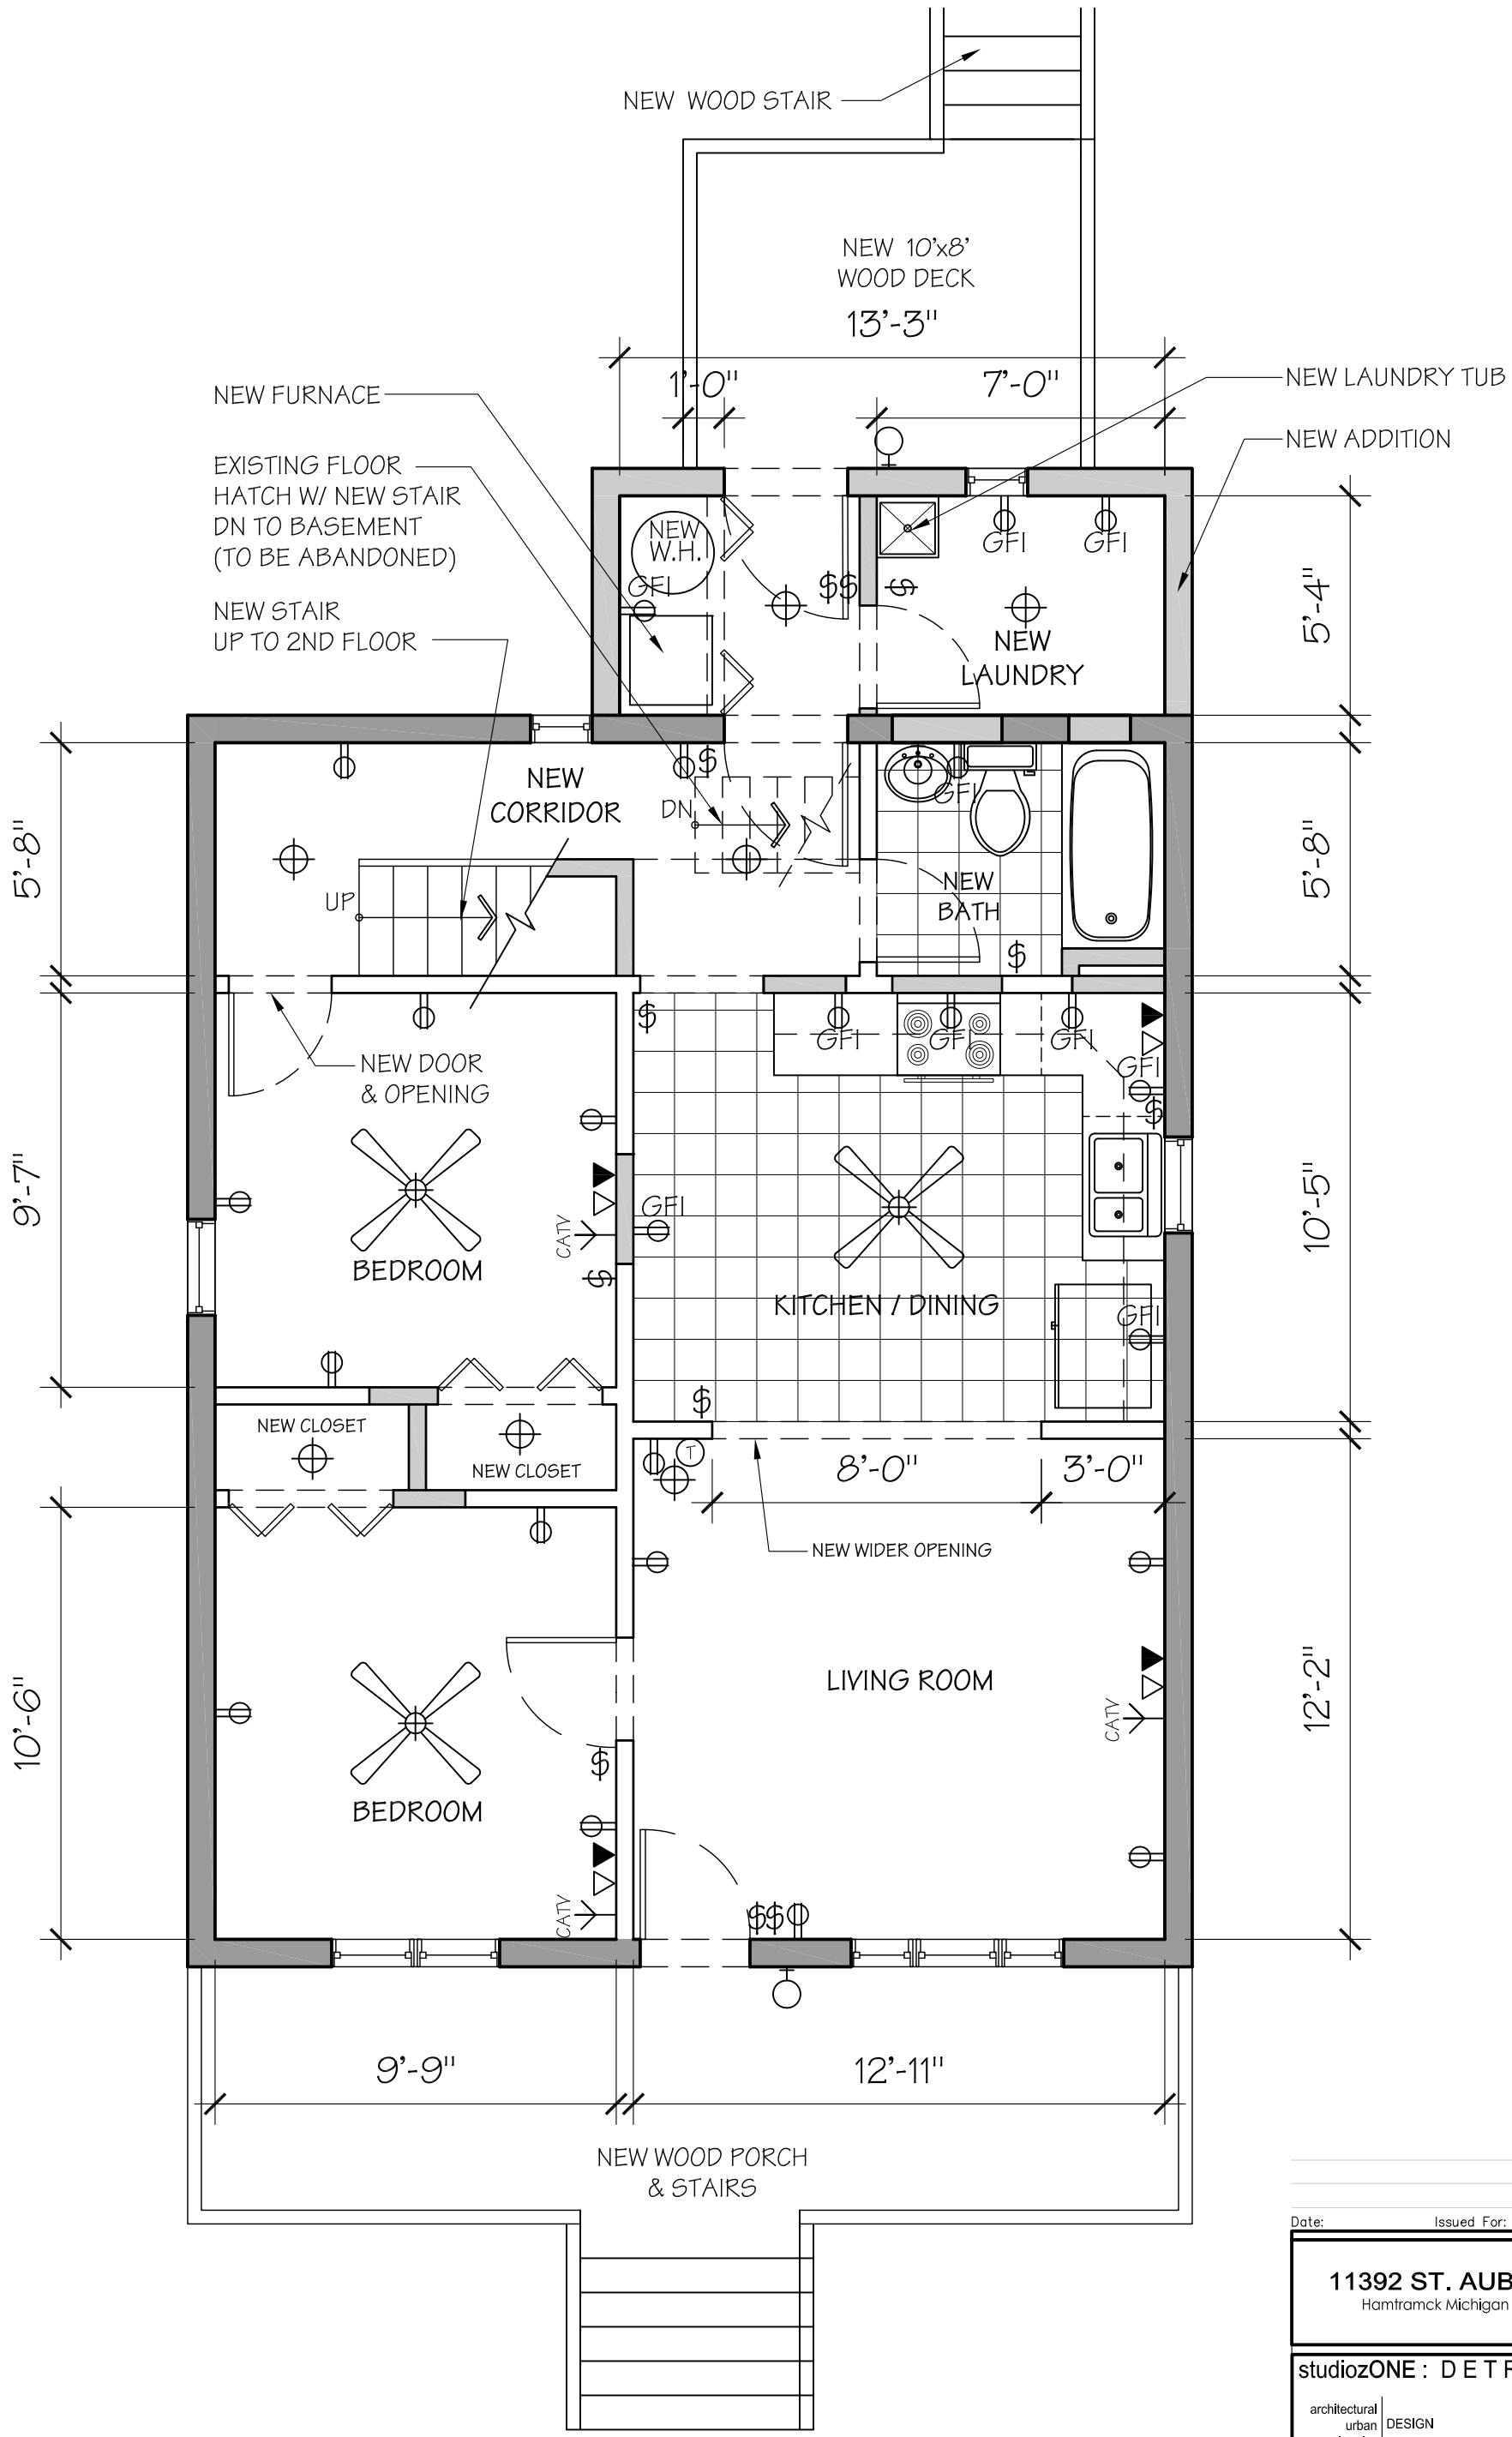

1 1ST FLOOR PLAN
SKA 01 1/4" = 1'-0"

N

Date: Issued For:

11392 ST. AUBIN
Hamtramck Michigan

studiozONE : DETROIT
architectural urban interior DESIGN
20635 Audette Street
Dearborn, Michigan 48124
http://www.ware-house.com
313 549 2790 voice
313 872 5638 fax

SKA - 01

© 2011 studiozONE, llc

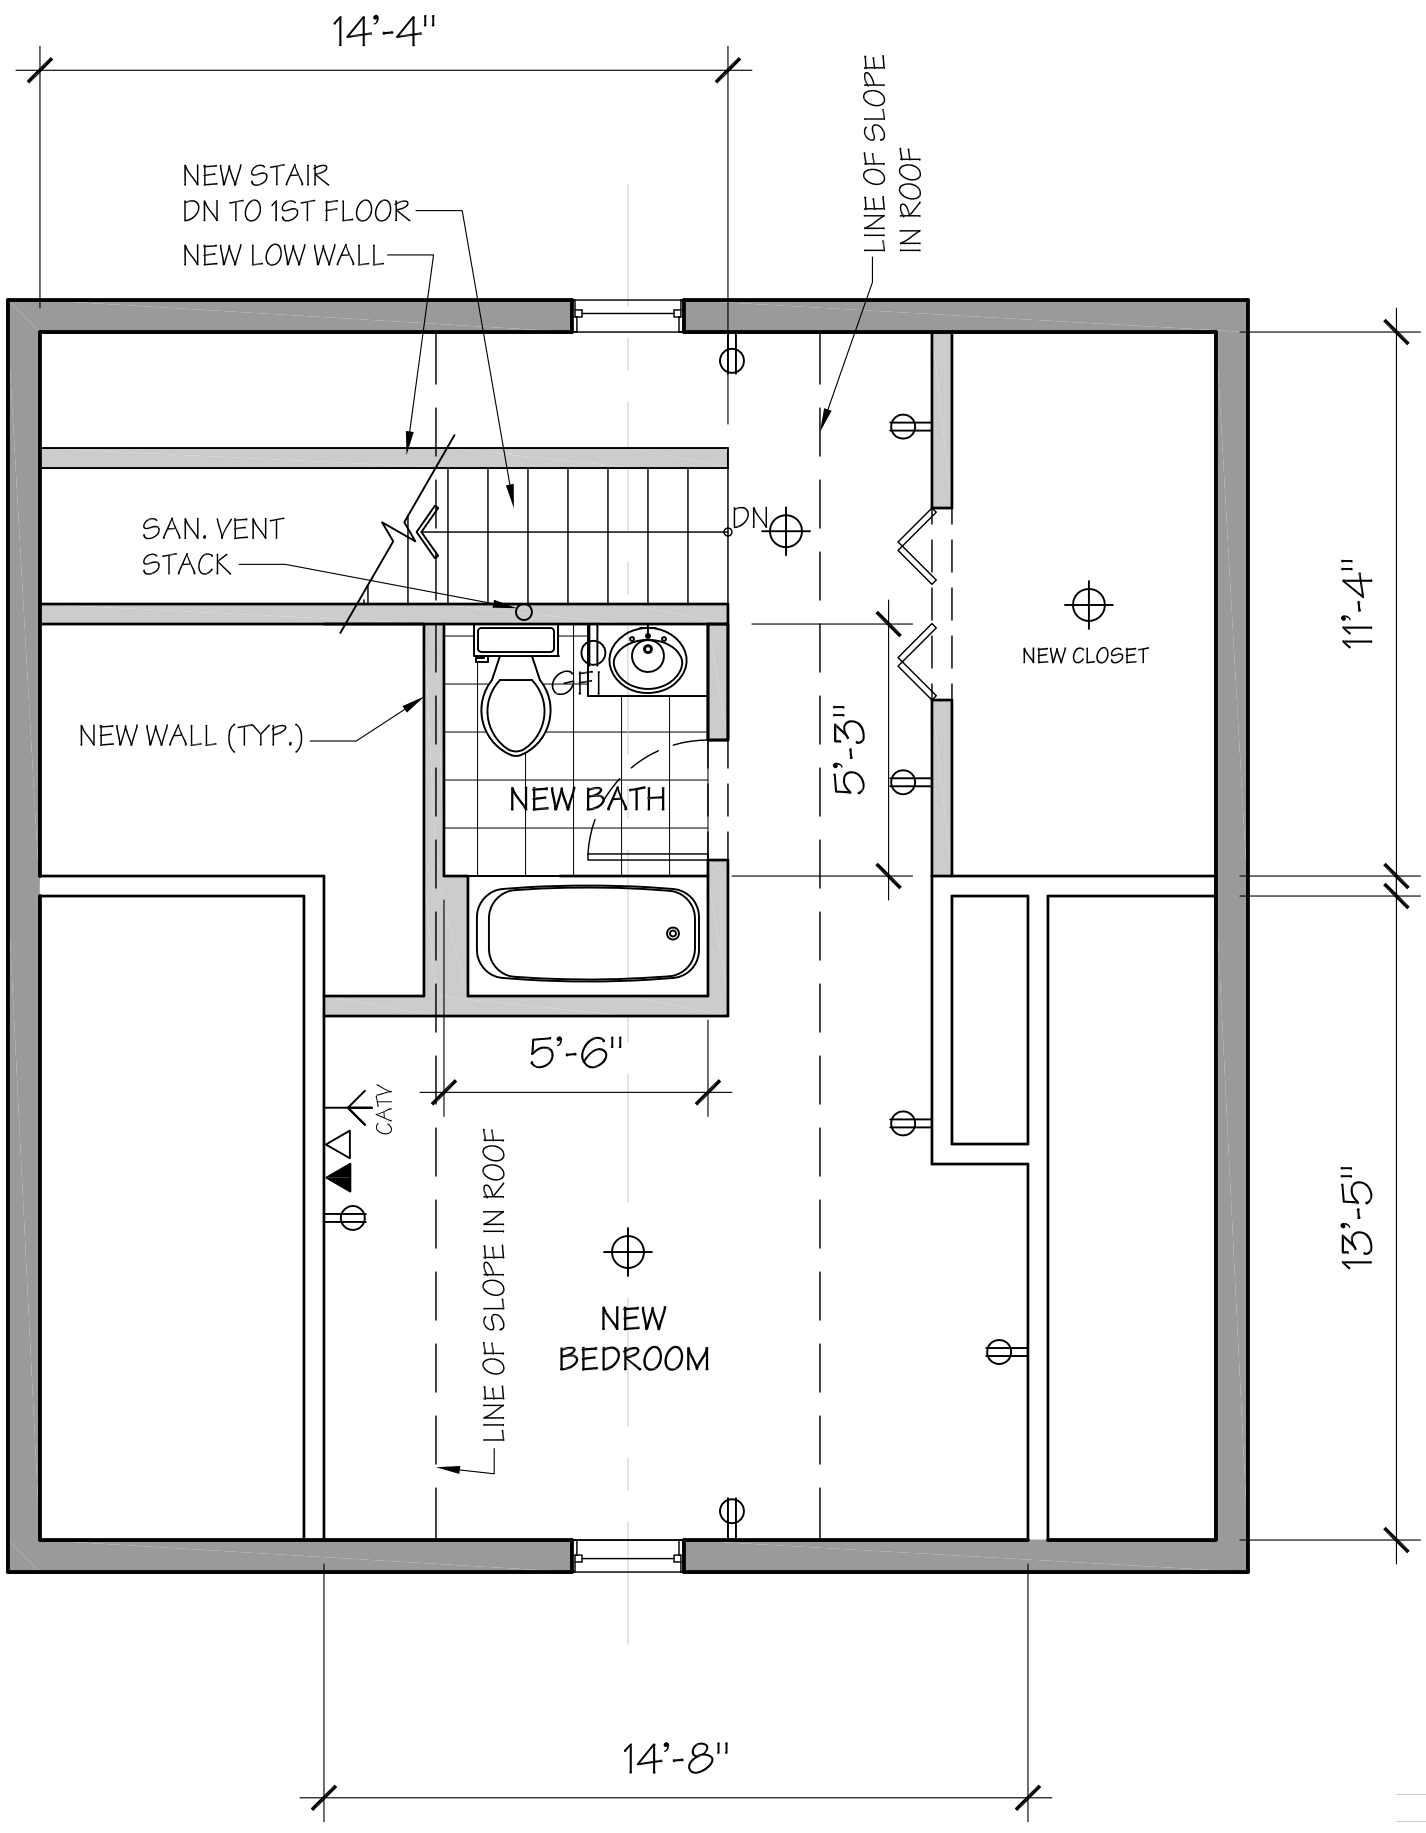

1 2ND FLOOR PLAN
SKA 02 1/4" = 1'-0"

N

Date: Issued For:

11392 ST. AUBIN
Hamtramck Michigan

studiozONE : DETROIT
architectural urban interior DESIGN
20635 Audette Street
Dearborn, Michigan 48124
http://www.ware-house.com
313 549 2790 voice
313 872 5638 fax

SKA - 02

© 2011 studiozONE, llc

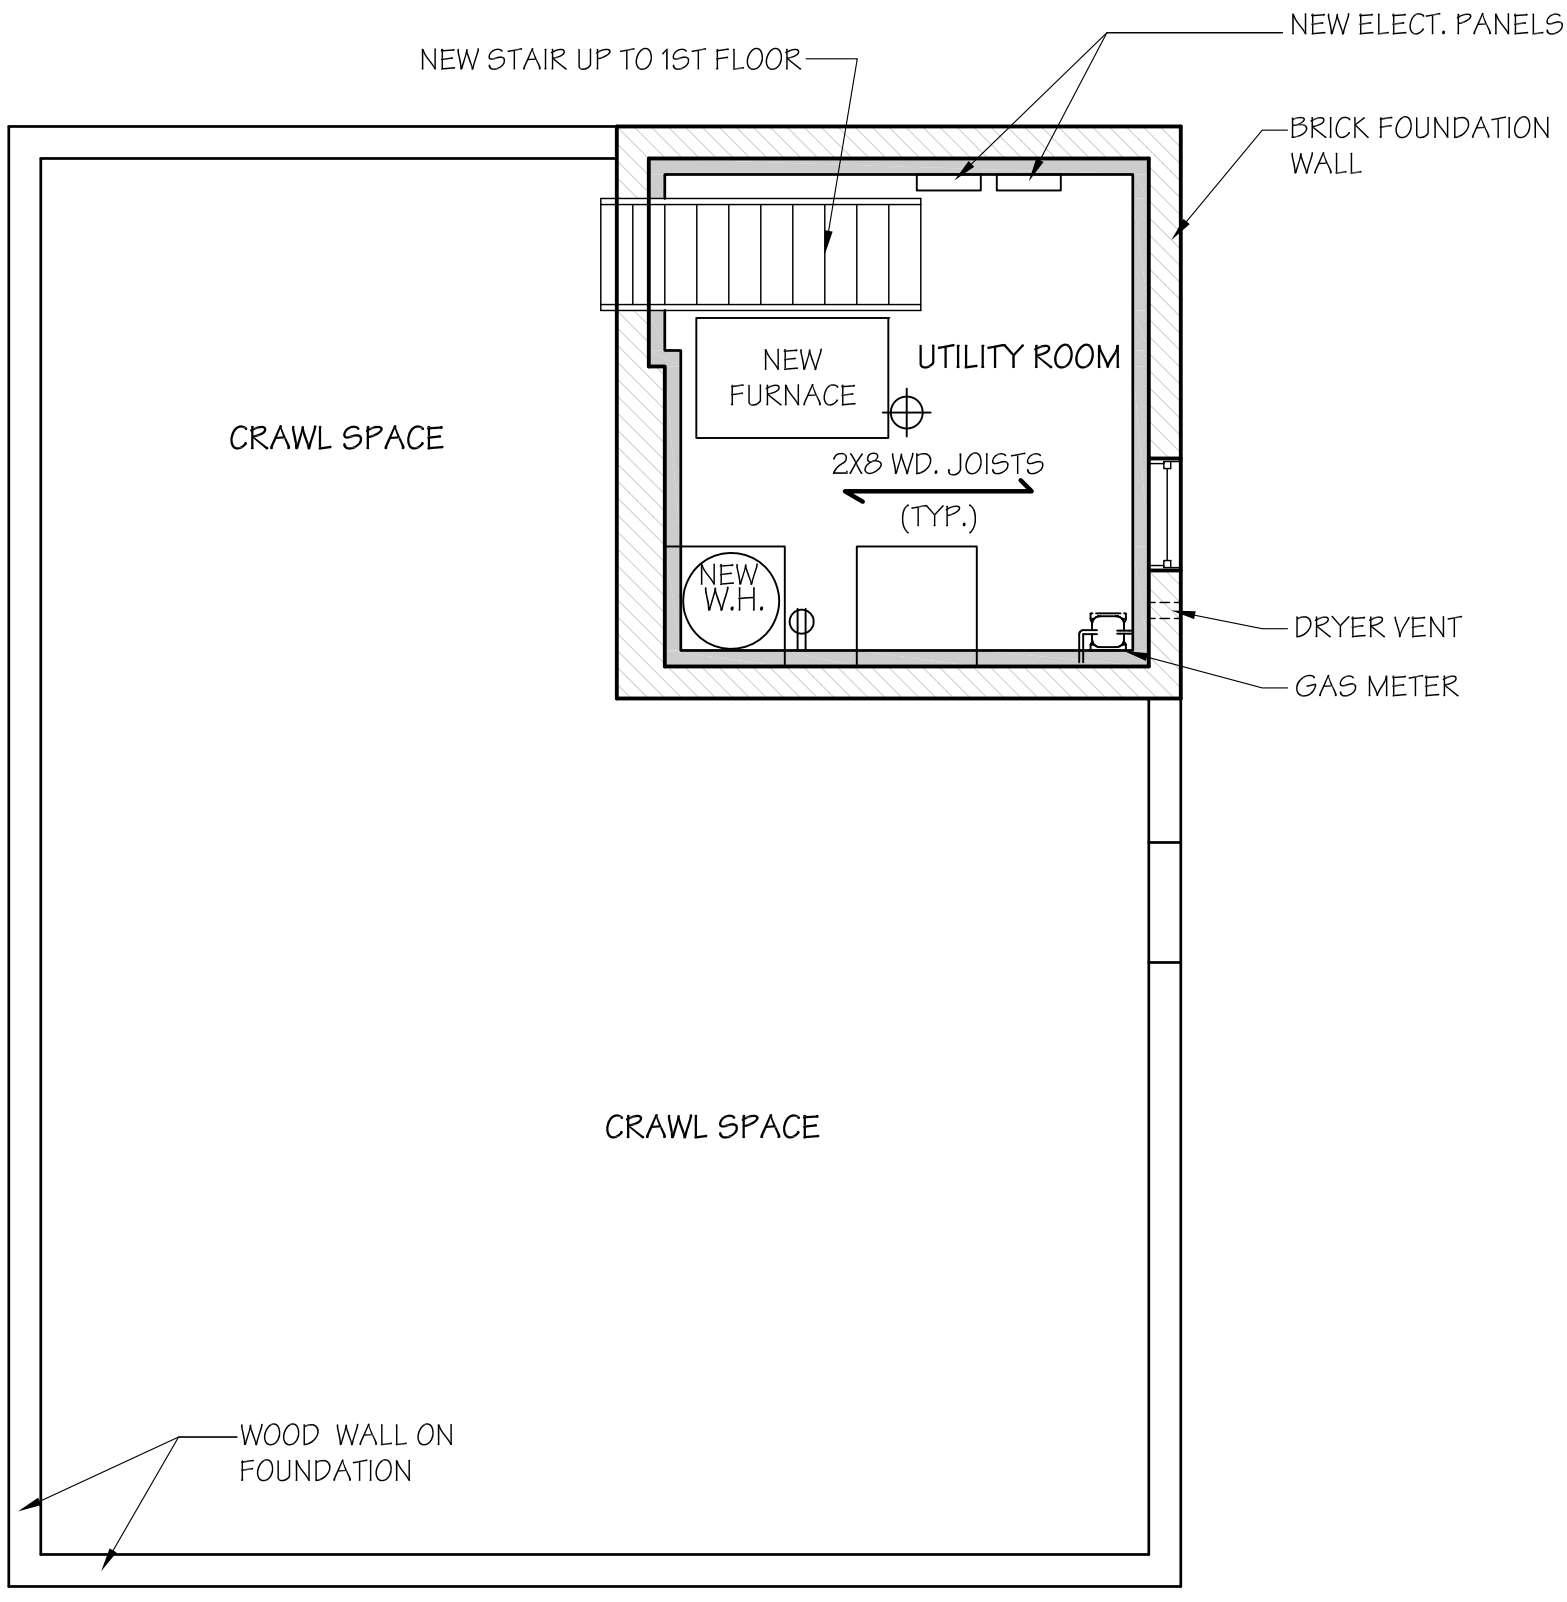

1 BASEMENT FLOOR PLAN
SKA 03 1/4" = 1'-0"

N

Date: Issued For:

11392 ST. AUBIN
Hamtramck Michigan

studiozONE : DETROIT
architectural urban interior DESIGN
20635 Audette Street
Dearborn, Michigan 48124
http://www.ware-house.com
313 549 2790 voice
313 872 5638 fax

SKA - 03

© 2011 studiozONE, llc

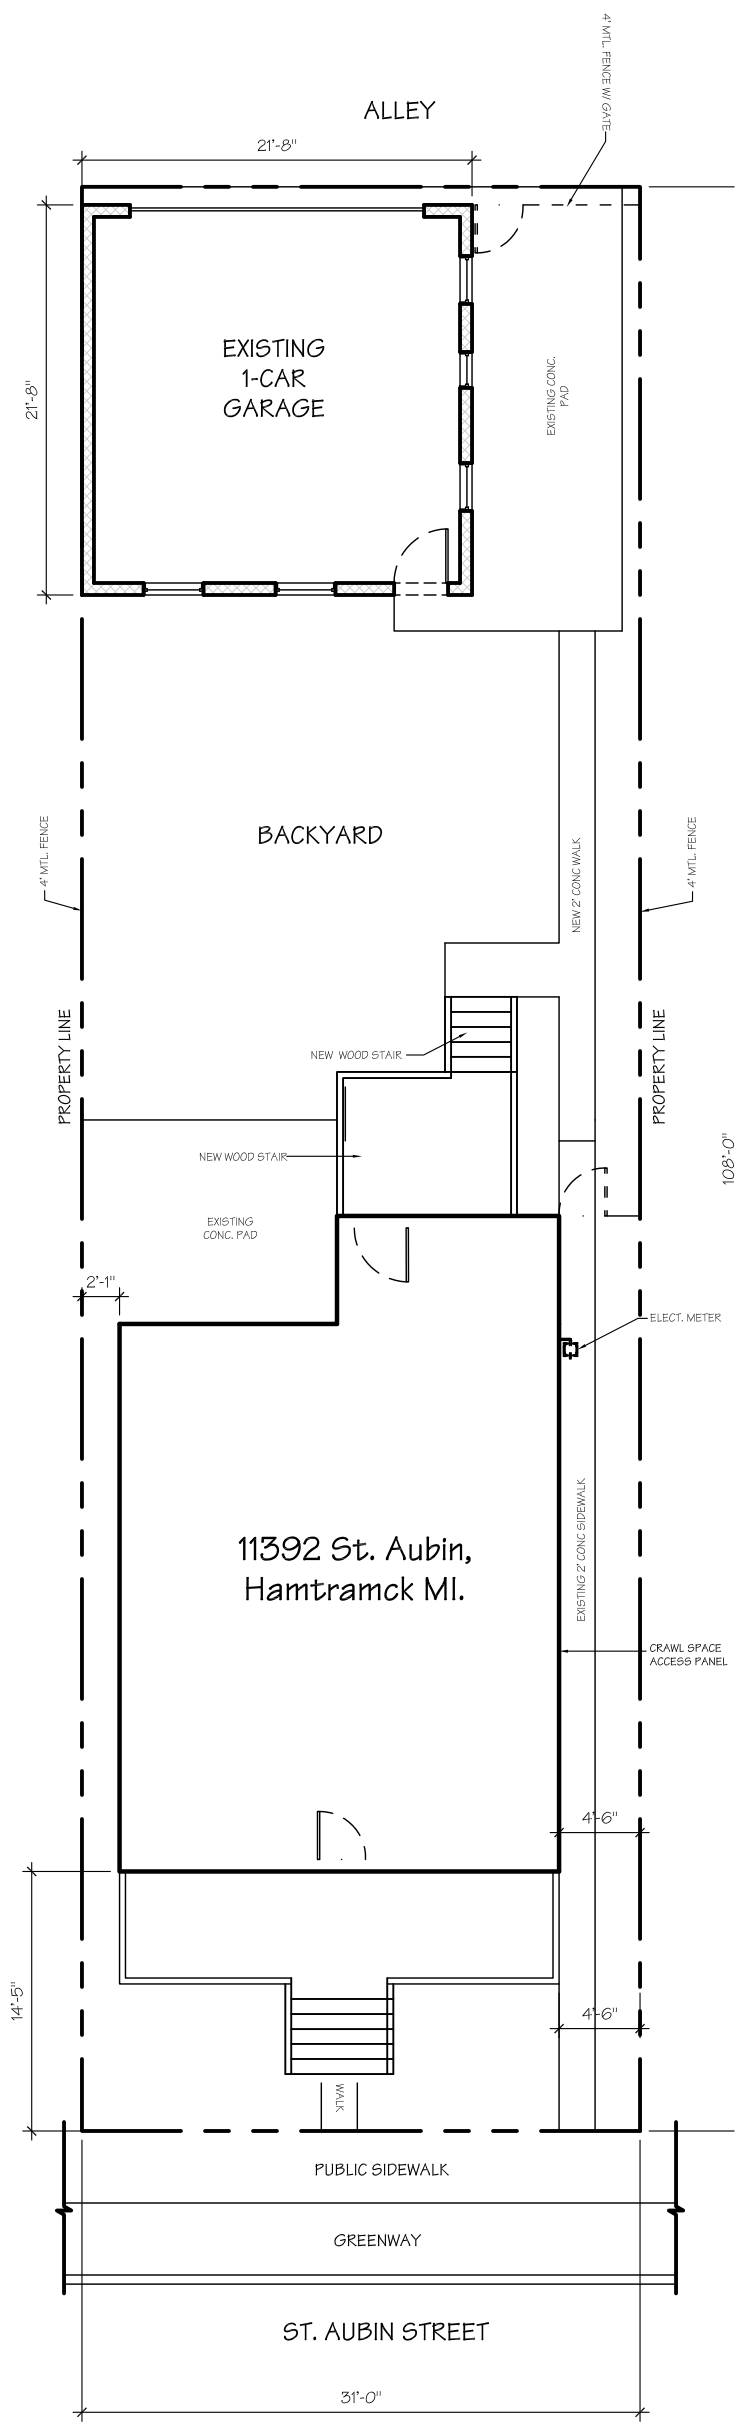

1 SITE PLAN
SKA 04 3/32" = 1'-0"

0 4 8 16

N

Date: Issued For:

11392 ST. AUBIN
Hamtramck Michigan

studiozONE : DETROIT
architectural urban interior DESIGN
20635 Audette Street
Dearborn, MIchIgan 48124
http://www.ware-house.com
313 549 2790 voice
313 872 5638 fax

SKA - 04

© 2011 studiozONE, llc