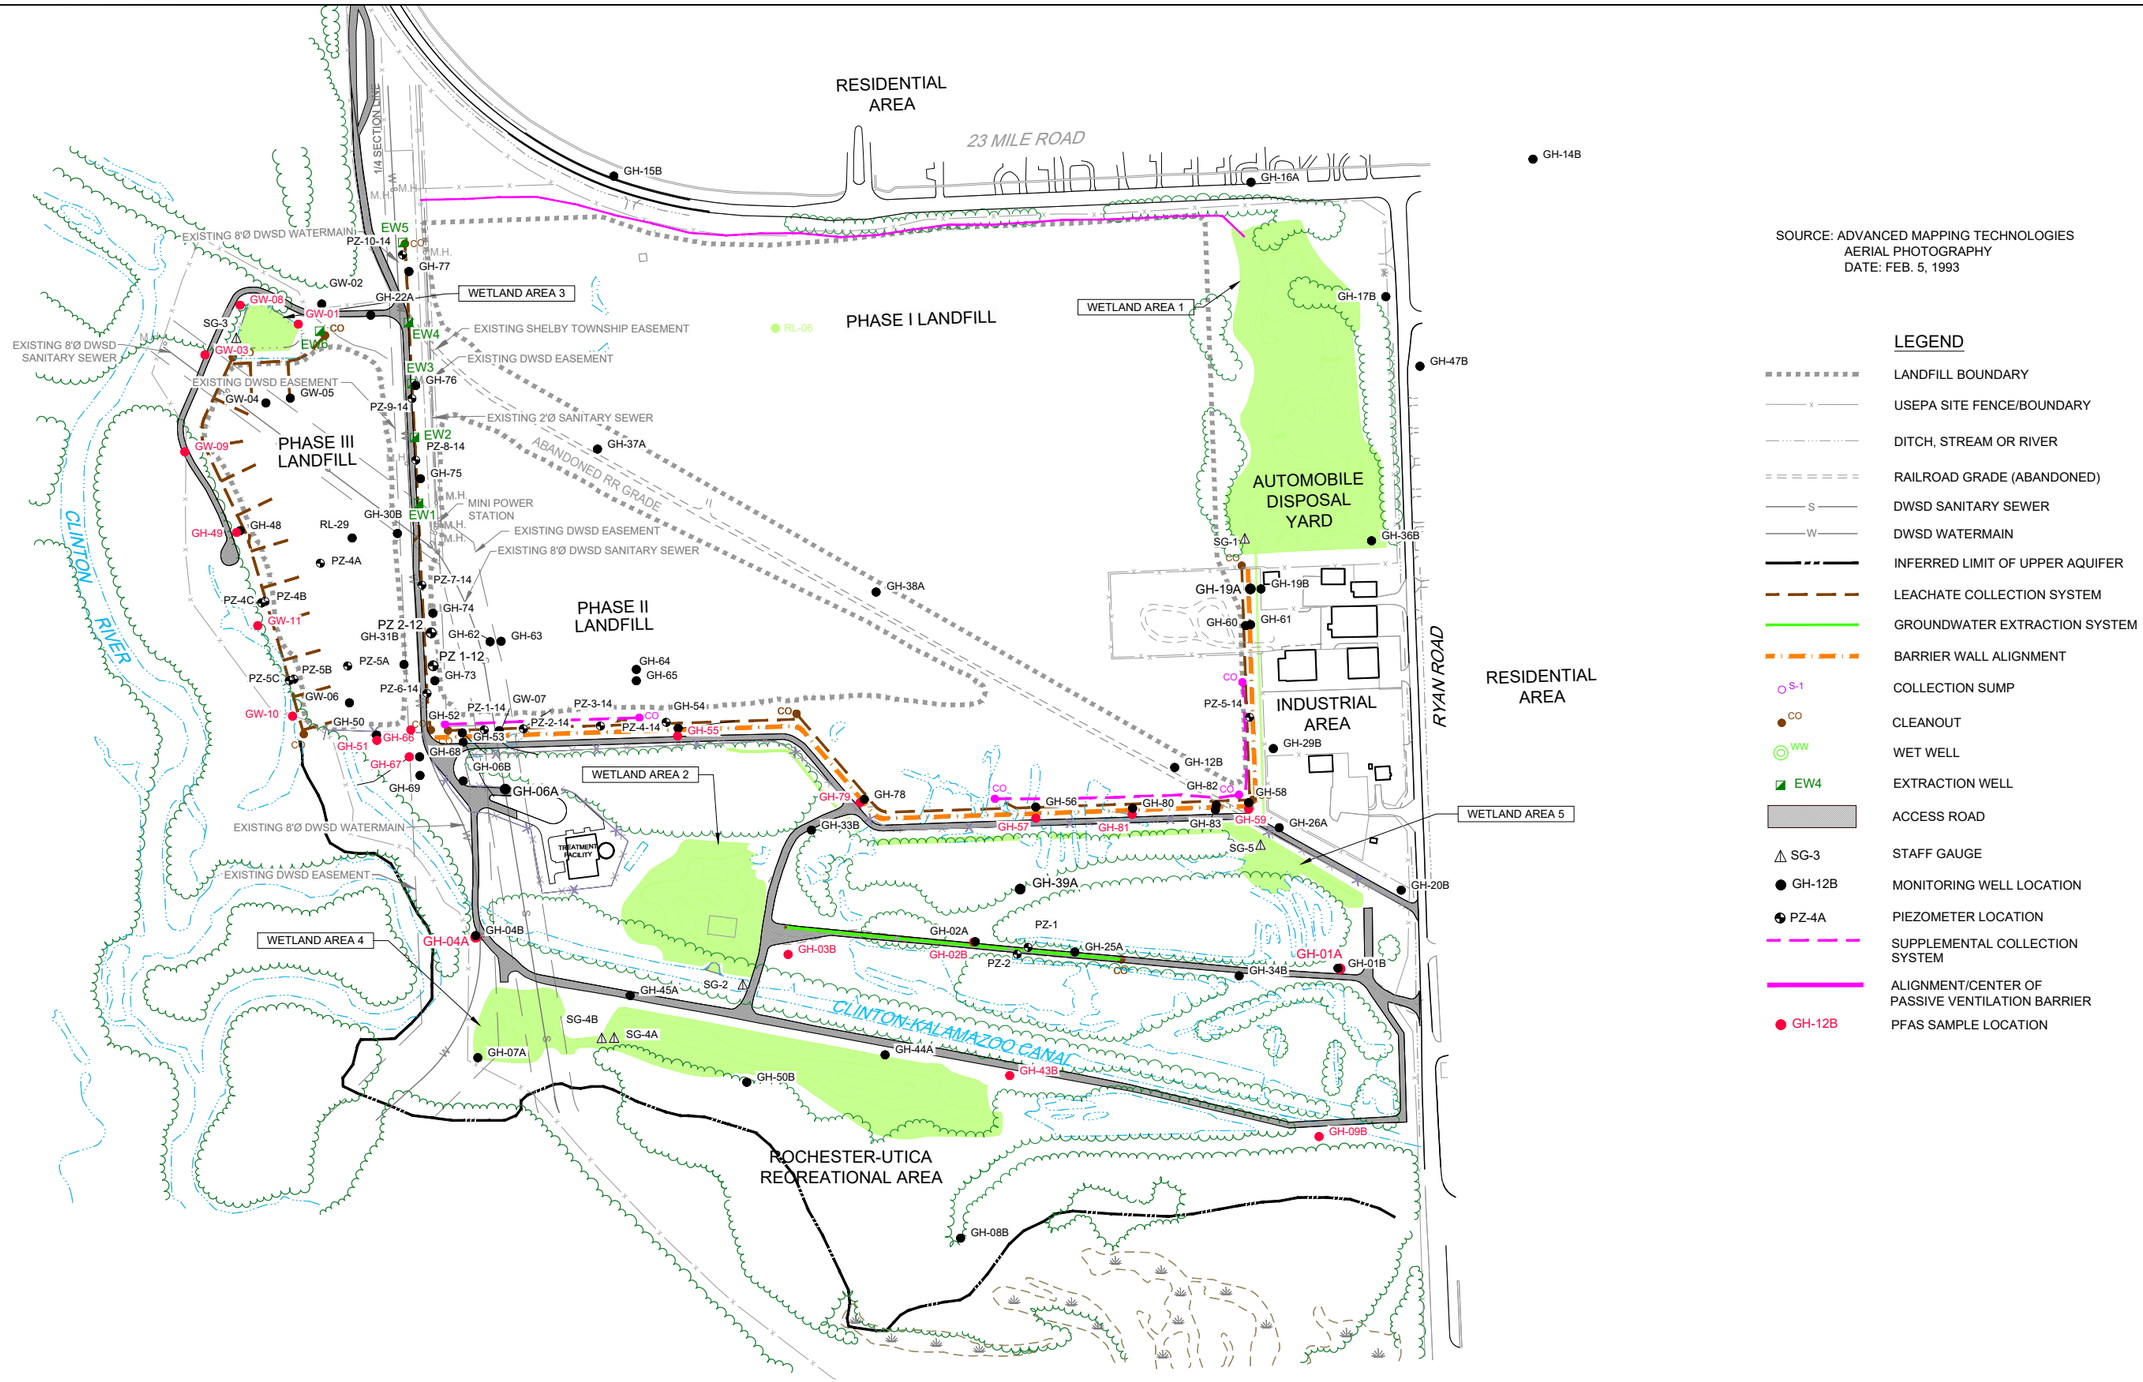

SOURCE: ADVANCED MAPPING TECHNOLOGIES
AERIAL PHOTOGRAPHY
DATE: FEB. 5, 1993

LEGEND

- LANDFILL BOUNDARY
- USEPA SITE FENCE/BOUNDARY
- DITCH, STREAM OR RIVER
- RAILROAD GRADE (ABANDONED)
- DWSD SANITARY SEWER
- DWSD WATERMAIN
- INFERRED LIMIT OF UPPER AQUIFER
- LEACHATE COLLECTION SYSTEM
- GROUNDWATER EXTRACTION SYSTEM
- BARRIER WALL ALIGNMENT
- S-1 COLLECTION SUMP
- CO CLEANOUT
- WW WET WELL
- EW4 EXTRACTION WELL
- ACCESS ROAD
- SG-3 STAFF GAUGE
- GH-12B MONITORING WELL LOCATION
- PZ-4A PIEZOMETER LOCATION
- SUPPLEMENTAL COLLECTION SYSTEM
- ALIGNMENT/CENTER OF PASSIVE VENTILATION BARRIER
- GH-12B PFAS SAMPLE LOCATION

0 200 400 ft

N

GHD

G&H LANDFILL
MACOMB COUNTY, MICHIGAN

Project No. **11223078**
Date **October 2024**

SITE PLAN

FIGURE 1

Filename: N:\CA\Windsor\Projects\662\11223078\Digital_Design\ACAD\Figures\LTR-Poulos011\11223078-GHD-00-00-LTR-EN-D101_DE-Poulos011.DWG
Plot Date: 08 October 2024 4:29 PM