Table 2-4. Runway protection zone (RPZ) dimensions

Approach Visibility Minimums 1/	Facilities Expected To Serve	Dimensions			
		Length L feet (meters)	Inner Width W_1 feet (meters)	Outer Width W_2 feet (meters)	RPZ acres
Visual and Not lower than 1-Mile (1 600 m)	Small Aircraft Exclusively	1,000 (300)	250 (75)	450 (135)	8.035
	Aircraft Approach Categories A & B	1,000 (300)	500 (150)	700 (210)	13.770
	Aircraft Approach Categories C & D	1,700 (510)	500 (150)	1,010 (303)	29.465
Not lower than 3/4-Mile (1 200 m)	All Aircraft	1,700 (510)	1,000 (300)	1,510 (453)	48.978
Lower Than 3/4-Mile (1200 m)	All Aircraft	2,500 (750)	1,000 (300)	1,750 (525)	78.914

1/ The RPZ dimensional standards are for the runway end with the specified approach visibility minimums. The departure RPZ dimensional standards are equal to or less than the approach RPZ dimensional standards. When a RPZ begins other than 200 feet (60 m) beyond the runway end, separate approach and departure RPZs should be provided. Refer to appendix 14 for approach and departure RPZs.

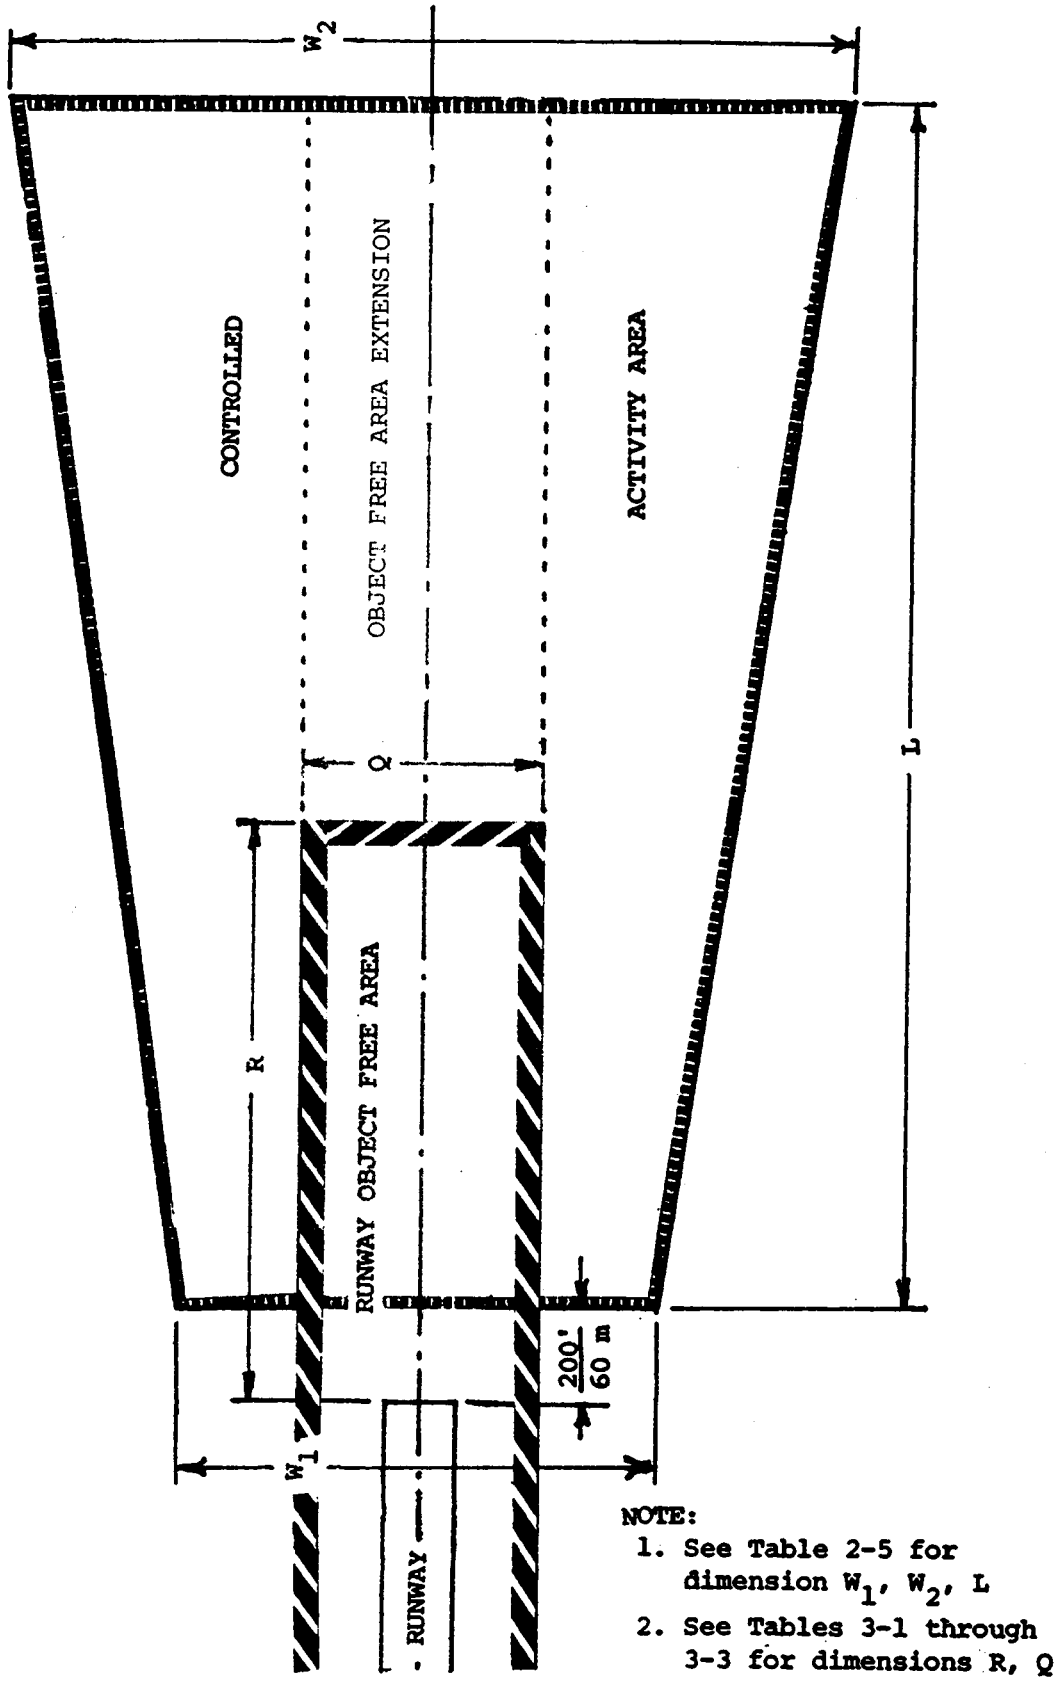

Figure 2-3. Runway protection zone