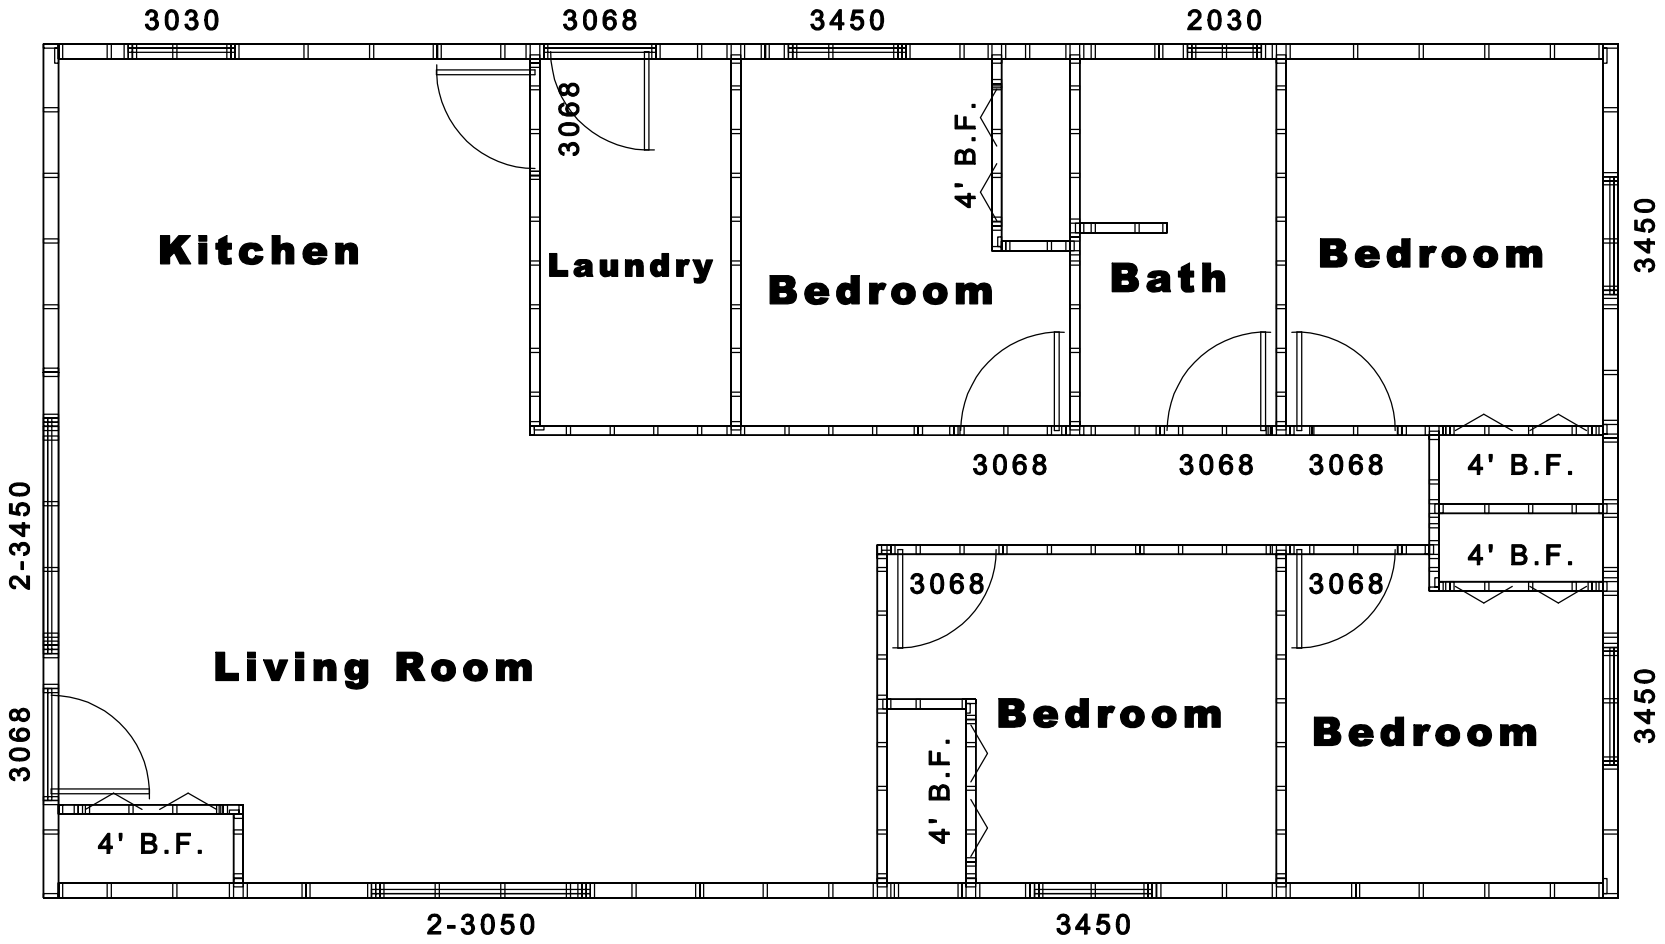

Blue Water Fowlie House
2x6
Door & Window Openings
1248 Sq. Ft.