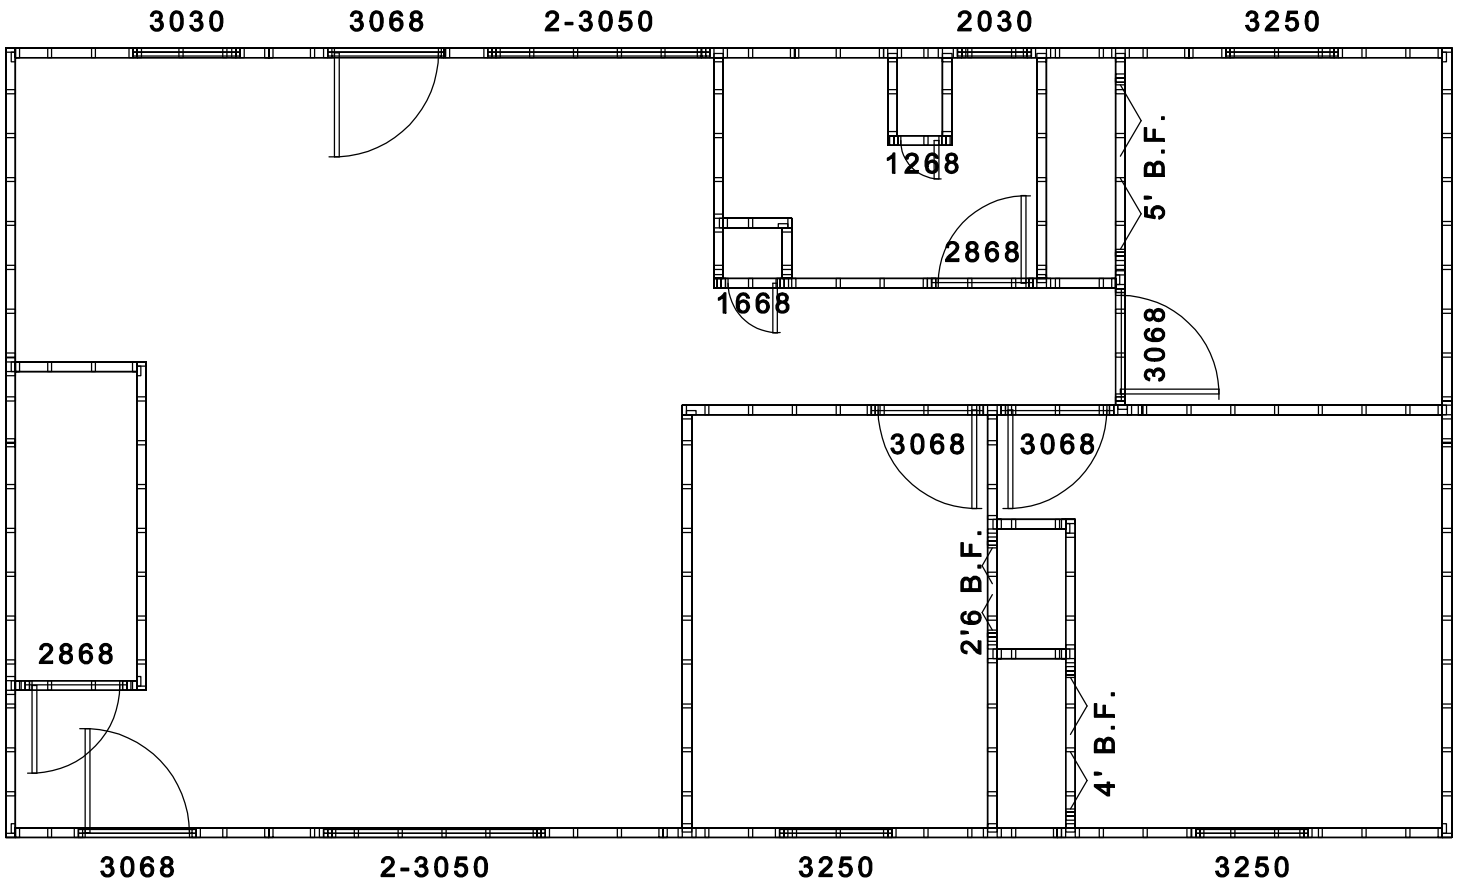

Clinton County Basement
2x4
Door & Window Openings
1056 Sq. Ft.